



NO.	NOTES
1	All dimensions in millimetres unless otherwise stated.
2	Do not scale off drawing. All dimensions to be checked on site by contractor.
3	Drawings to be used for purposes of Planning Application only.
4	These are not Construction Drawings.
5	The contractor is to set out, check and co-ordinate all dimensions on site during the course of works.

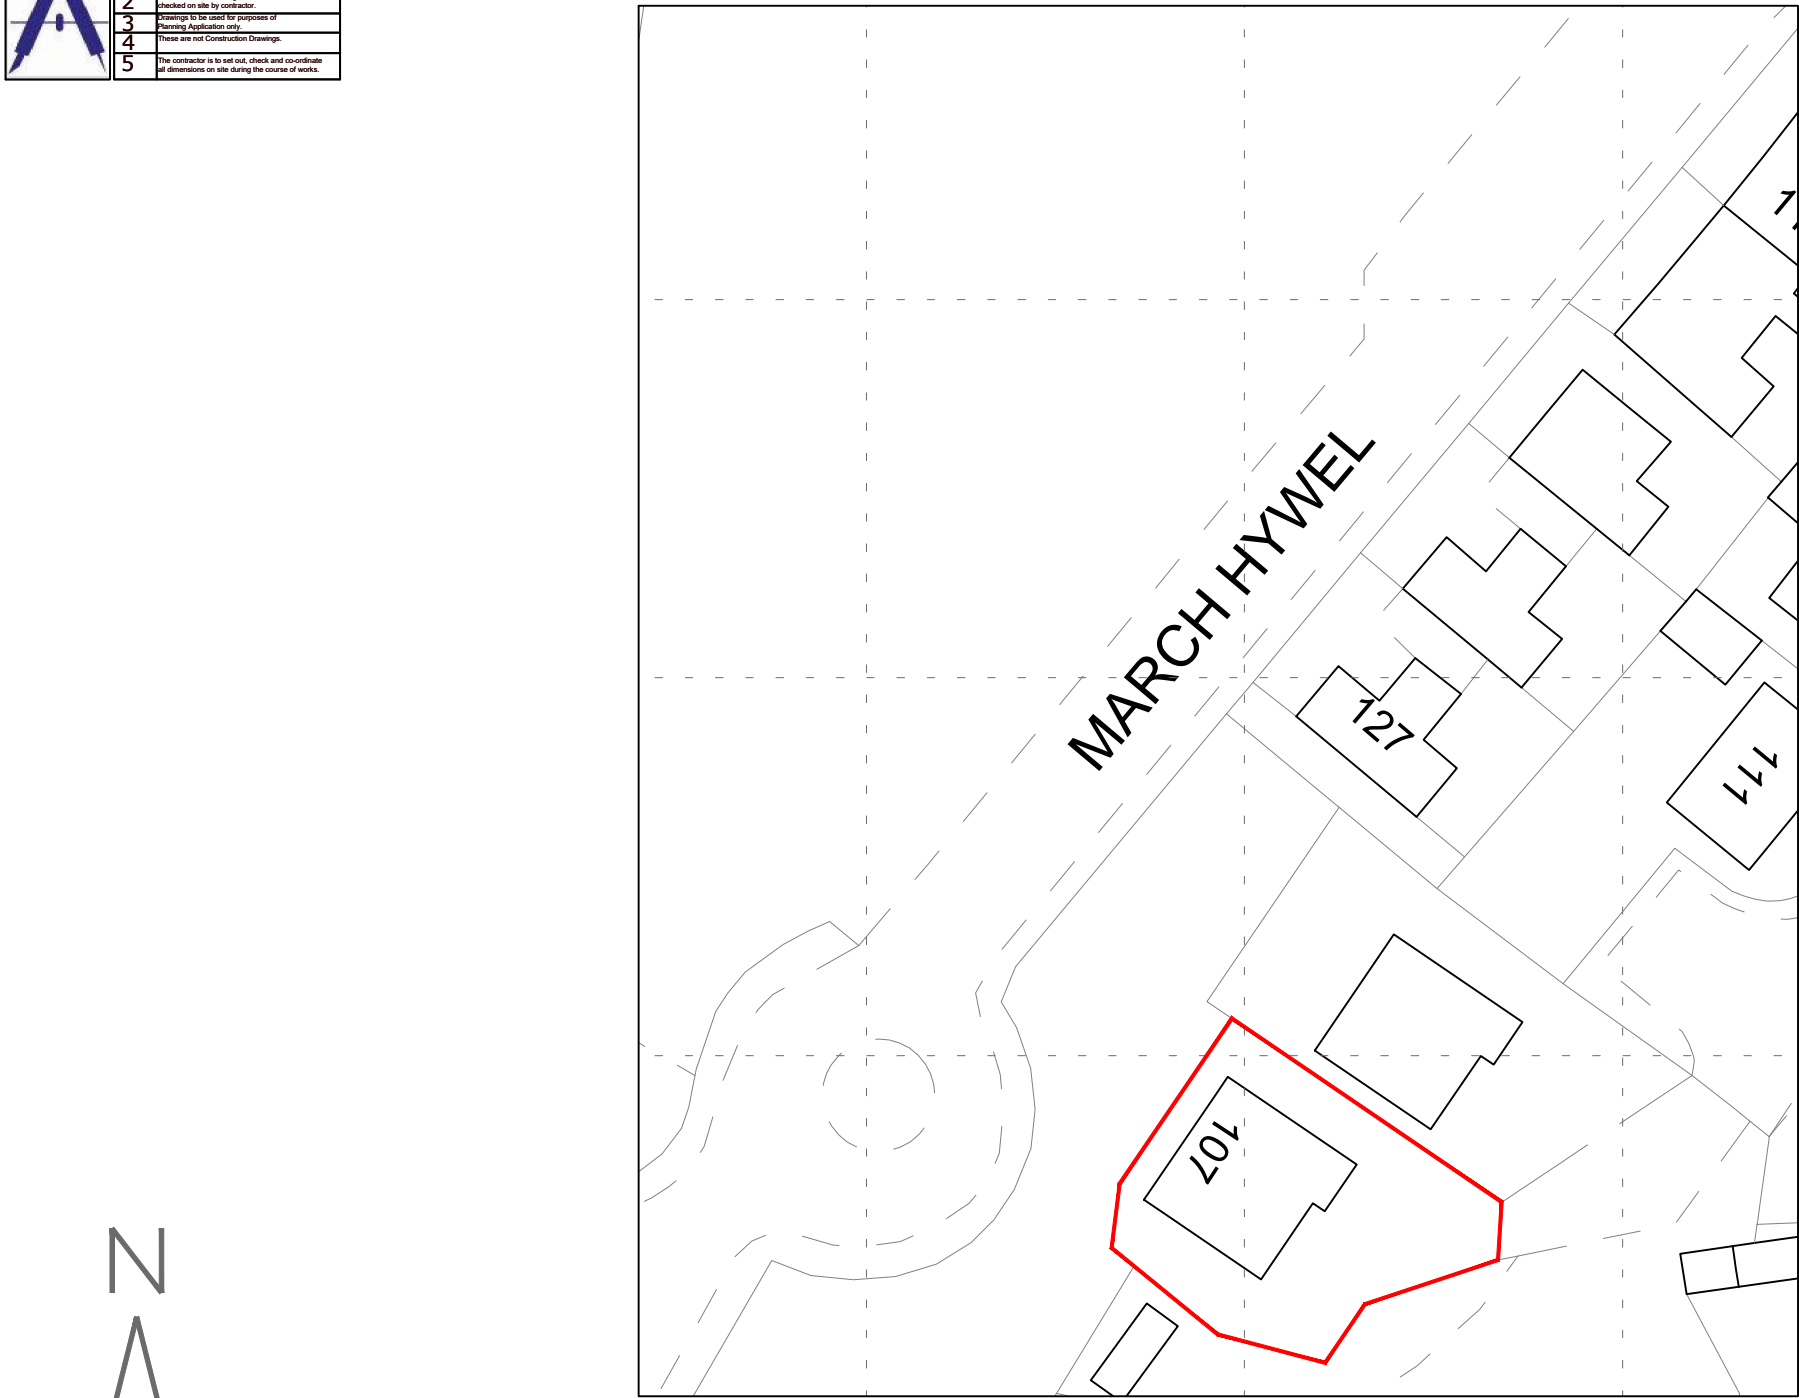


DRAWING NUMBER; 2509 – AL(00)01.

SITE AREA 337.5m2.
SITE BOUNDARY SHOWN IN RED

BLOCK PLAN – SCALE 1:500

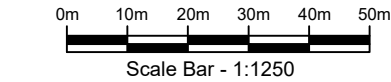

LOCATION PLAN – SCALE 1:1250

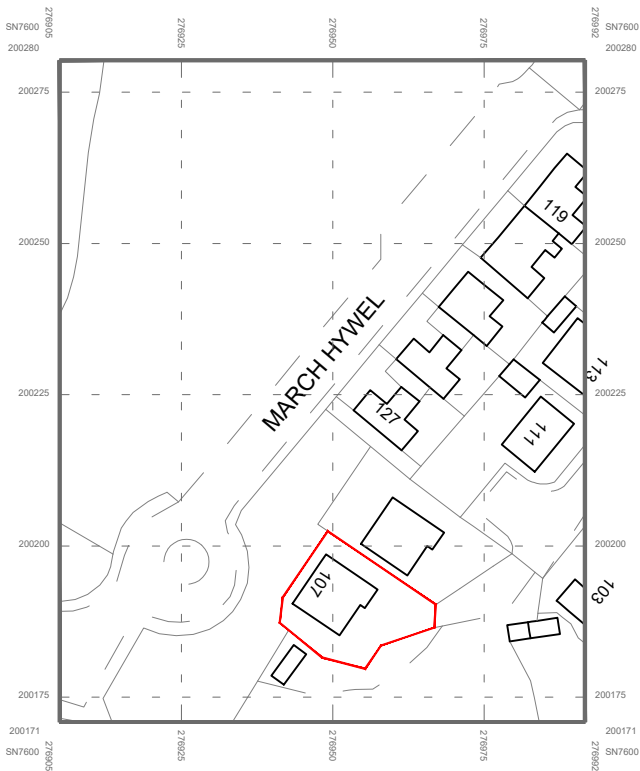

Mark John
MSc Regeneration
BSc City and Regional Planning

RTPI
Accredited Degree

LABC
Registered
Planning Consultants
Perth, Australia, Sydney

REVISIONS :
A. 07/03/25 COMPLETED.

RNU

SHEET TITLE:

AS SHOWN.

PROJECT DESCRIPTION:
PROPOSED DORMER LOFT CONVERSION
AT 107, MARCH HYWEL, CILFREW,
NEATH, SA10 8ND.
FOR MR LYNDON.

Atrium
Planning Consultants
MOBILE: 07505 210952
EMAIL: atriumplanning@icloud.com

DATE:

JAN. 25.

SCALE:

AS SHOWN

SHEET:

A-3