




NO.	NOTES
1	All dimensions in millimetres unless otherwise stated.
2	Do not scale off drawing. All dimensions to be checked on site by contractor.
3	Drawings to be used for purposes of Planning Application only.
4	These are not Construction Drawings.
5	The contractor is to set out, check and co-ordinate all dimensions on site during the course of works.

THIS DRAWING IS FOR COSTING PURPOSES ONLY AND NOT FOR CONSTRUCTION UNTIL APPROVED.

(A S P R O P O S E D)

L o f t F l o o r P l a n

DRAWING NUMBER; 2509; AL(2-)03.

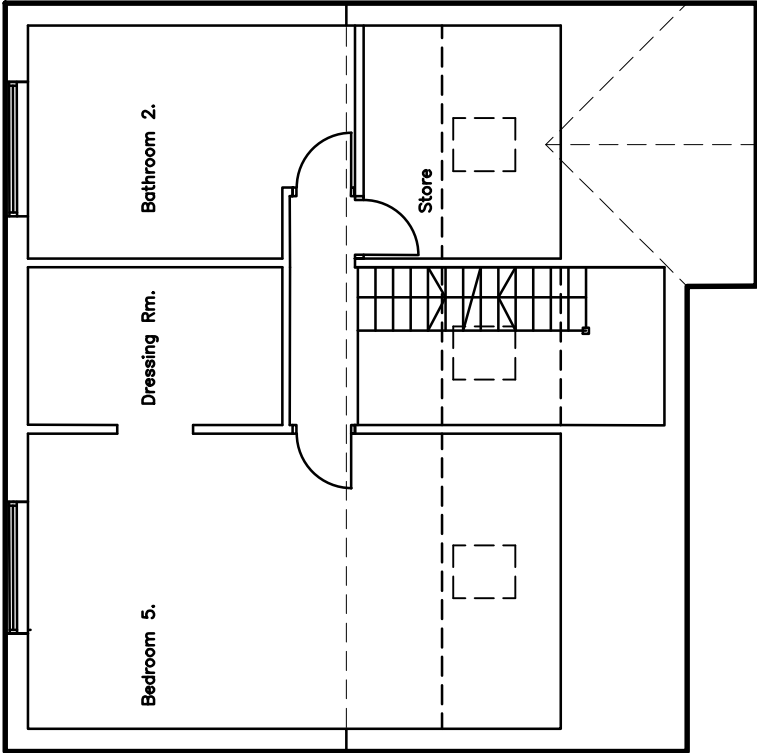

SCALE 1:100



Atrium

Planning Consultants

MOBILE: 07505 210952

EMAIL: atriumplanning@icloud.com

DATE:

JAN. 25.

SCALE:

AS SHOWN

SHEET:

A-3

PROJECT DESCRIPTION:
PROPOSED DORMER LOFT CONVERSION
AT 107, MARCH HYWEL, CILFREW,
NEATH, SA10 8ND.
FOR MR LYNDON.

SHEET TITLE:
AS SHOWN.

REVISIONS :	KNJ
A. 07/03/25	COMPLETED.
B. 16/03/25	CORRECTED.



LABC

Registered

Partner Authority Scheme

Matt John

MSc Regeneration

BSc City and Regional Planning

Accredited Degrees

