


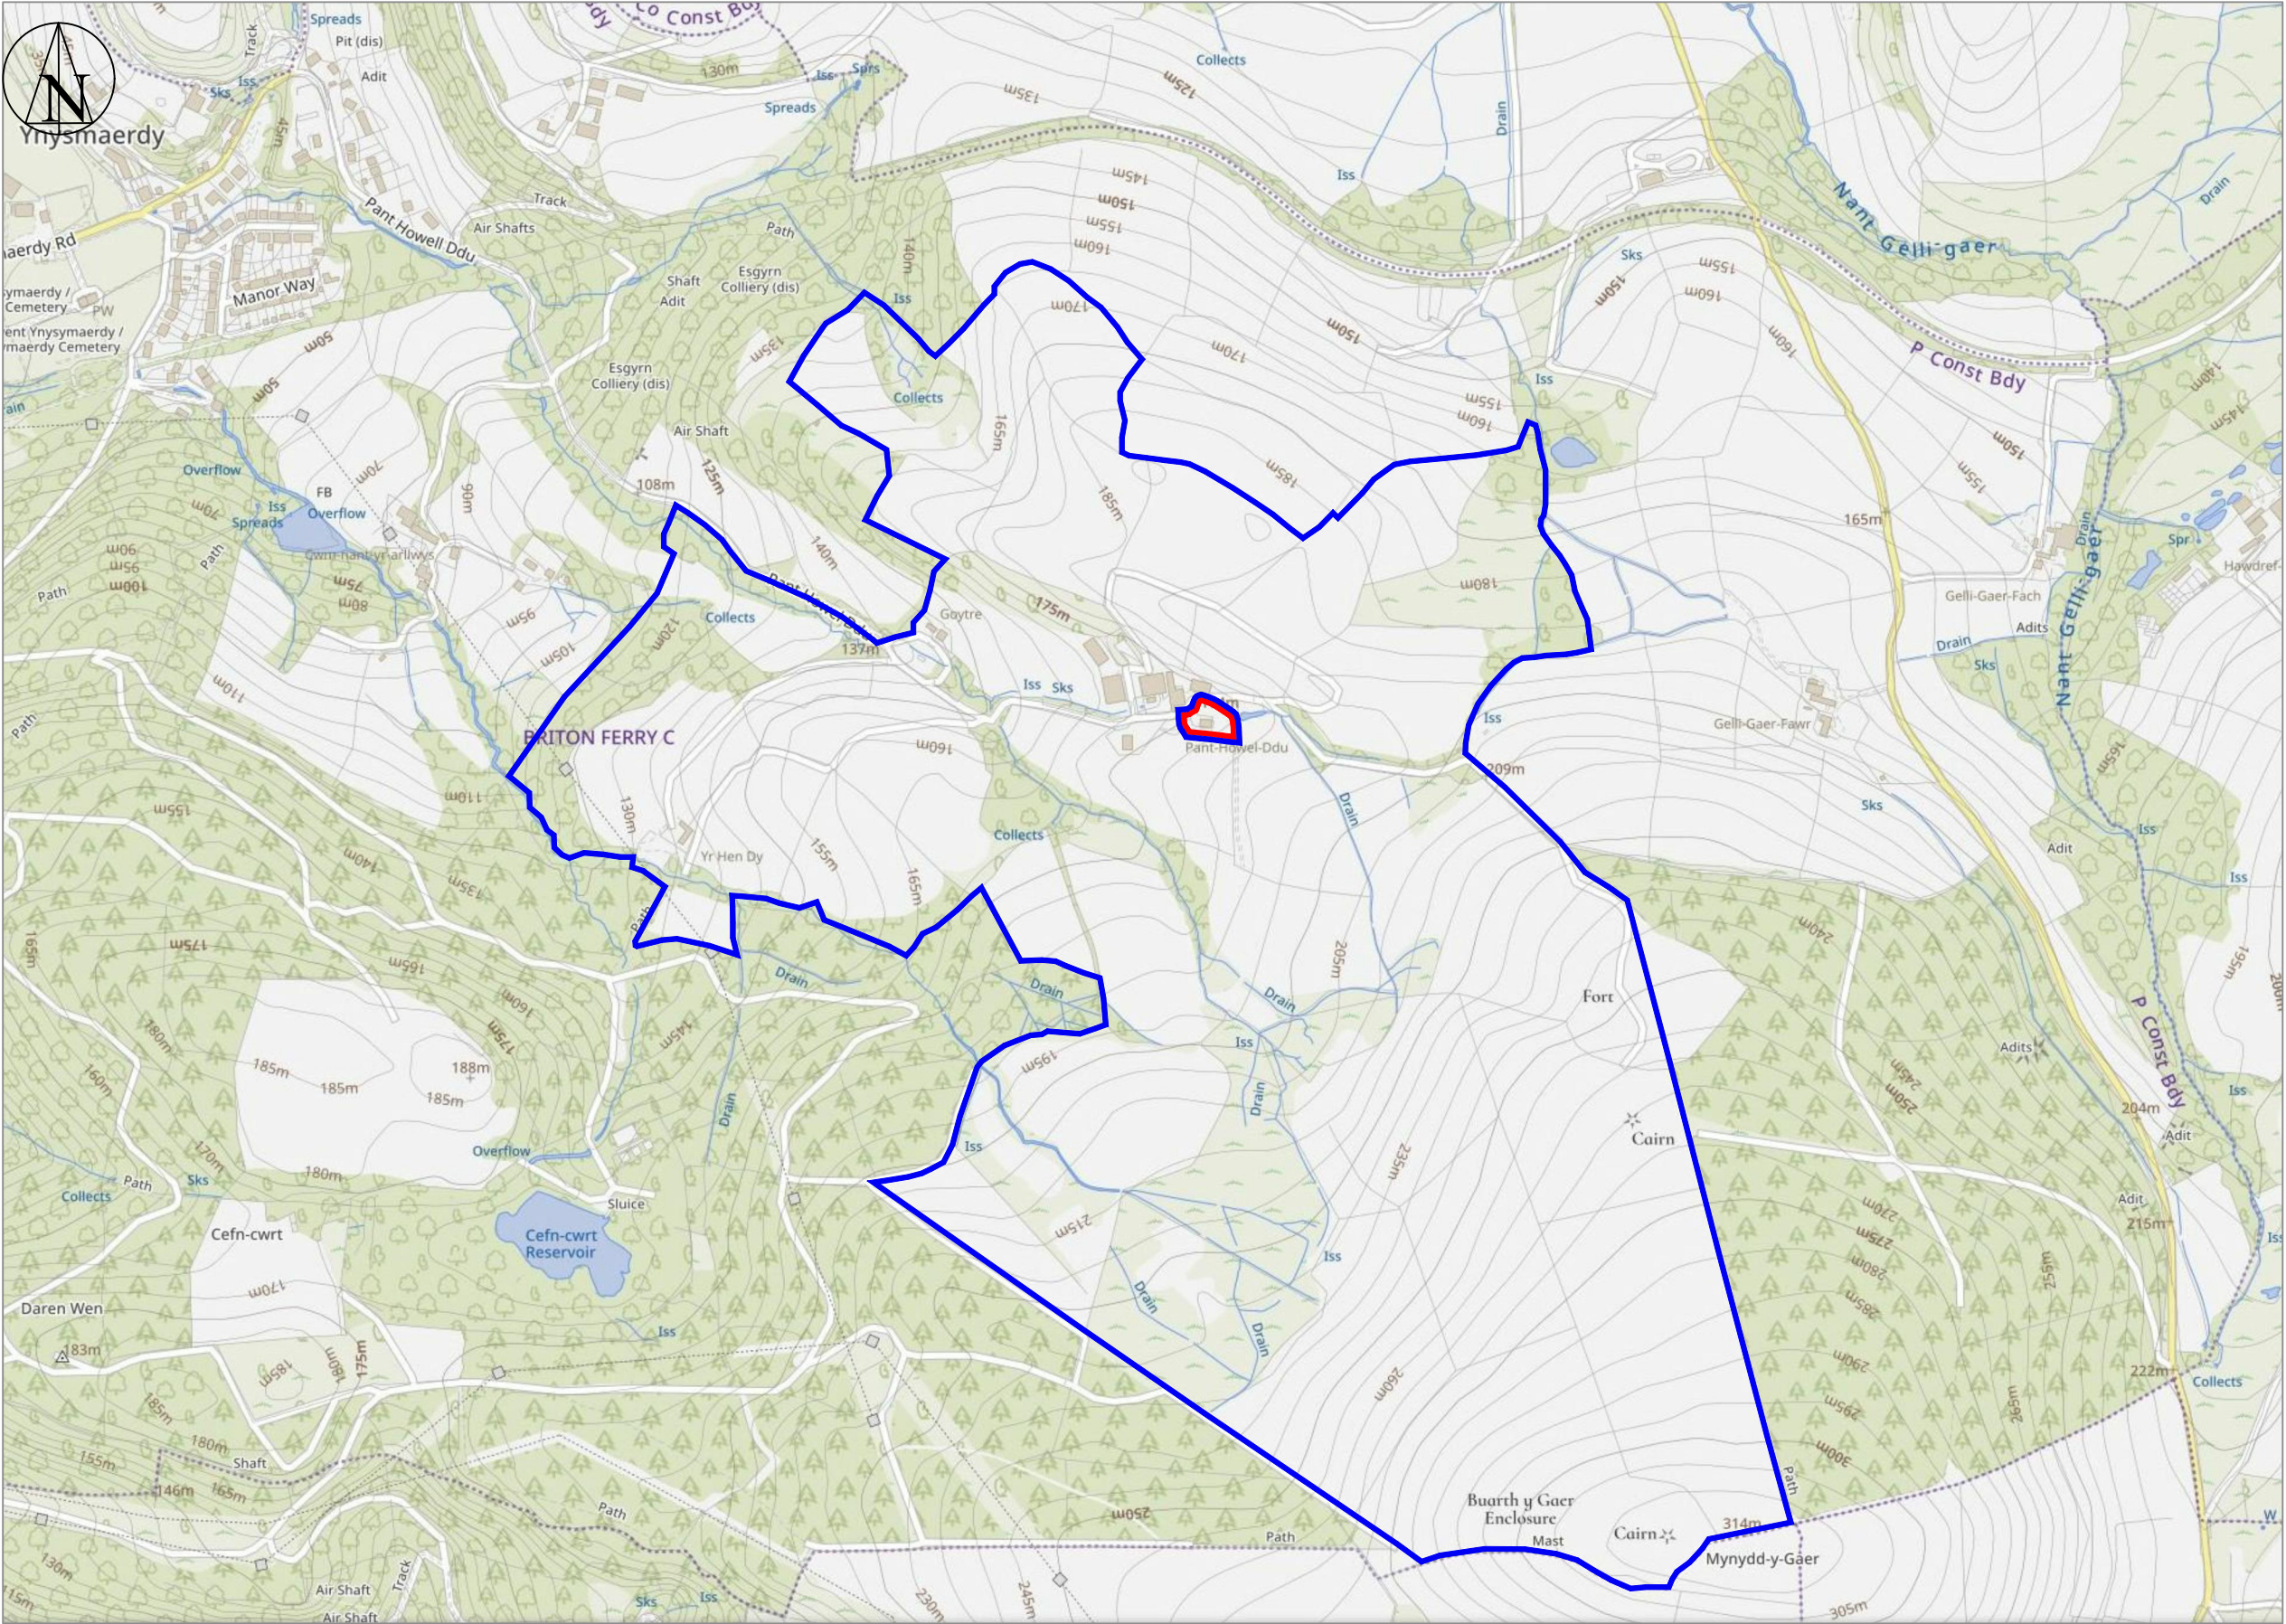

- Note:-**
- This drawing is intended for the purposes indicated only.
 - All dimensions are approximate and should be checked on site, with discrepancies reported.
 - Services searches to be obtained, prior to tendering or works commencing on site.
 - Building Regulations to be contacted to check if an application is required, and should advise the contractor accordingly.
 - A Party Wall agreement may be required with adjoining neighbours, prior to starting work.
 - CDM Regulations 2015 & Health and Safety at work act 1974 apply.

Gary Seymour

Drawing Services

Client:- Mrs Linda Crook, Panthowel Ddu Farm, Briton Ferry, Neath. SA11 2TU	Job Title :- Proposed change of use Panthowel Ddu Farm, Briton Ferry, Neath. SA11 2TU	Dwg Title:- Site identification plan including land ownership.
--	--	--

Scale:- NTS	Date :- February 2025	Stage :- Planning	Dwg No.:- 1249.P01	Rev.:-	A3
-------------	-----------------------	-------------------	--------------------	--------	----

10, Wellfield, Melincourt, Neath. SA11 4AU. Mob.:- 07846 715003 Email:- garyjseymour@gmail.com