


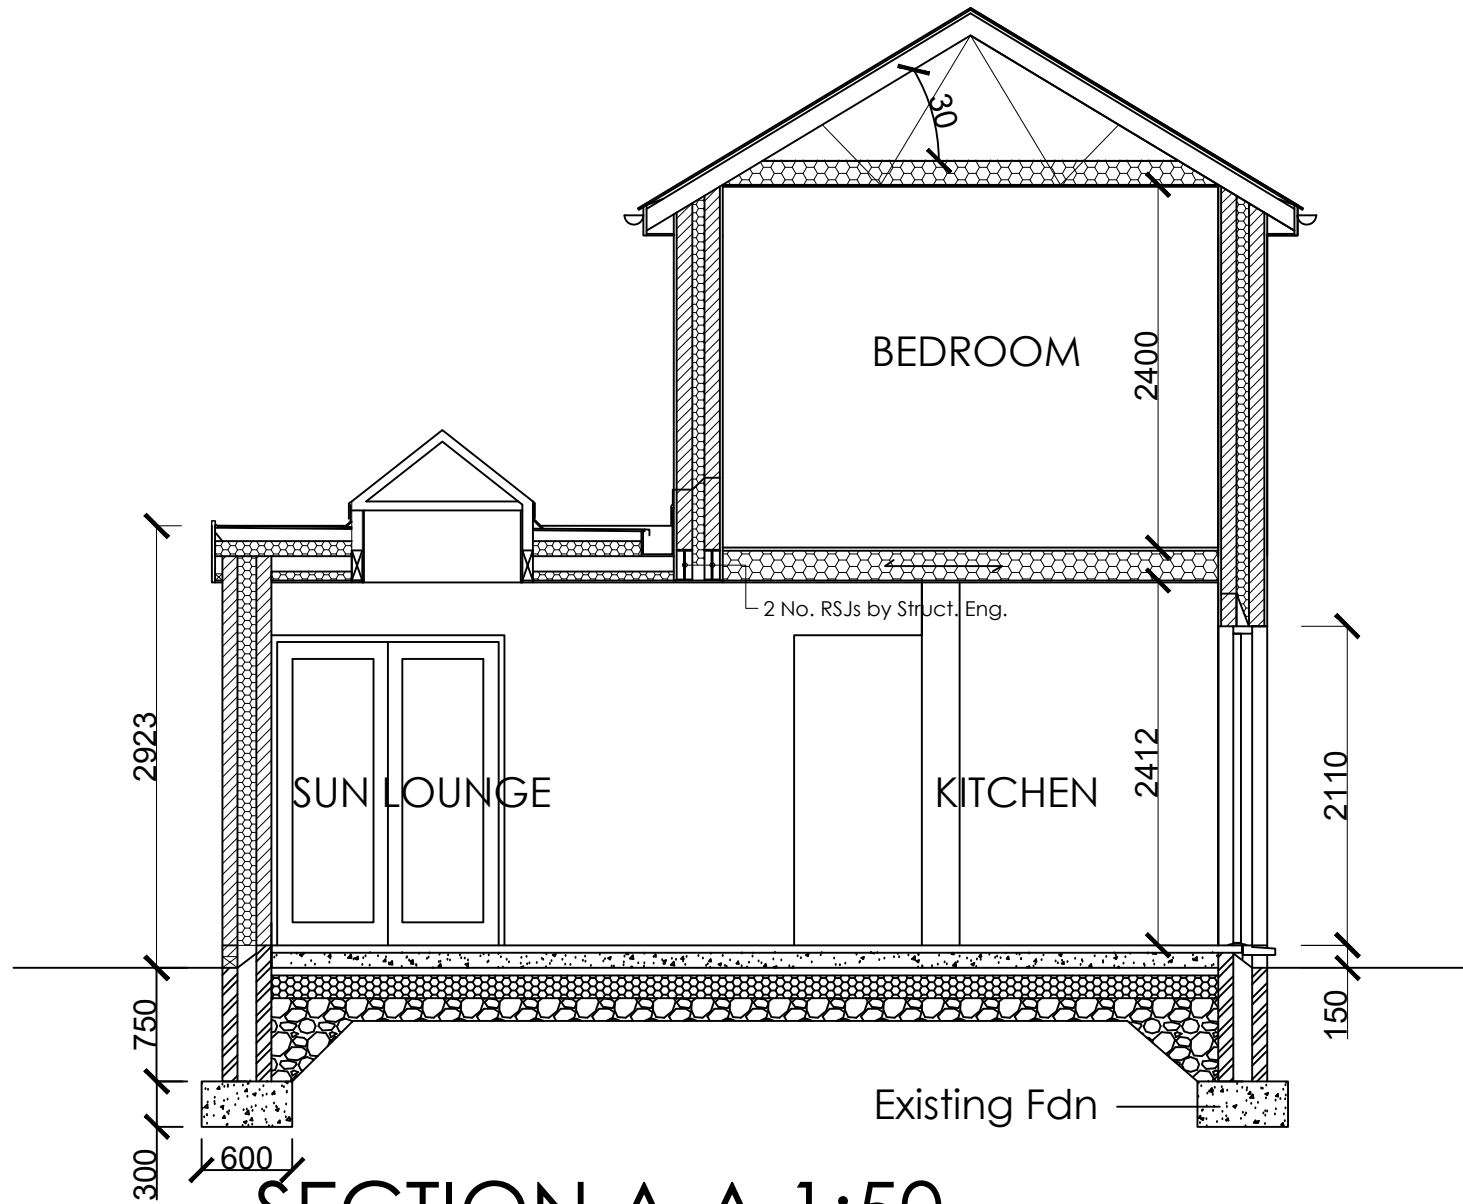

SECTION A-A 1:50
B-04