


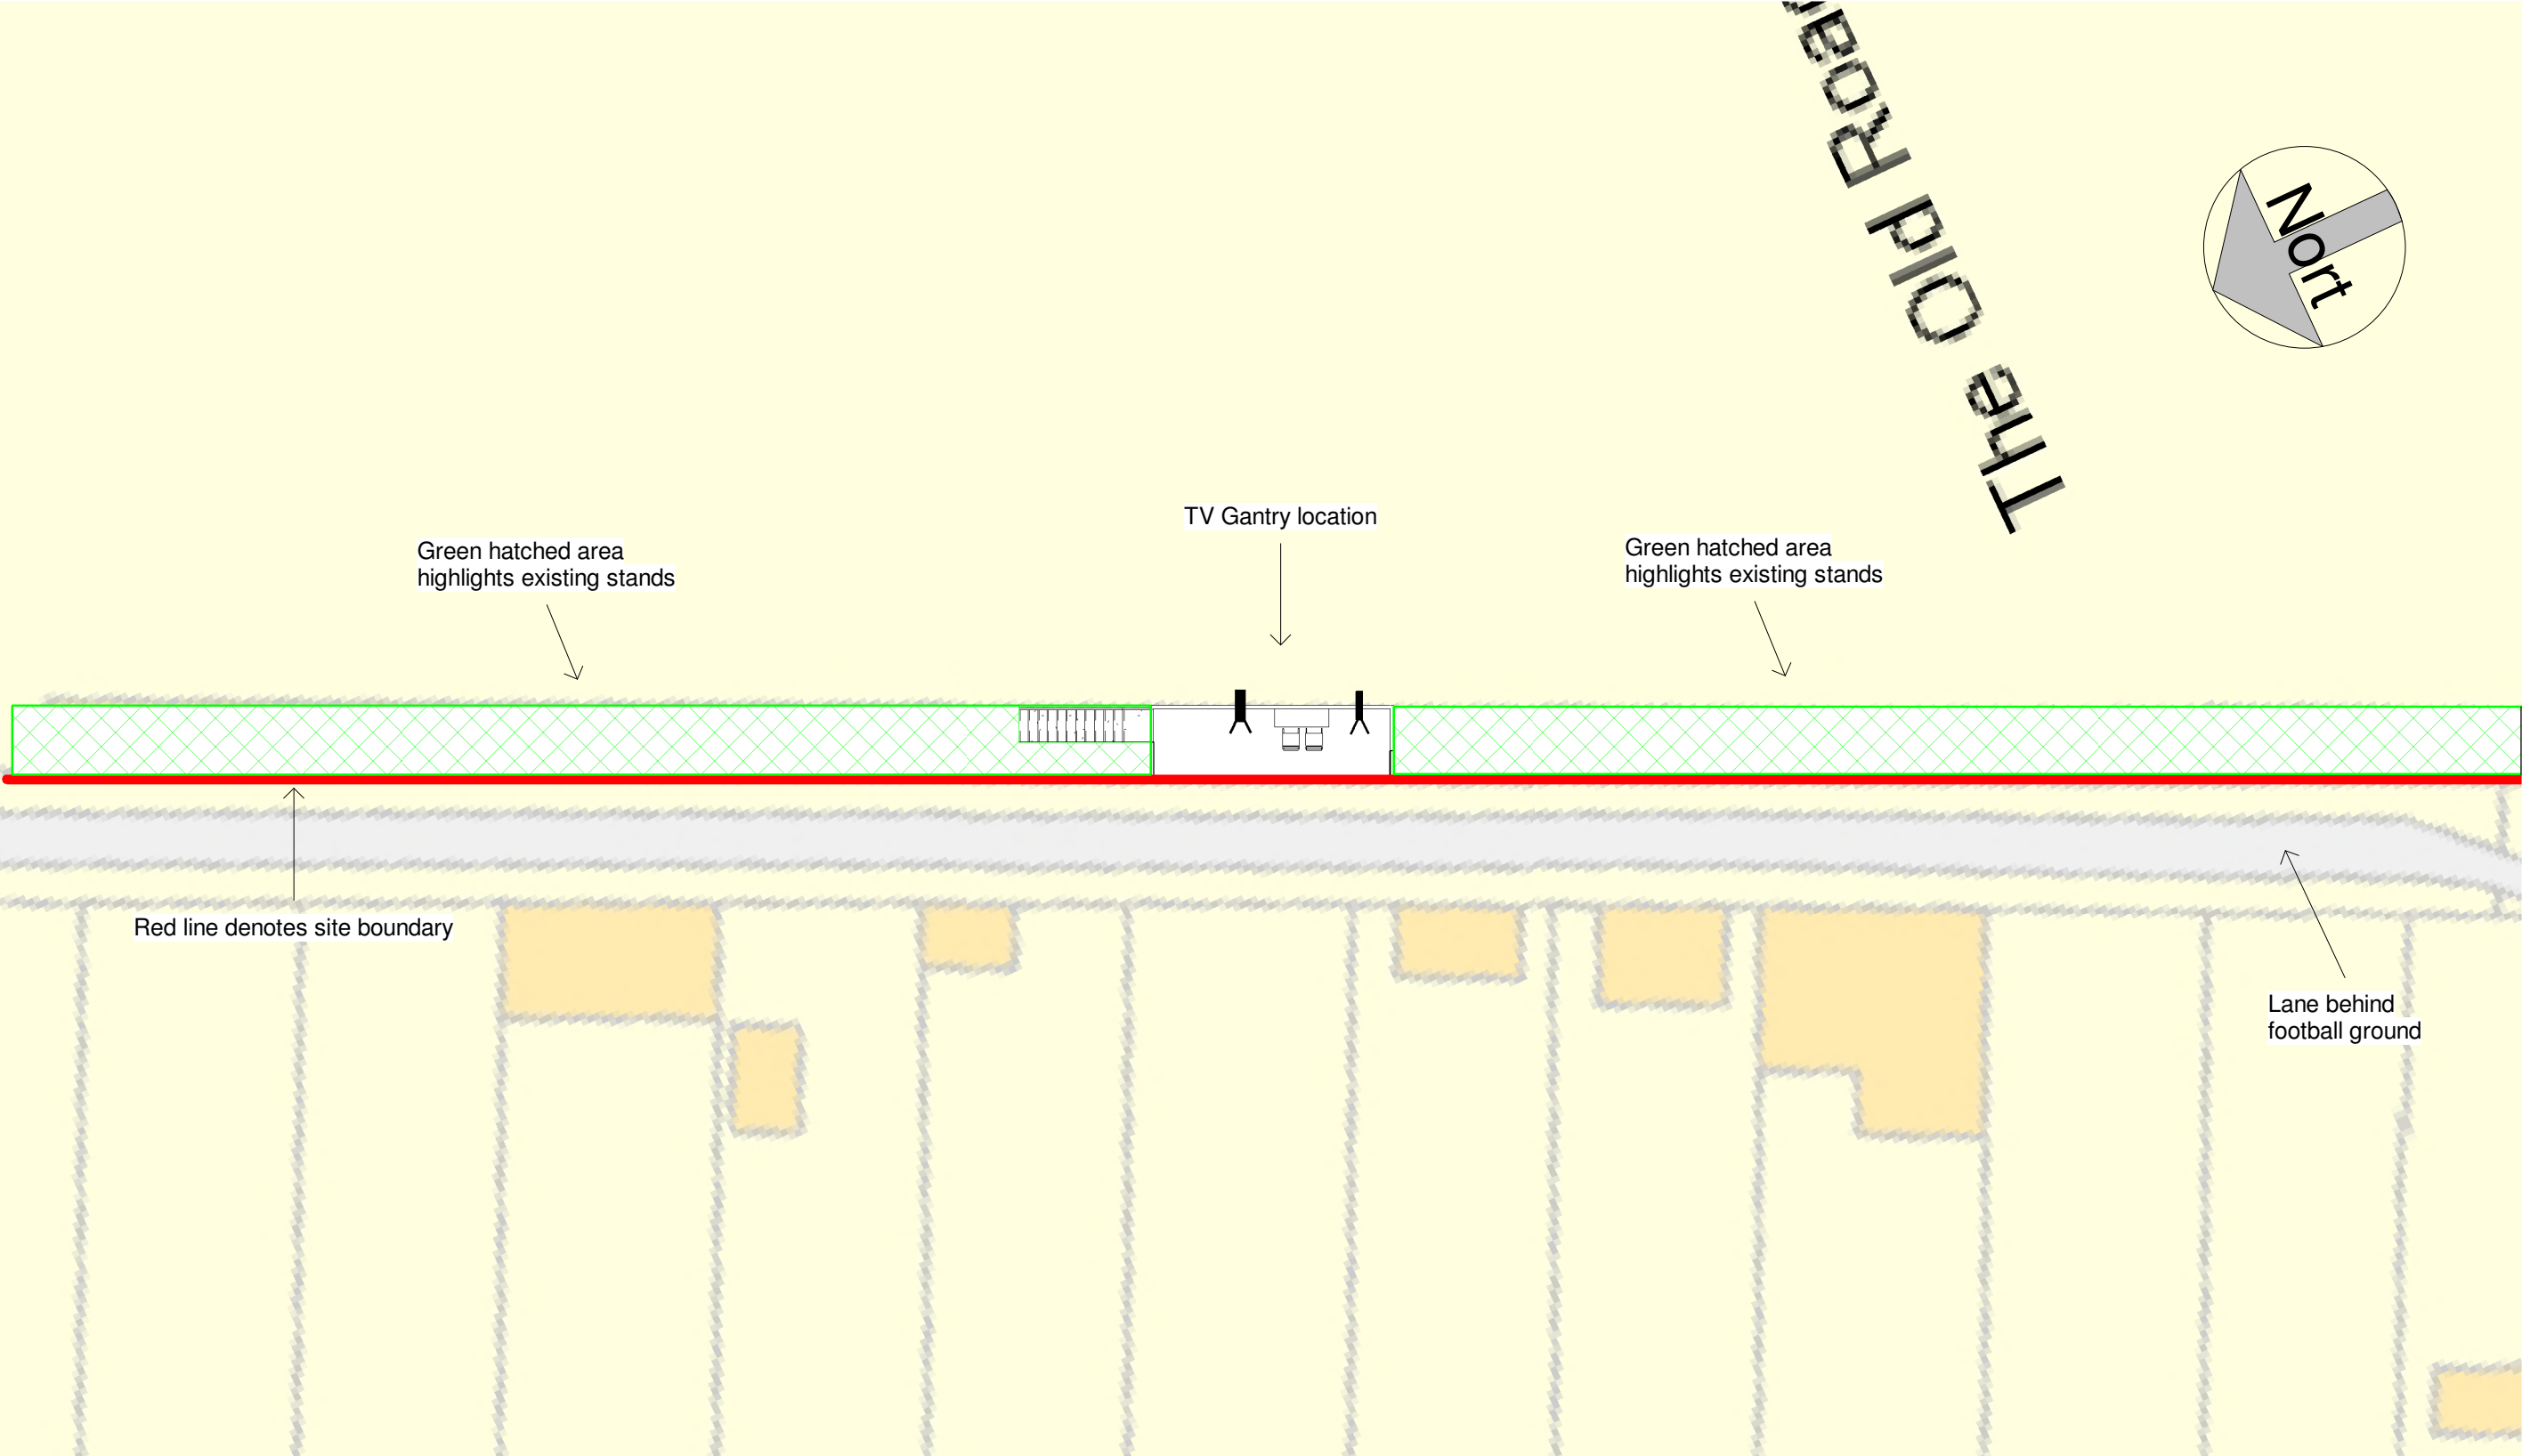

1 Proposed Block Plan
1 : 200

	No.	Description	Date	 www.ccs-solutions.co.uk				PROJECT TV Gantry		CLIENT Llansawel AFC		
										Date 25/03/2025	Project number 08032021	Scale (@ A3) 1 : 200
				CODE	STATUS	SUITABILITY DESCRIPTION	PURPOSE OF ISSUE	SHEET Proposed Block Plan	Drawn by CCS	DRWAING NUMBER		REV
									Checked by CCS	A304	A	