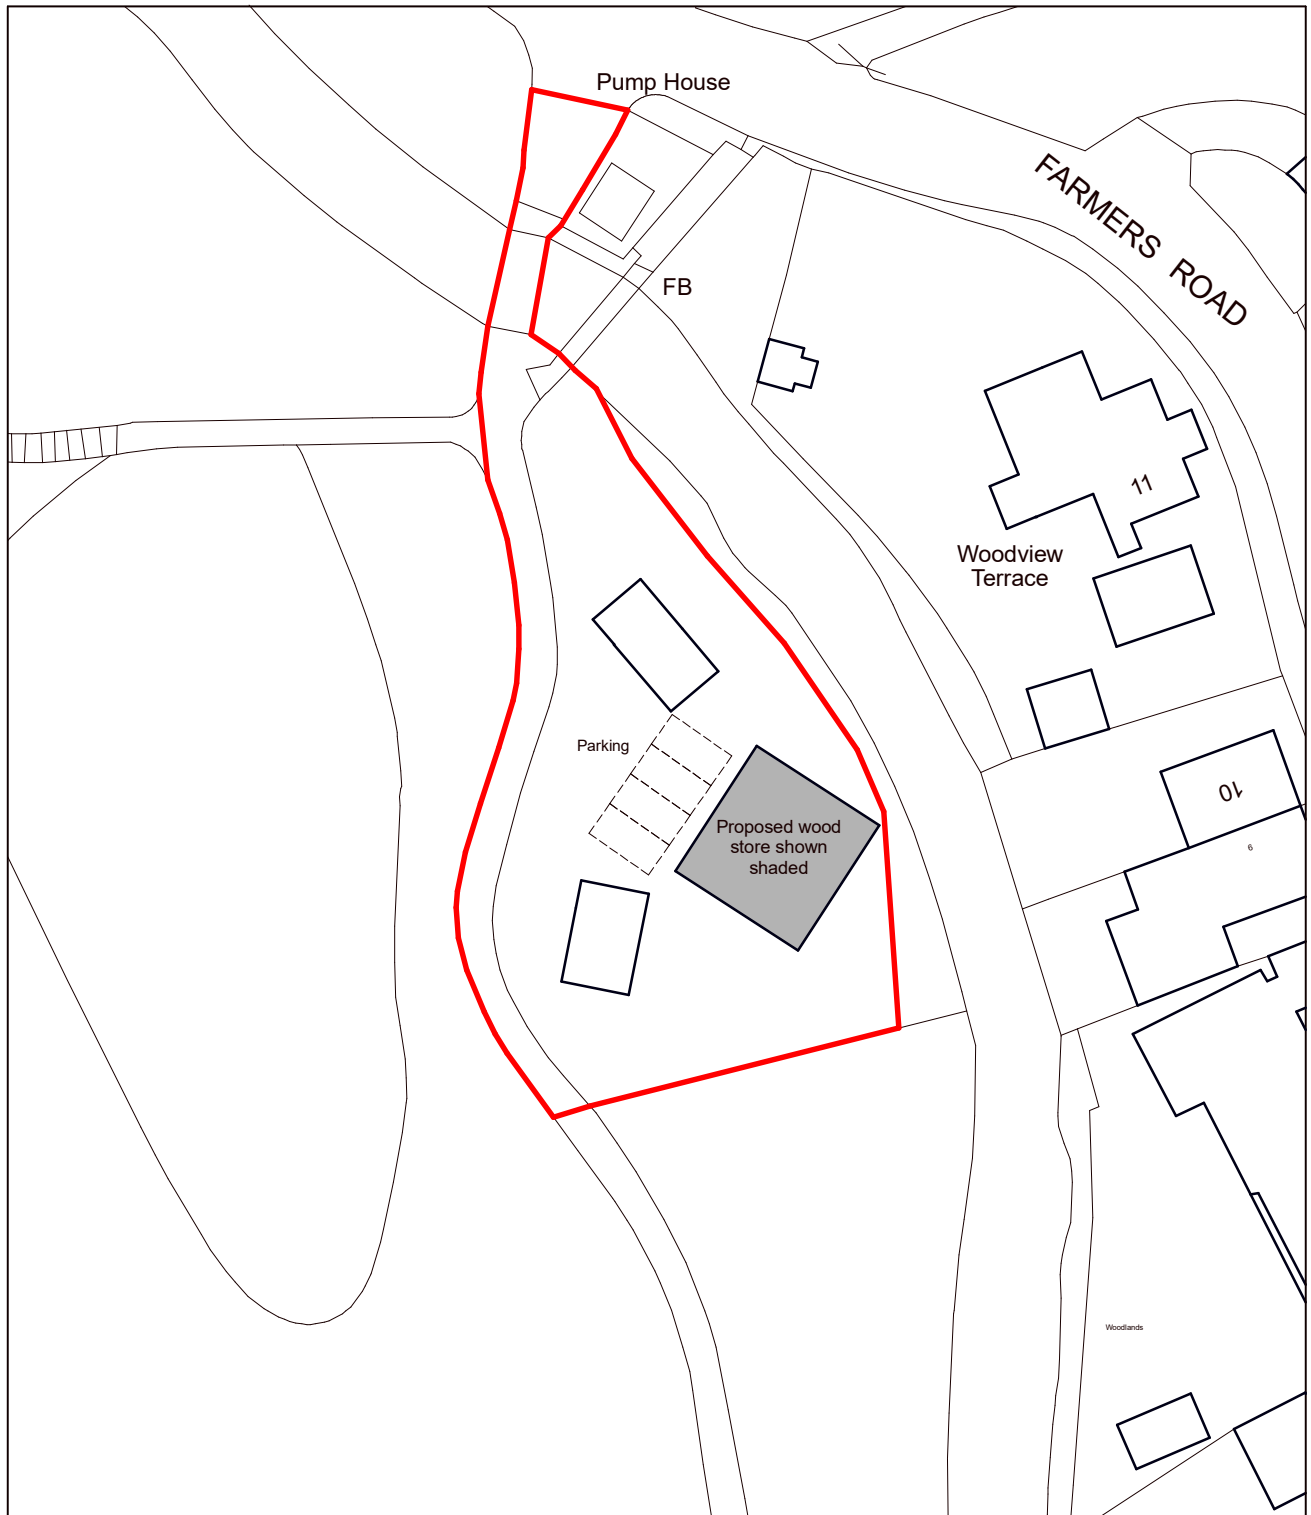


THE BUILDERS YARD, FARMERS ROAD, BRYNCOCH, NEATH
Mr Ryan Kelly

SCHEME DESIGN: Proposed Block Plan

2458-04B

1:500 @ A4

March 2025

