


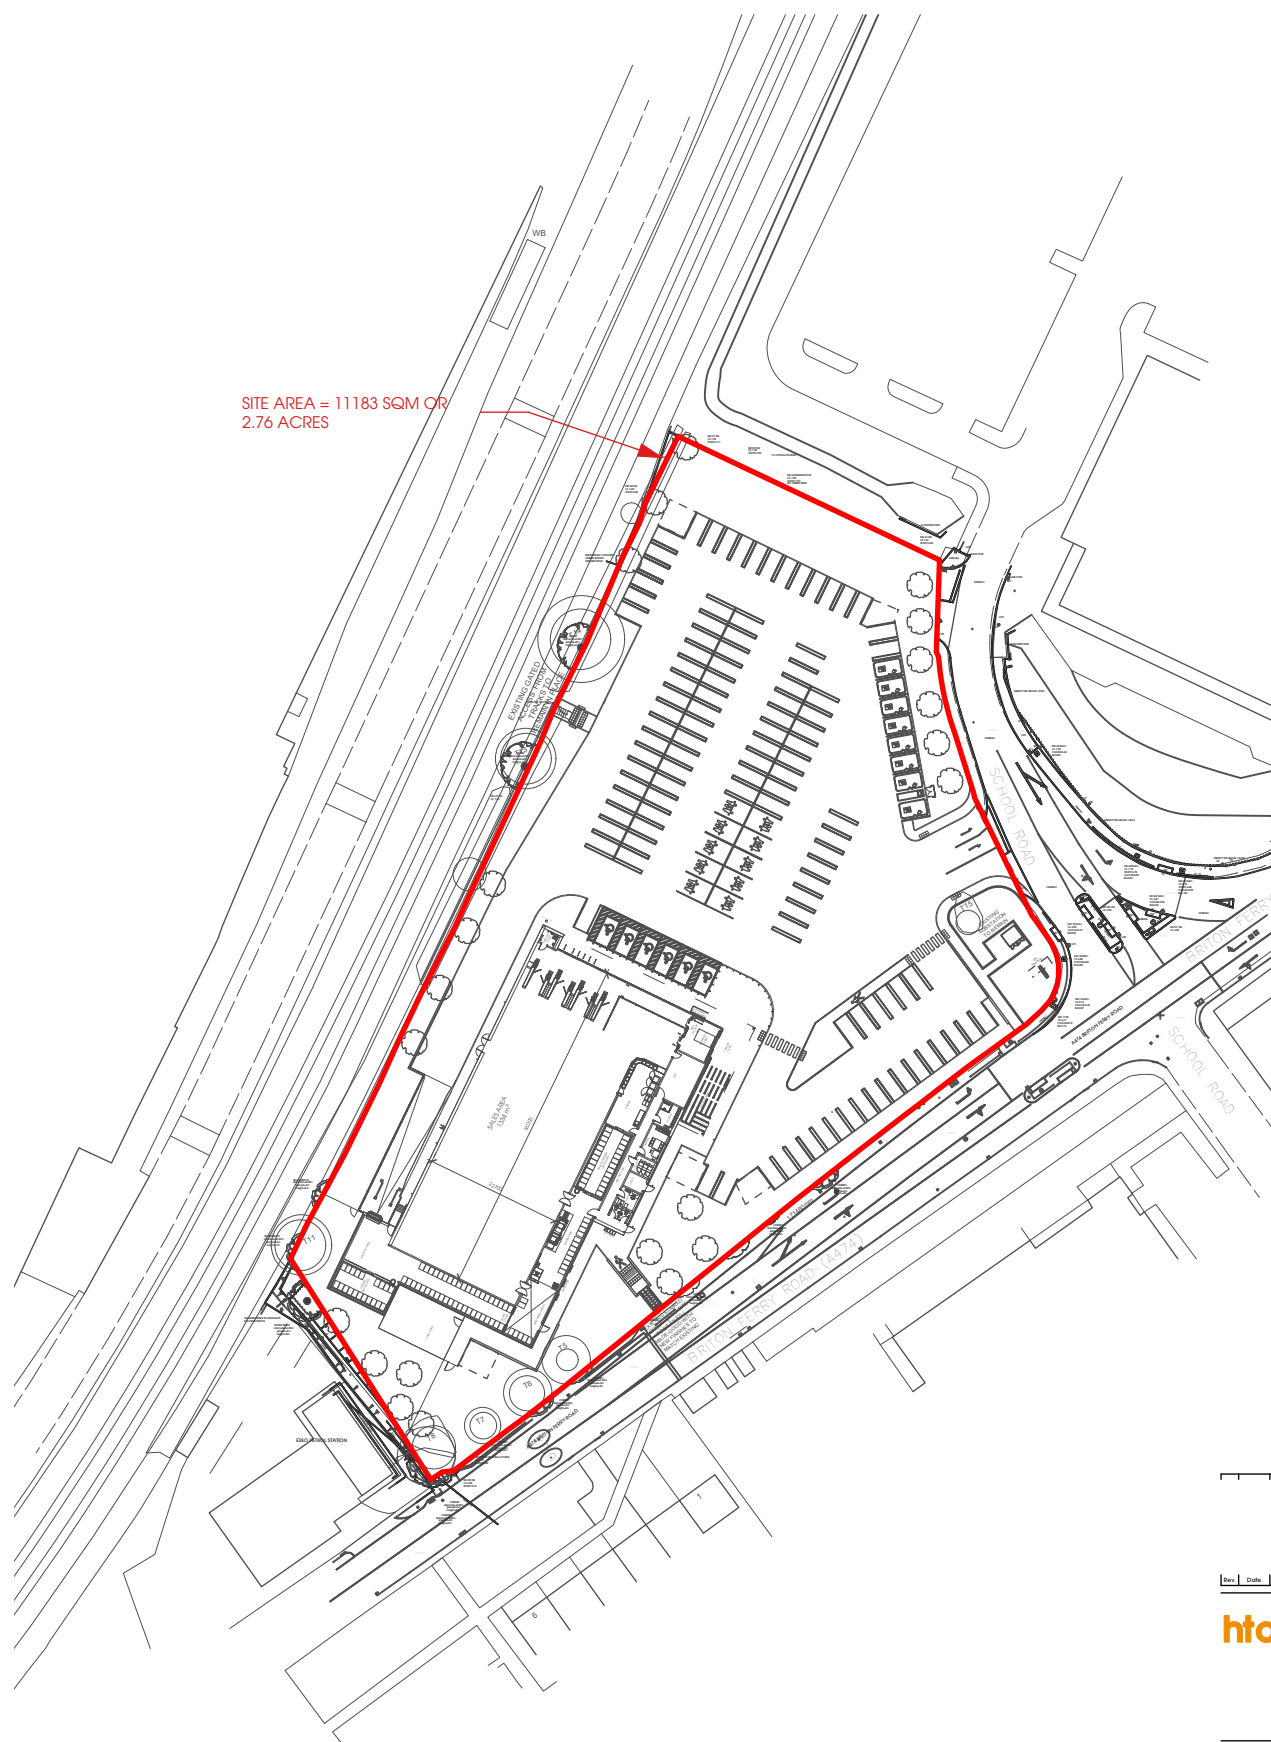

SITE AREA = 11183 SQM OR
2.76 ACRES



Rev.	Date	Description	Drawn
------	------	-------------	-------

htcarchitects
York Place Studio
8 Britannia Street
Leeds
LS1 2DZ
T: 0113 244 3457
W: www.htcarchitects.co.uk
E: info@htcarchitects.co.uk

client
Lidl GB Ltd.



project
Briton Ferry

drawing title
Signage Location Plan

date **March 2025**
status **Planning**
scale **1:1250 @ A4**
drawn **NG** checked **LS**
job no. **2782** dwg no. **P500** rev.

