


General Notes: This drawing is for use on this site only unless contractually stated otherwise. DO NOT SCALE this drawing (printed or electronic versions). Contractors must check all dimensions from site. Discrepancies and/or ambiguities within this drawing, between it and information given elsewhere, must be reported immediately to the architect for clarification before proceeding. Unless specifically contracted to the contrary, all information on these drawings and associated specifications are design intent only. Final construction/proposals should be agreed between the client, competent contractor and any relevant statutory authorities/suppliers.

VIEW NO:

A

GA Plan - 00 - Existing - A3

SCALE: 1 : 100


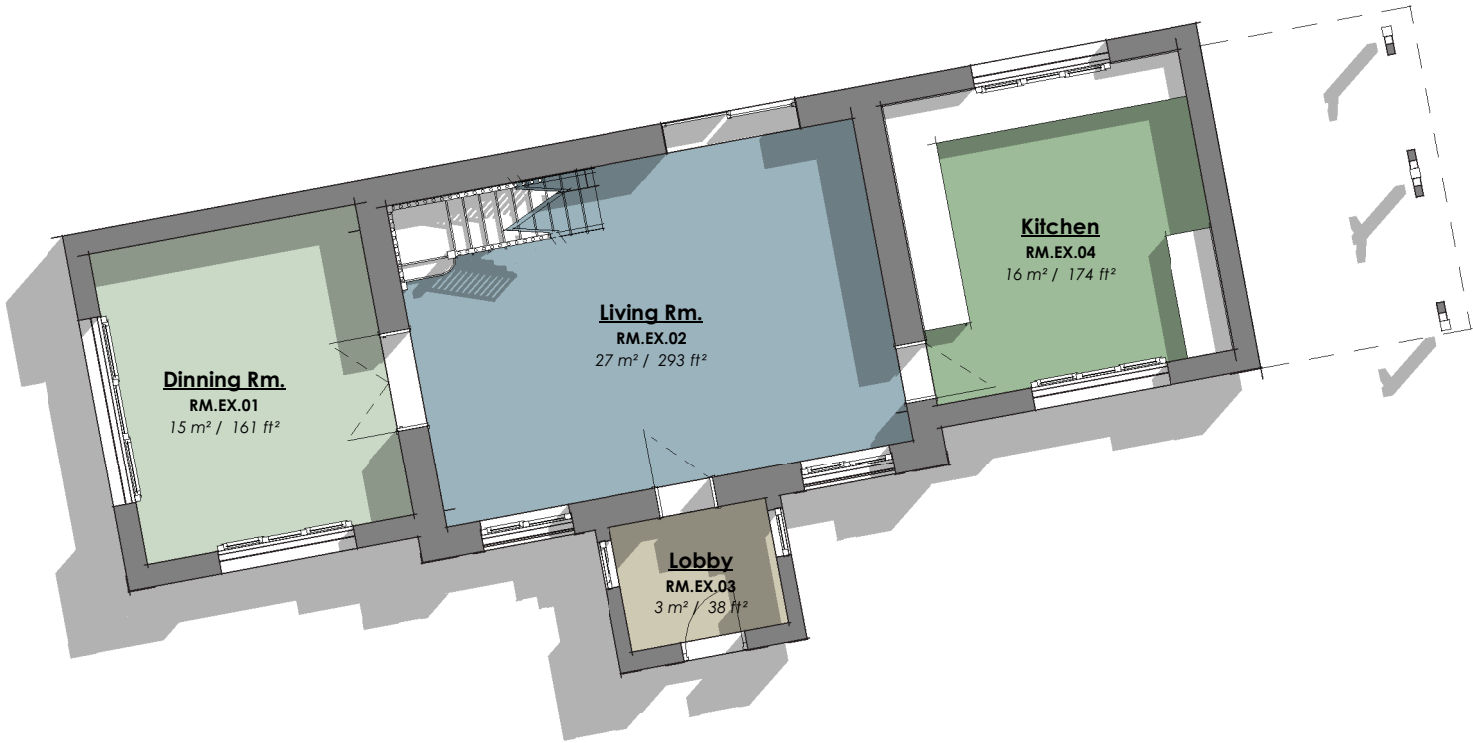


VIEW NO:

B

GA Plan - 01 - Existing - A3

SCALE: 1 : 100

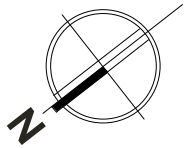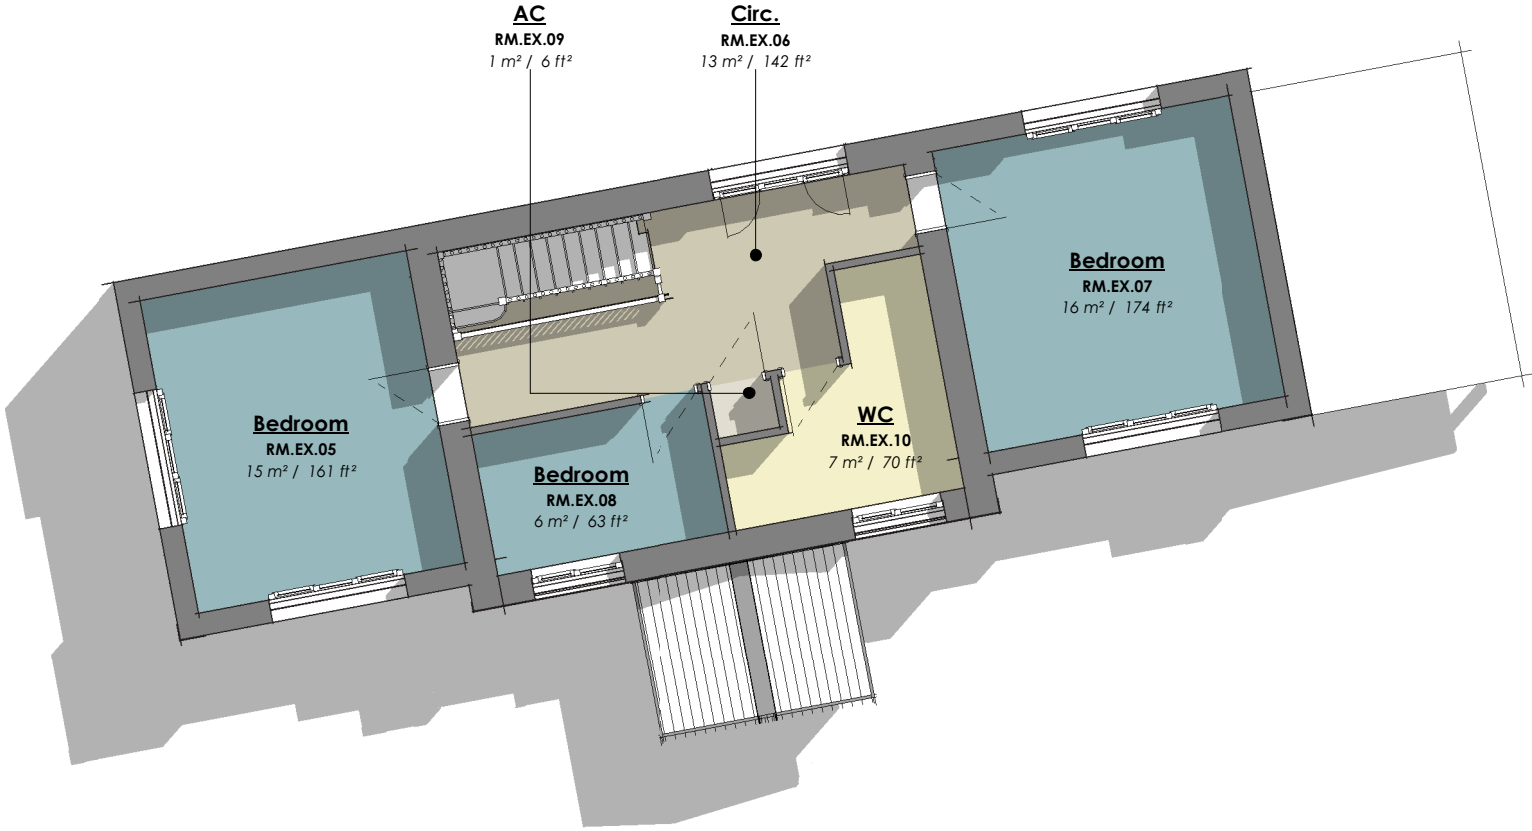

FURNITURE GRAPHICS

GRAPHIC / ILLUSTRATION EXAMPLES

|  |                                           |  |                                            |
|--|-------------------------------------------|--|--------------------------------------------|
|  | Feature/Standard Bath illustration        |  | Illustration of dining room table & chairs |
|  | Washroom Hand sink illustration           |  | Kitchen Sink illustration                  |
|  | Office Seating / Home office illustration |  | Kitchen Bar stool illustration             |
|  | Cooker & Hood illustration                |  | Toilet/Washroom Pan illustration           |
|  | Bed & nightstand illustration             |  | Snug/Living Room seating illustration      |
|  | Shower Tray illustration                  |  | Shelving / cupboard illustration           |

NOTES

X

Nominal `design Intent` dimensions

NOTE: ALL DIMENSIONS ARE DESIGN INTENT ONLY AND SHOULD BE CONFIRMED ONSITE FOR ACCURACY PRIOR TO CONSTRUCTION

| ROOM SCHEDULE - EXISTING - A3 |             |        |          |
|-------------------------------|-------------|--------|----------|
| Room No:                      | Name        | Area   | Comments |
| RM.EX.01                      | Dinning Rm. | 15 m²  |          |
| RM.EX.02                      | Living Rm.  | 27 m²  |          |
| RM.EX.03                      | Lobby       | 3 m²   |          |
| RM.EX.04                      | Kitchen     | 16 m²  |          |
|                               |             | 62 m²  |          |
| RM.EX.05                      | Bedroom     | 15 m²  |          |
| RM.EX.06                      | Circ.       | 13 m²  |          |
| RM.EX.07                      | Bedroom     | 16 m²  |          |
| RM.EX.08                      | Bedroom     | 6 m²   |          |
| RM.EX.09                      | AC          | 1 m²   |          |
| RM.EX.10                      | WC          | 7 m²   |          |
|                               |             | 57 m²  |          |
| Grand total: 10               |             | 119 m² |          |


PLANNING & DESIGN 1-2 3 4 5-7

PROJECT INFORMATION

PROJECT NO: 745 PROJECT DATE: Feb. 2024  
PROJECT TYPE: Residential

CURRENT REVISION STATUS

REVISION: D REV. DATE: 06.03.2025  
DESCRIPTION: ISSUED FOR PLANNING CONSIDERATION

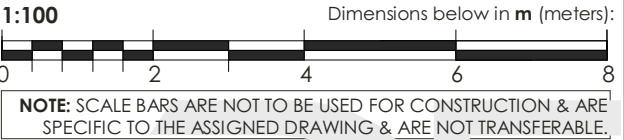

DRAWING NUMBER:

DPS ARCHITECTURE

CARDIFF 02922 331089 VALE 01446 728199 NEWPORT 01633 439650  
WWW.DPSARCHIECTURE.CO.UK : ENQUIRIES@DPSARCHITECTURE.CO.UK  
SOPHIA HOUSE, 28 CATHEDRAL ROAD, PONTCANNA, CARDIFF, CF11 9LJ  
© 2016 - 2020 - DPS ARCHITECTURE LTD - ALL RIGHTS RESERVED

DRAWING NAME:

PLANNING - A3 - Existing GA  
Plans

CLIENT NAME: Emma Hughes

PROJECT Keepers Lodge Lane,  
ADDRESS: SA8 3JS  
SCALE@A3 1 : 100

REVISION:

D