




ELEVATION 1
1 : 100

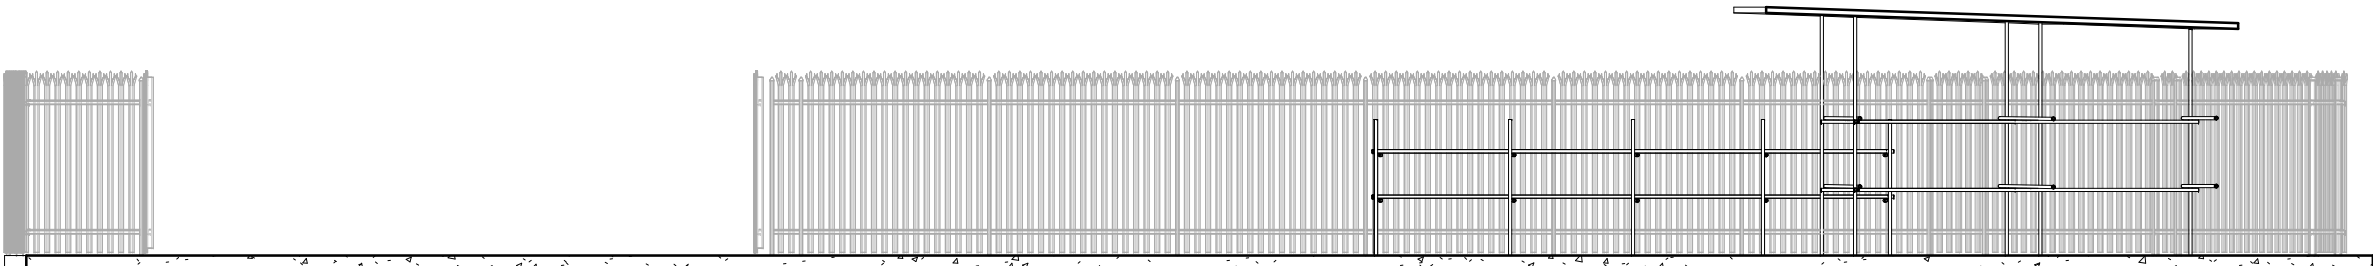


ELEVATION 2
1 : 100

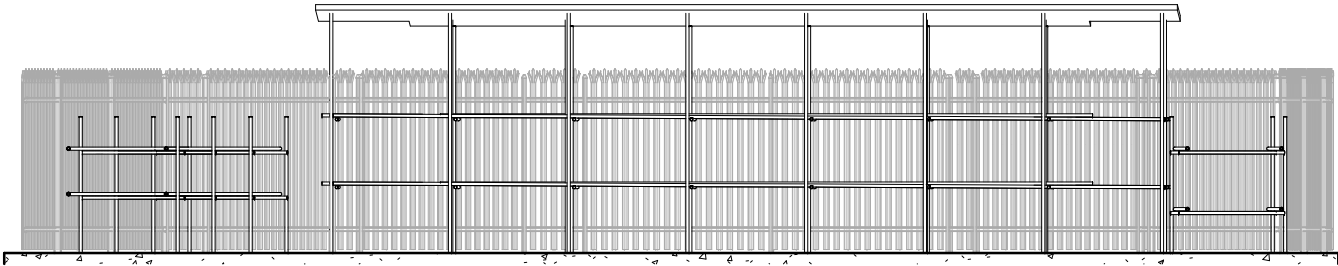


ELEVATION 3
1 : 100

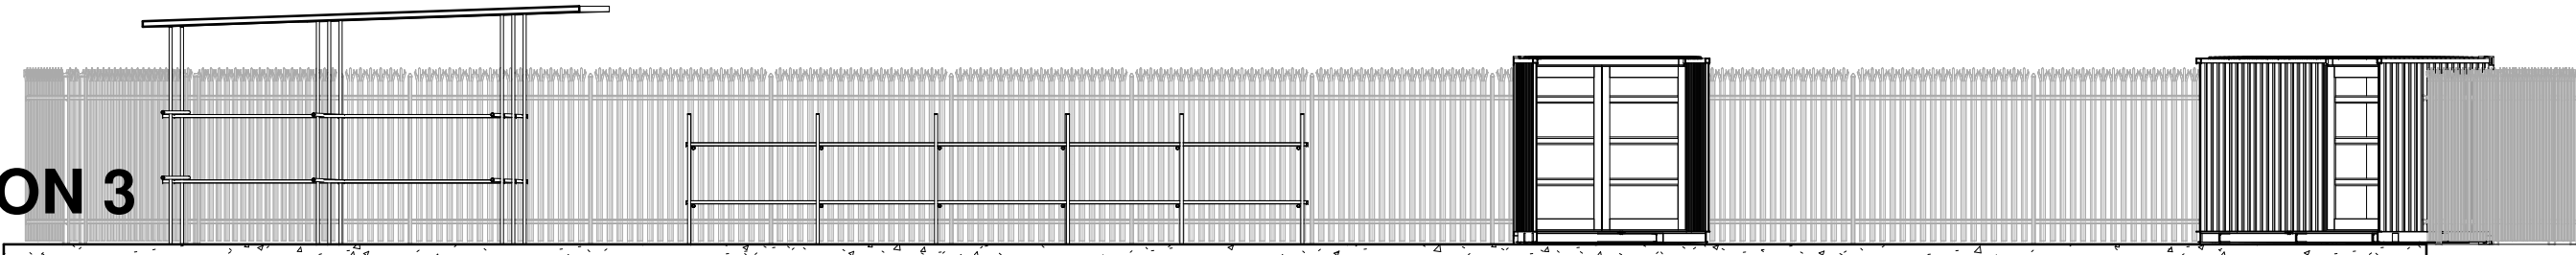

ELEVATION 4
1 : 100

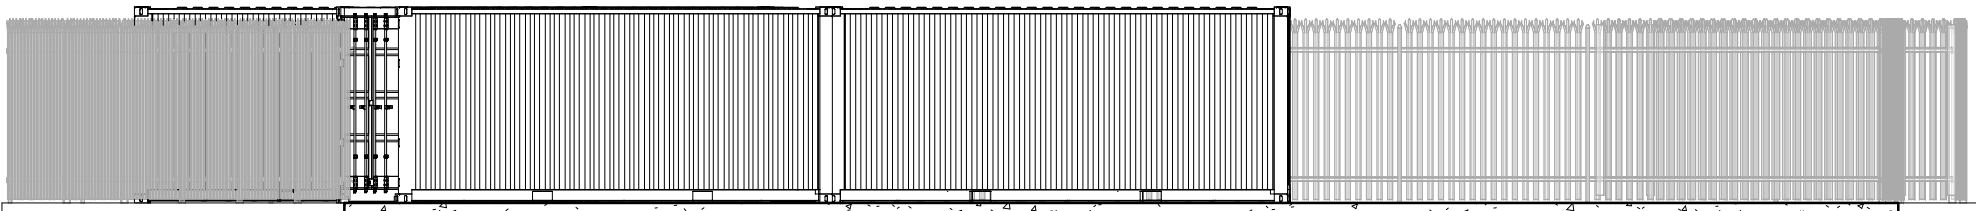

ELEVATION 5
1 : 100

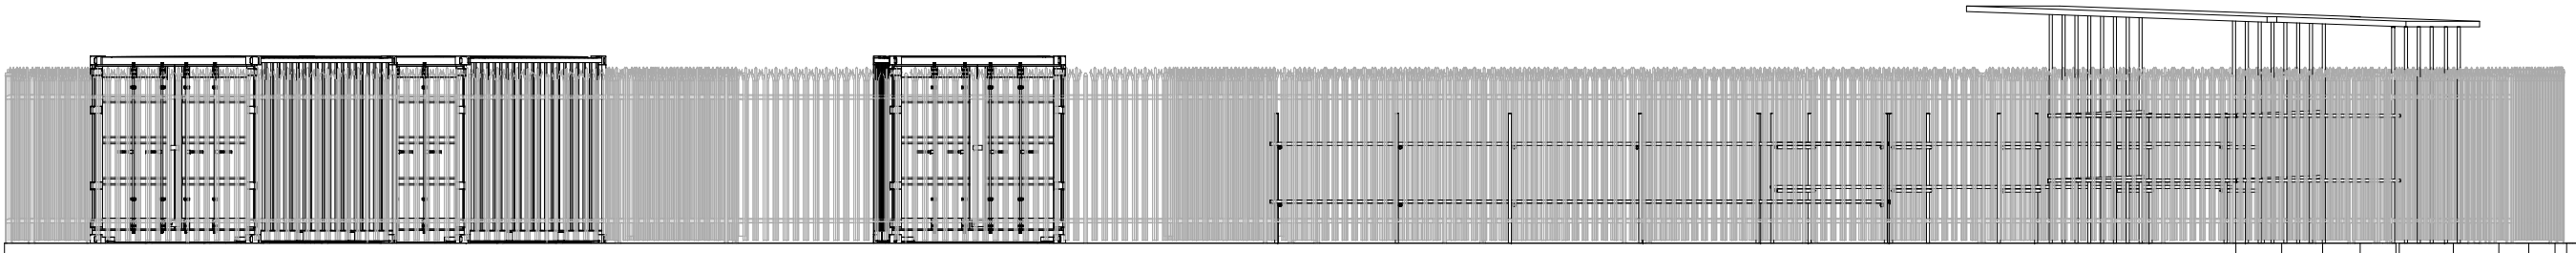

ELEVATION 6
1 : 100

