
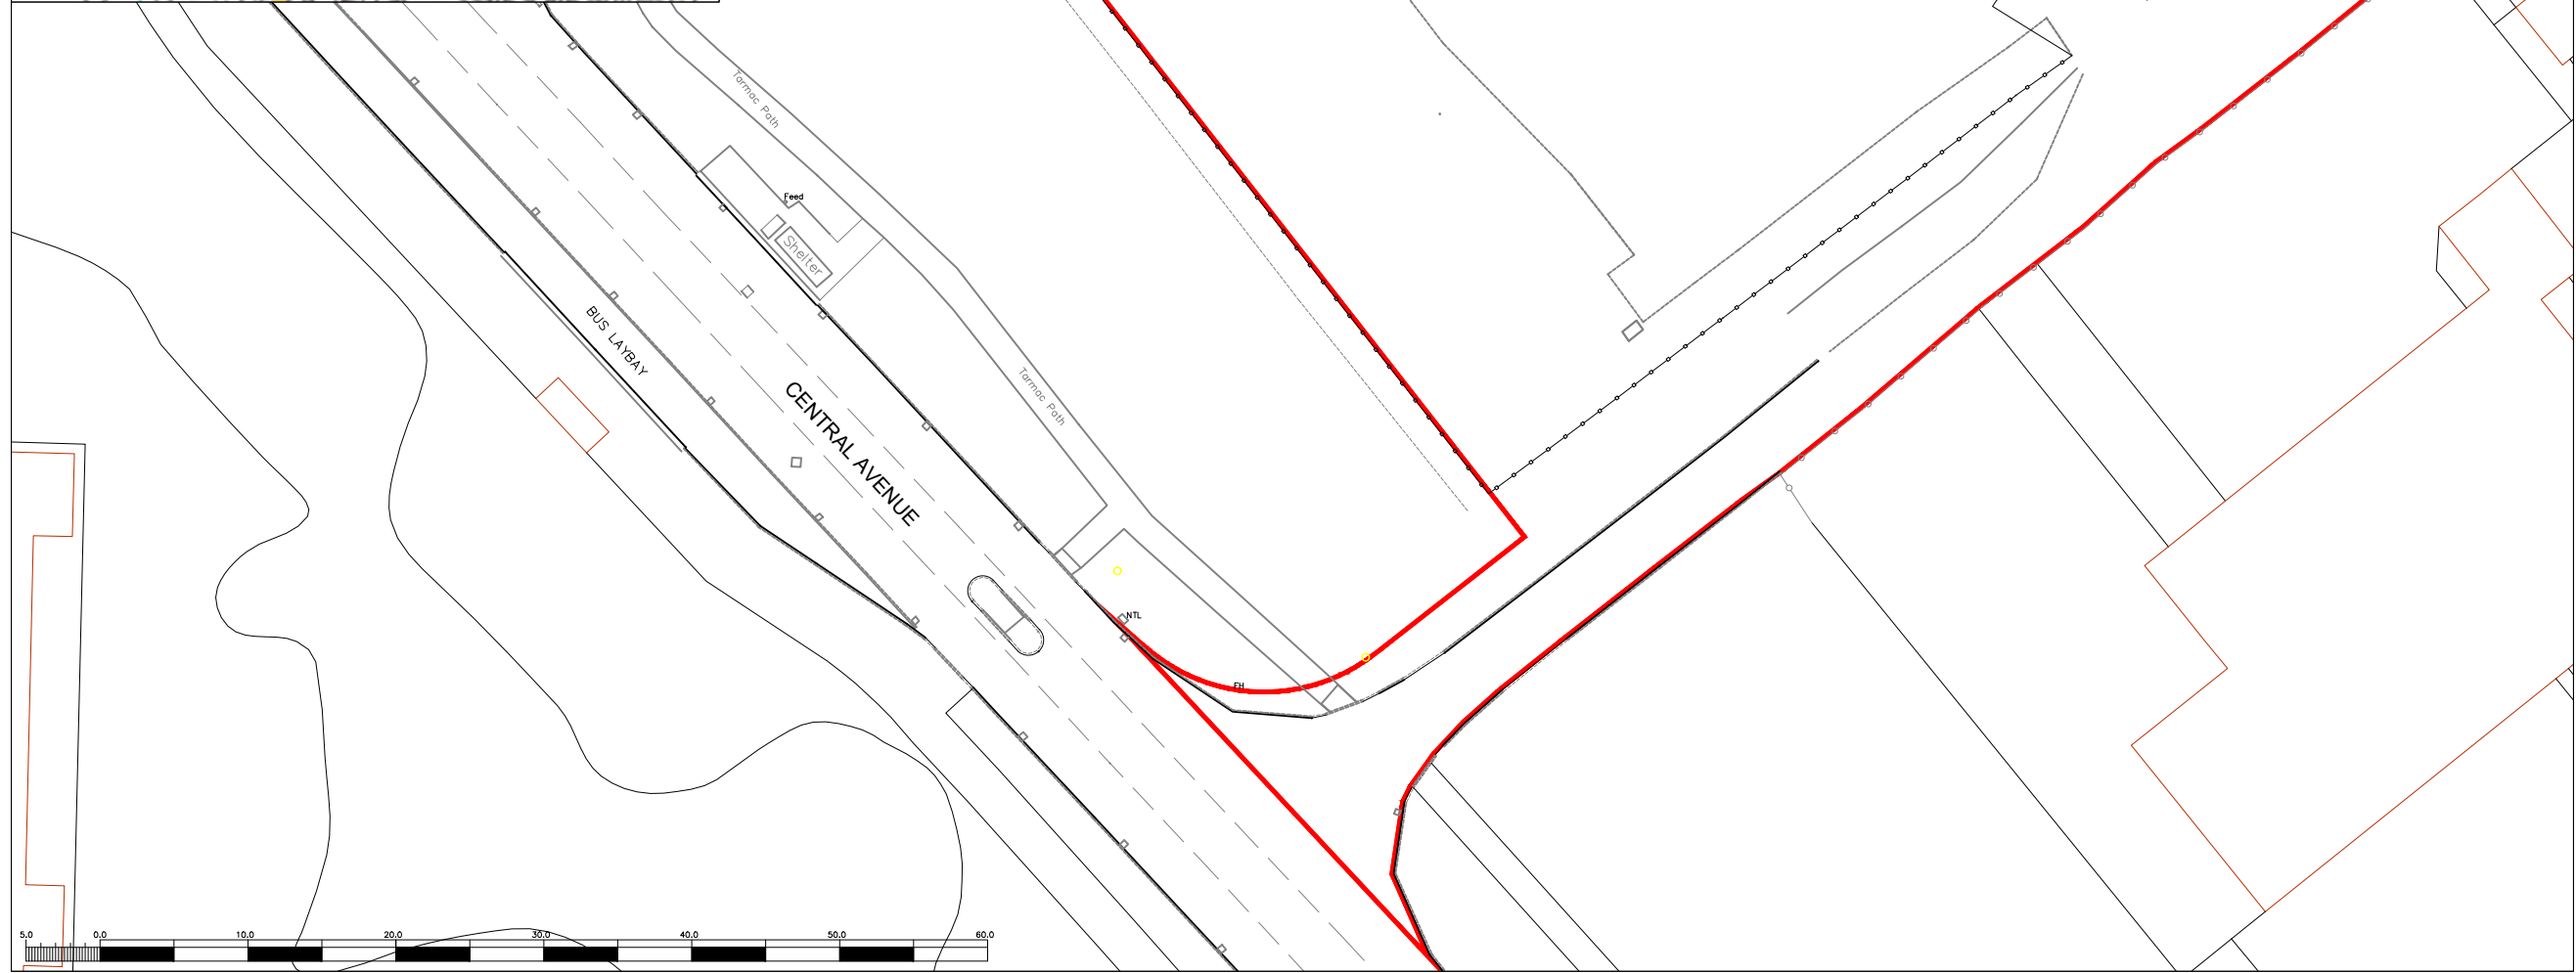


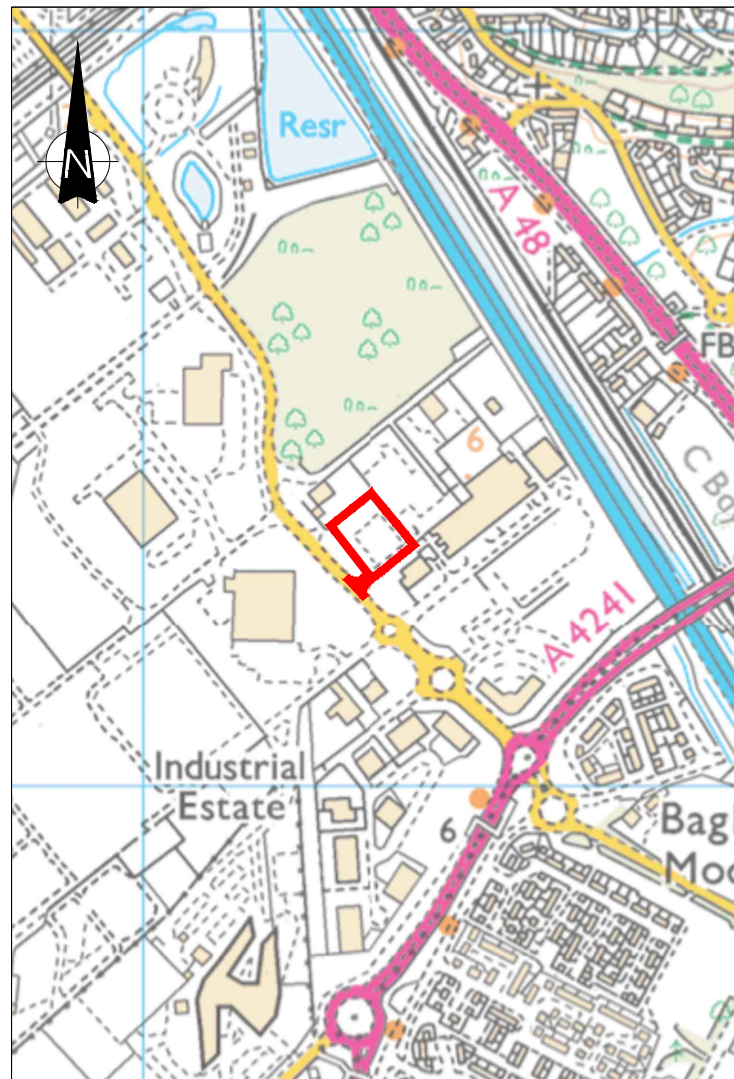

THIS INFORMATION IS CONFIDENTIAL AND THE PROPERTY OF SIRIUS. IT IS RELEASED ON CONDITION THAT NONE OF THE INFORMATION SHALL BE DISCLOSED TO ANY THIRD PARTY OR REPRODUCED IN WHOLE OR PART WITHOUT THE PRIOR CONSENT IN WRITING OF SIRIUS.

KEY

— SITE BOUNDARY

REV	DESCRIPTION	DATE	BY
-----	-------------	------	----



JOB TITLE

RE PLANT, PORT TALBOT
PROPOSED HYDROGEN
PRODUCTION FACILITY

DRAWING TITLE

SITE LOCATION PLAN

DRAWN	DATE	APPROVED	DATE
S.T	11/3/2025	F.W	11/3/2025
SCALE	SHEET	DRAWING NUMBER	REVISION
1:10000 1:500	A3L	PRO1013/01/01	0