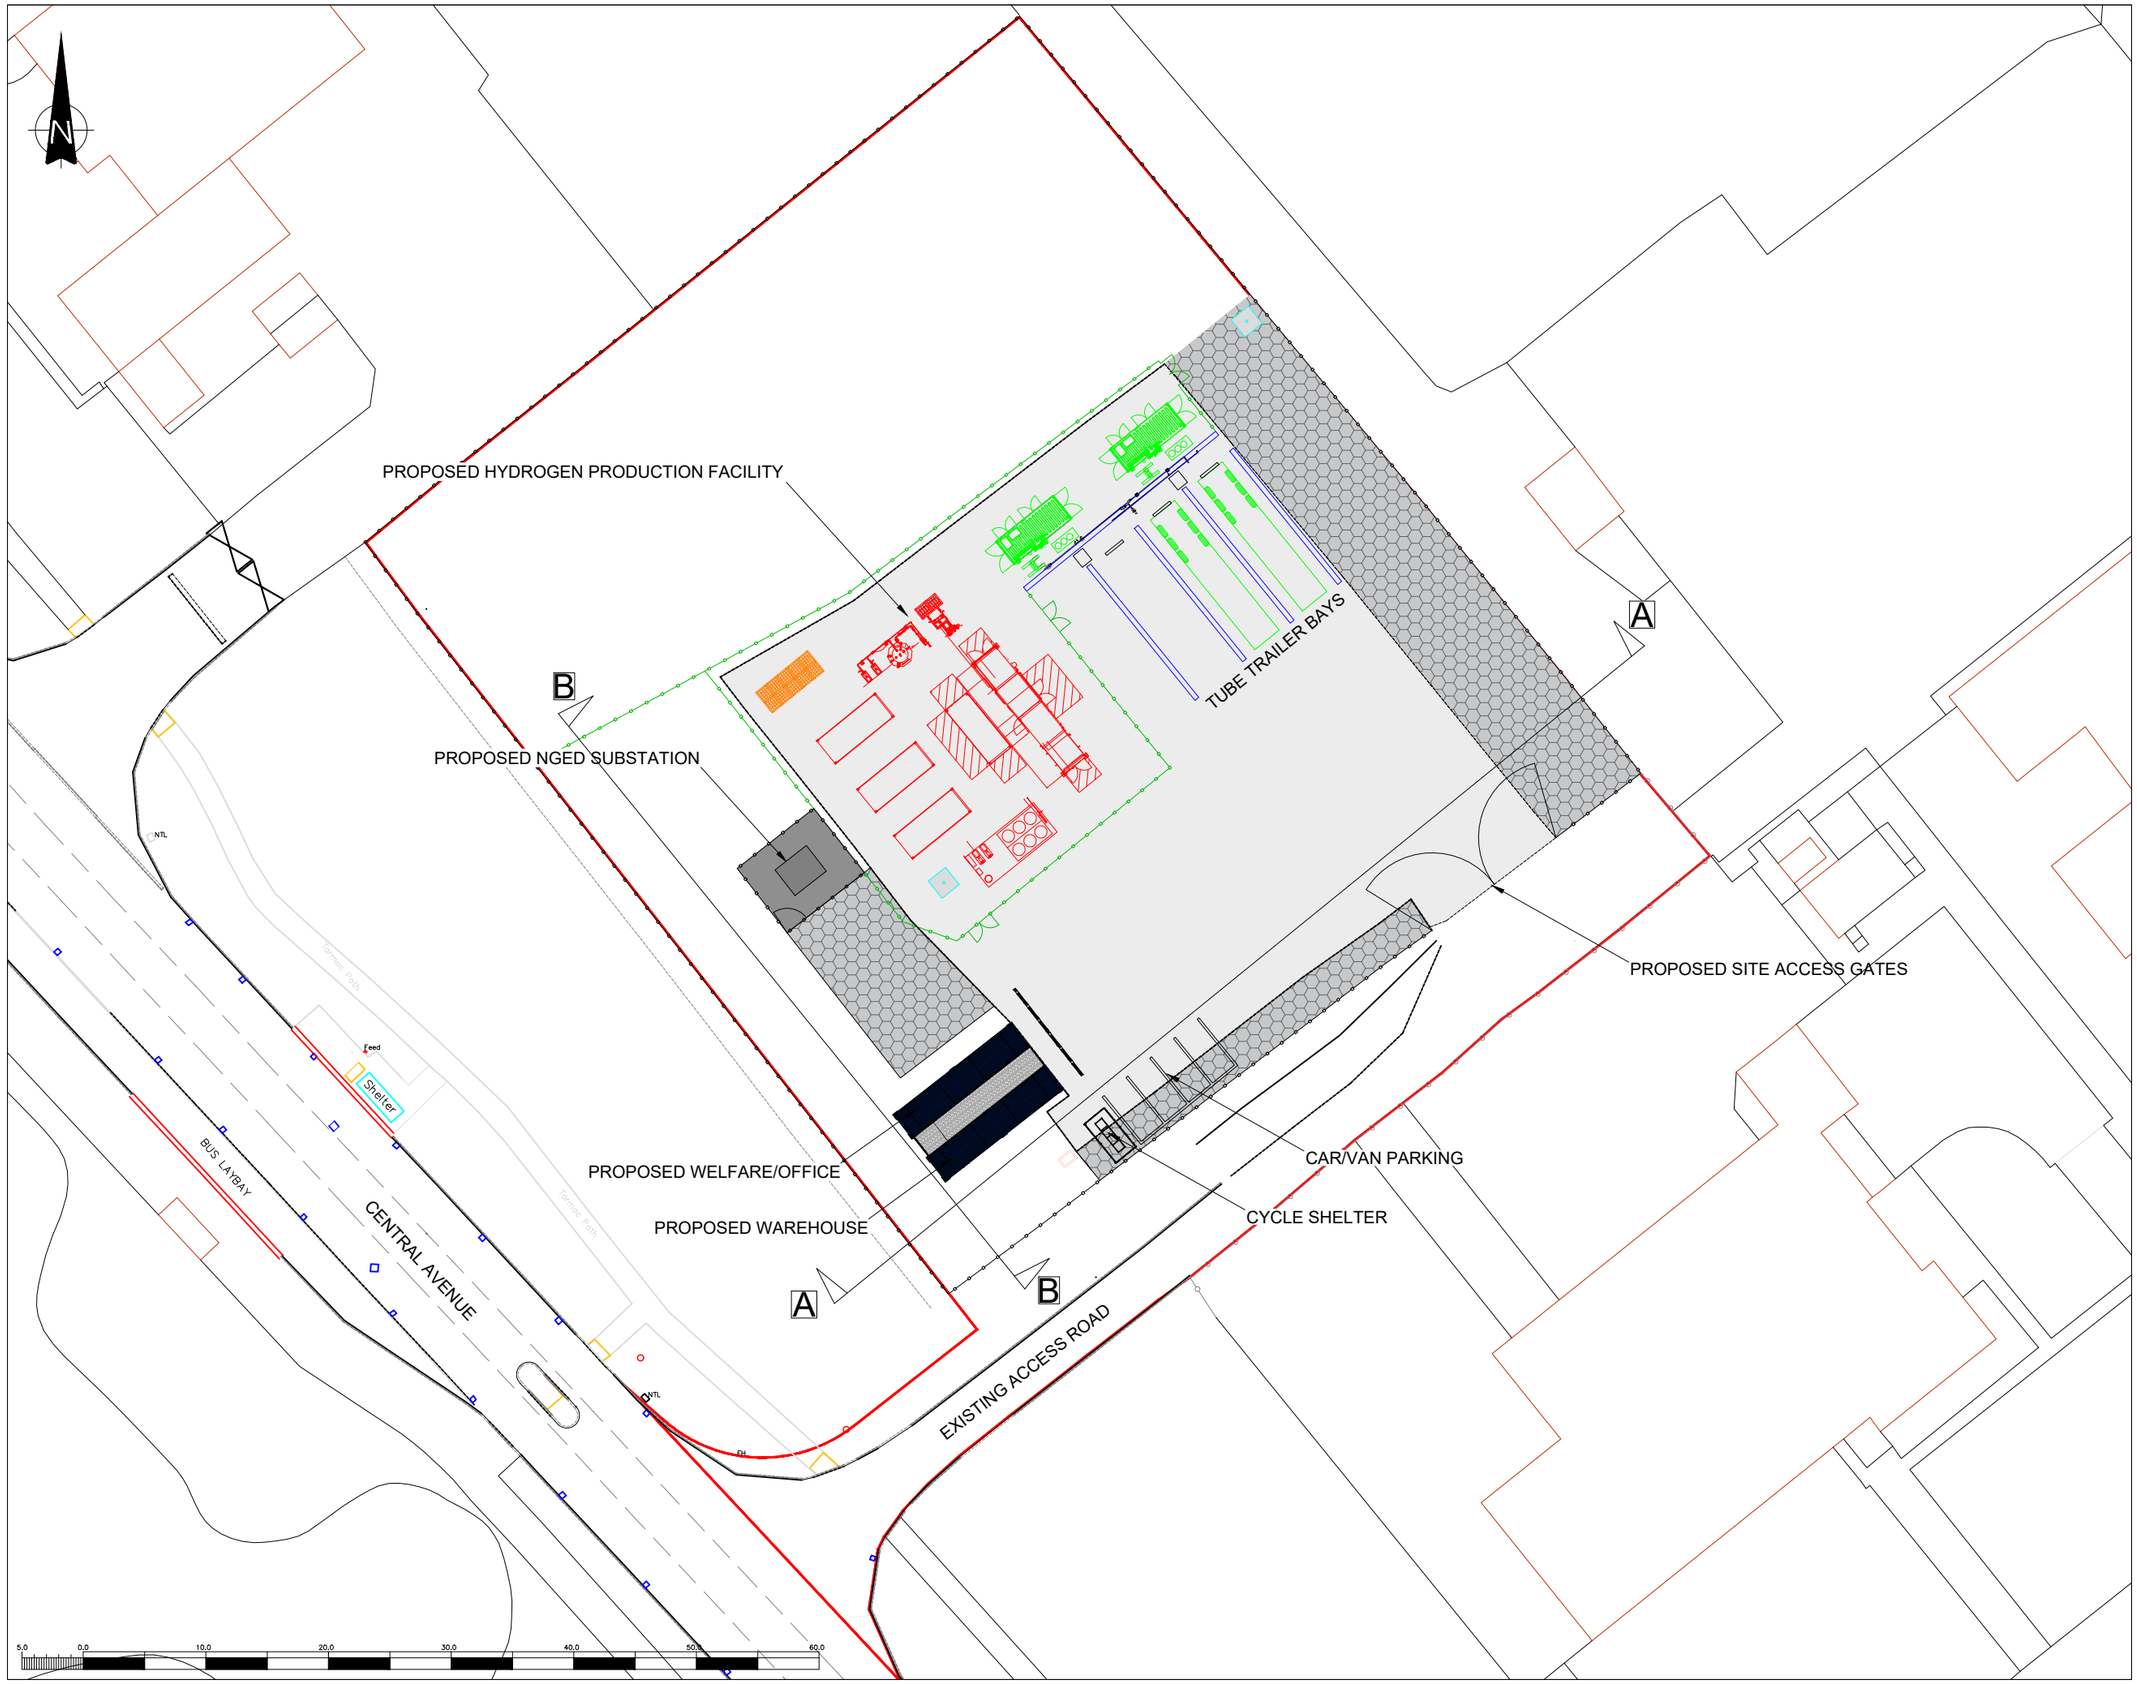

THIS INFORMATION IS CONFIDENTIAL AND THE PROPERTY OF SIRIUS. IT IS RELEASED ON CONDITION THAT NONE OF THE INFORMATION SHALL BE DISCLOSED TO ANY THIRD PARTY OR REPRODUCED IN WHOLE OR PART WITHOUT THE PRIOR CONSENT IN WRITING OF SIRIUS.

NOTES

1. SEE DRAWING NUMBER PRO1013/01/06 FOR SECTIONS

KEY

- PLANNING APPLICATION BOUNDARY
- EXISTING 1.8m HIGH HERAS FENCE
- EXISTING 2.4m HIGH PALISADE FENCE
- PROPOSED 2.4m HIGH PALISADE FENCE
- PROPOSED ARMCO BARRIER
- EXISTING TARMAC
- PROPOSED CONCRETE
- EXISTING PERMEABLE AREAS

REV	DESCRIPTION	DATE	BY

CLIENT

PROTIUM

sirius Planning
4245 Park Approach, Thorpe Park, Leeds. LS15 8GB. 0113 264 9960

JOB TITLE
RE PLANT, PORT TALBOT
PROPOSED HYDROGEN PRODUCTION FACILITY

DRAWING TITLE
PROPOSED SITE LAYOUT

DRAWN	DATE	APPROVED	DATE
S.T	31/3/2025	F.W	31/3/2025

SCALE	SHEET	DRAWING NUMBER	REVISION
1:500	A3L	PRO1013/01/03	0