


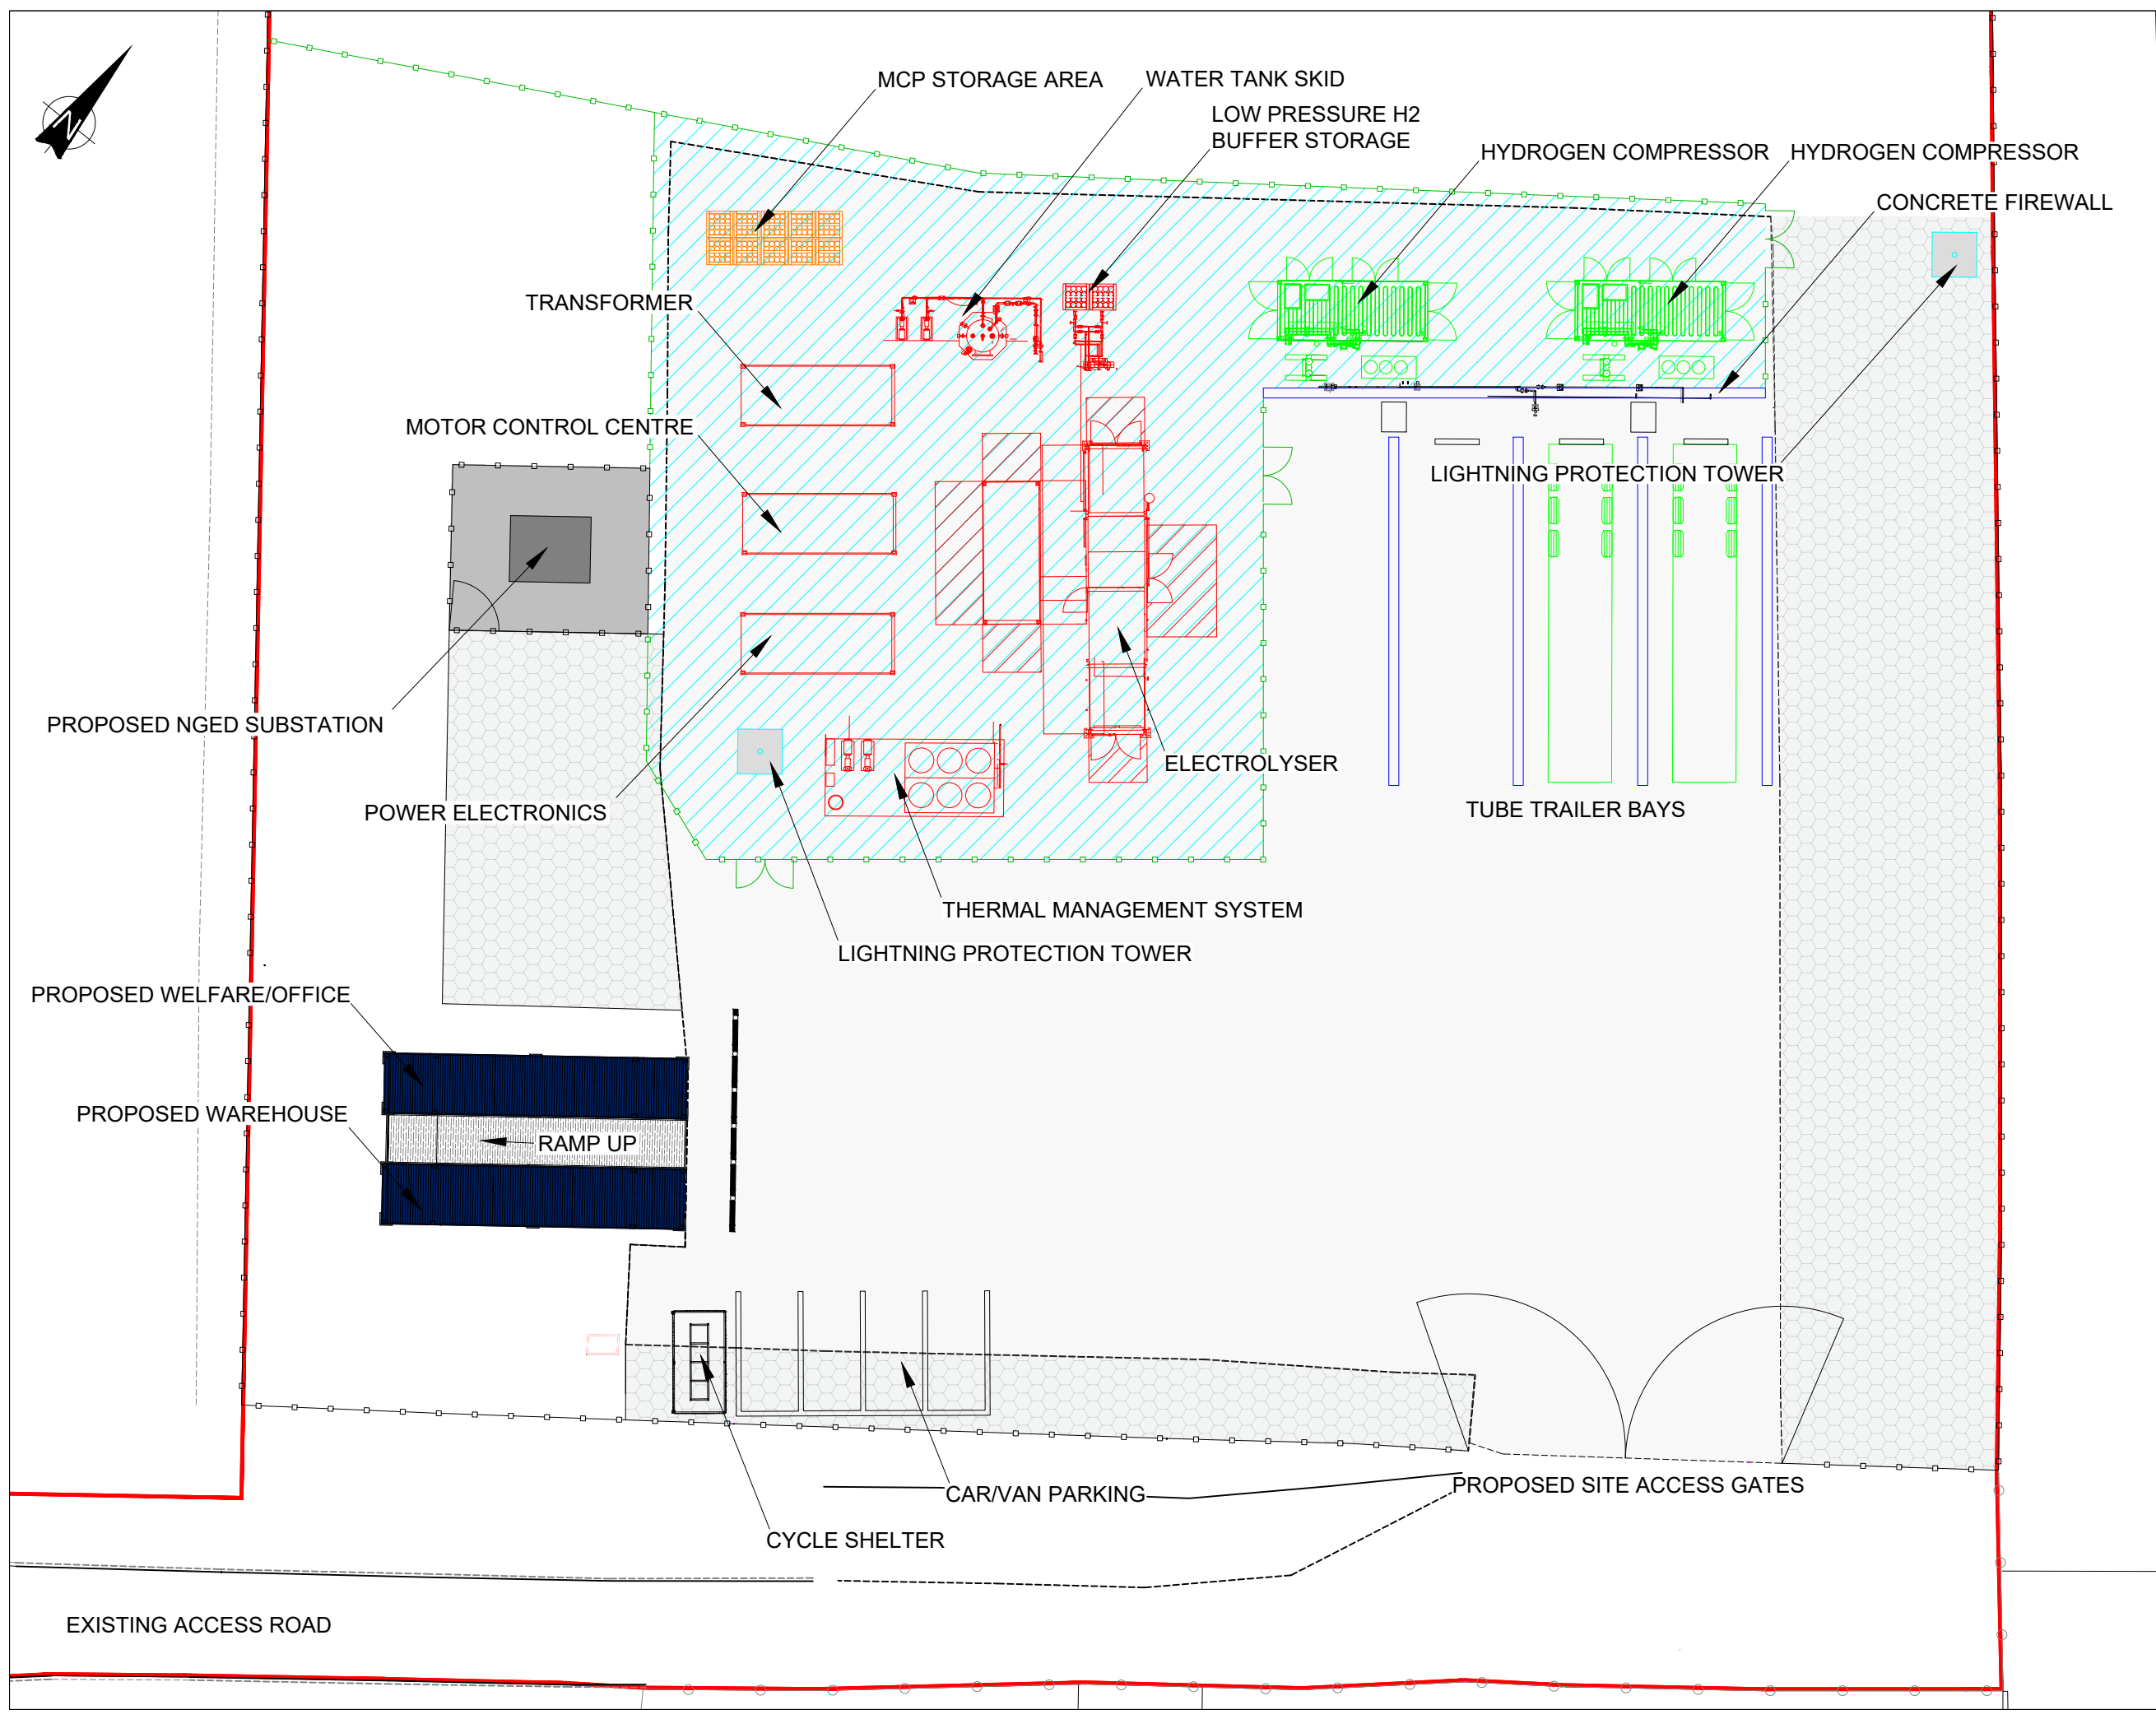

THIS INFORMATION IS CONFIDENTIAL AND THE PROPERTY OF SIRIUS. IT IS RELEASED ON CONDITION THAT NONE OF THE INFORMATION SHALL BE DISCLOSED TO ANY THIRD PARTY OR REPRODUCED IN WHOLE OR PART WITHOUT THE PRIOR CONSENT IN WRITING OF SIRIUS.

NOTES

KEY

- PLANNING APPLICATION BOUNDARY
- EXISTING 1.8m HIGH HERAS FENCE
- EXISTING 2.4m HIGH PALISADE FENCE
- PROPOSED 2.4m HIGH PALISADE FENCE
- PROPOSED ARMCO BARRIER
- EXISTING TARMAC
- PROPOSED CONCRETE
- EXISTING PERMEABLE AREAS
- HPF COMPOUND

| REV | DESCRIPTION | DATE | BY |
|-----|-------------|------|----|
|     |             |      |    |

CLIENT

PROTIUM



4245 Park Approach, Thorpe Park, Leeds. LS15 8GB. 0113 264 9960

JOB TITLE  
RE PLANT, PORT TALBOT  
PROPOSED HYDROGEN  
PRODUCTION FACILITY

DRAWING TITLE

GENERAL ARRANGEMENT

|       |           |                |           |
|-------|-----------|----------------|-----------|
| DRAWN | DATE      | APPROVED       | DATE      |
| S.T   | 31/3/2025 | F.W            | 31/3/2025 |
| SCALE | SHEET     | DRAWING NUMBER | REVISION  |
| 1:250 | A3L       | PRO1013/01/04  | 0         |