
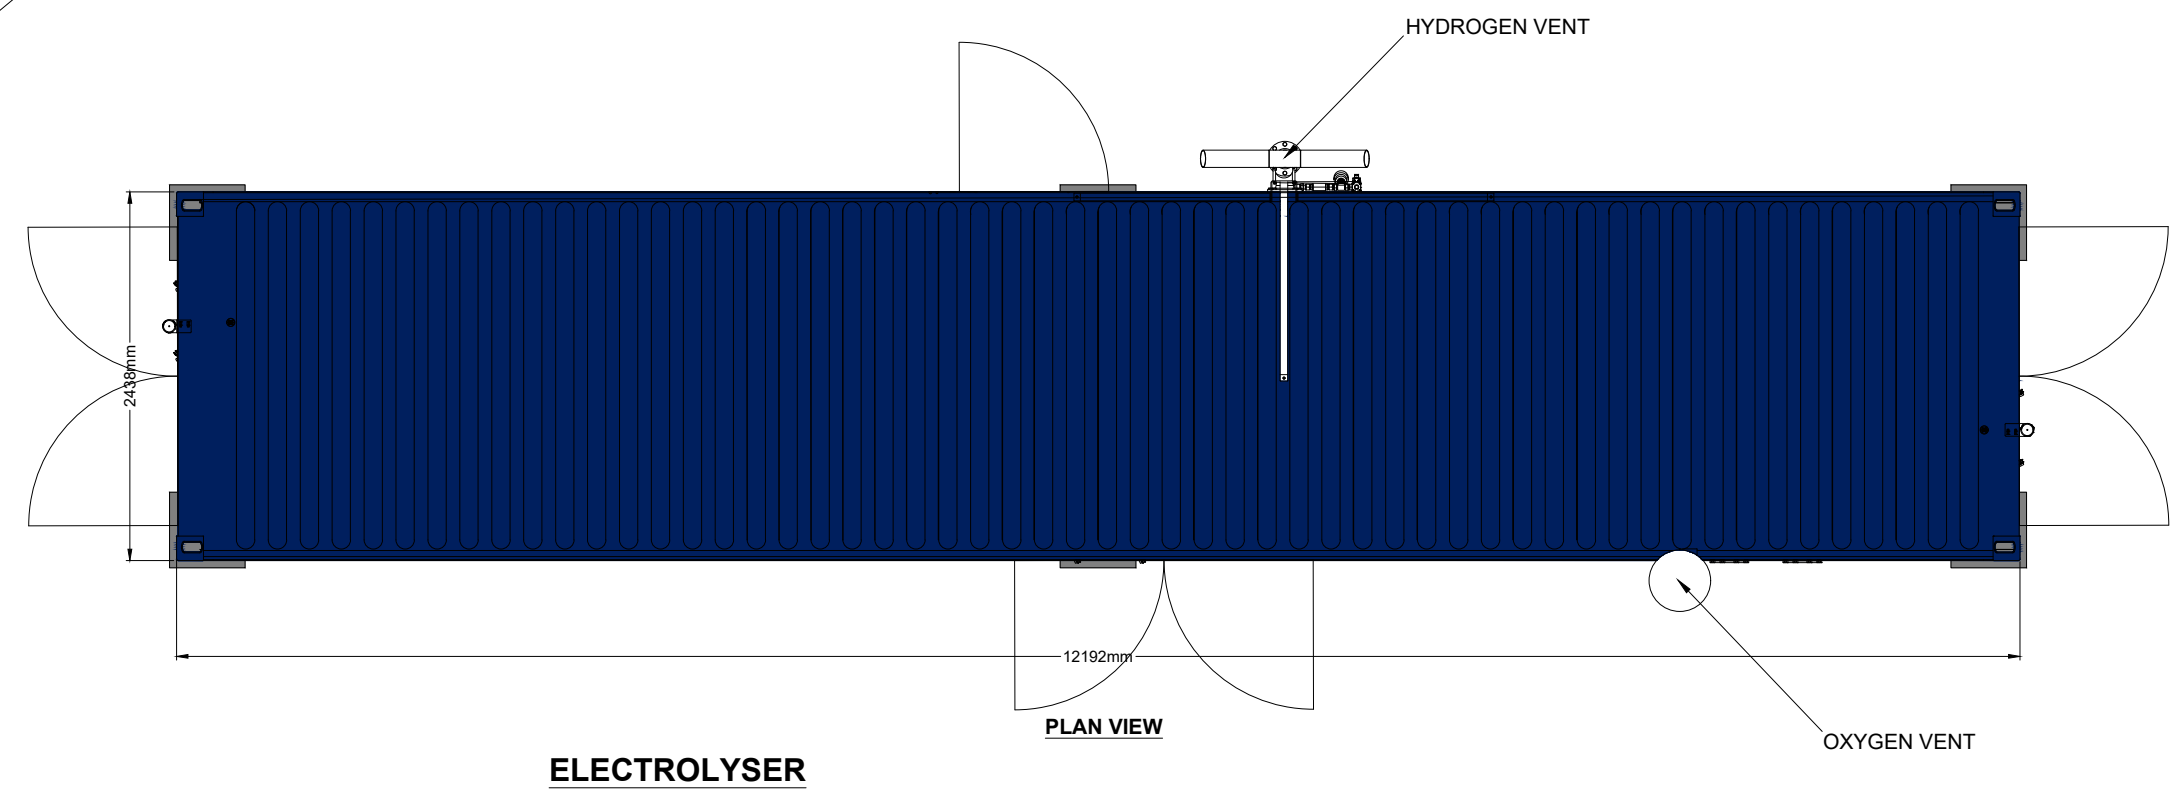
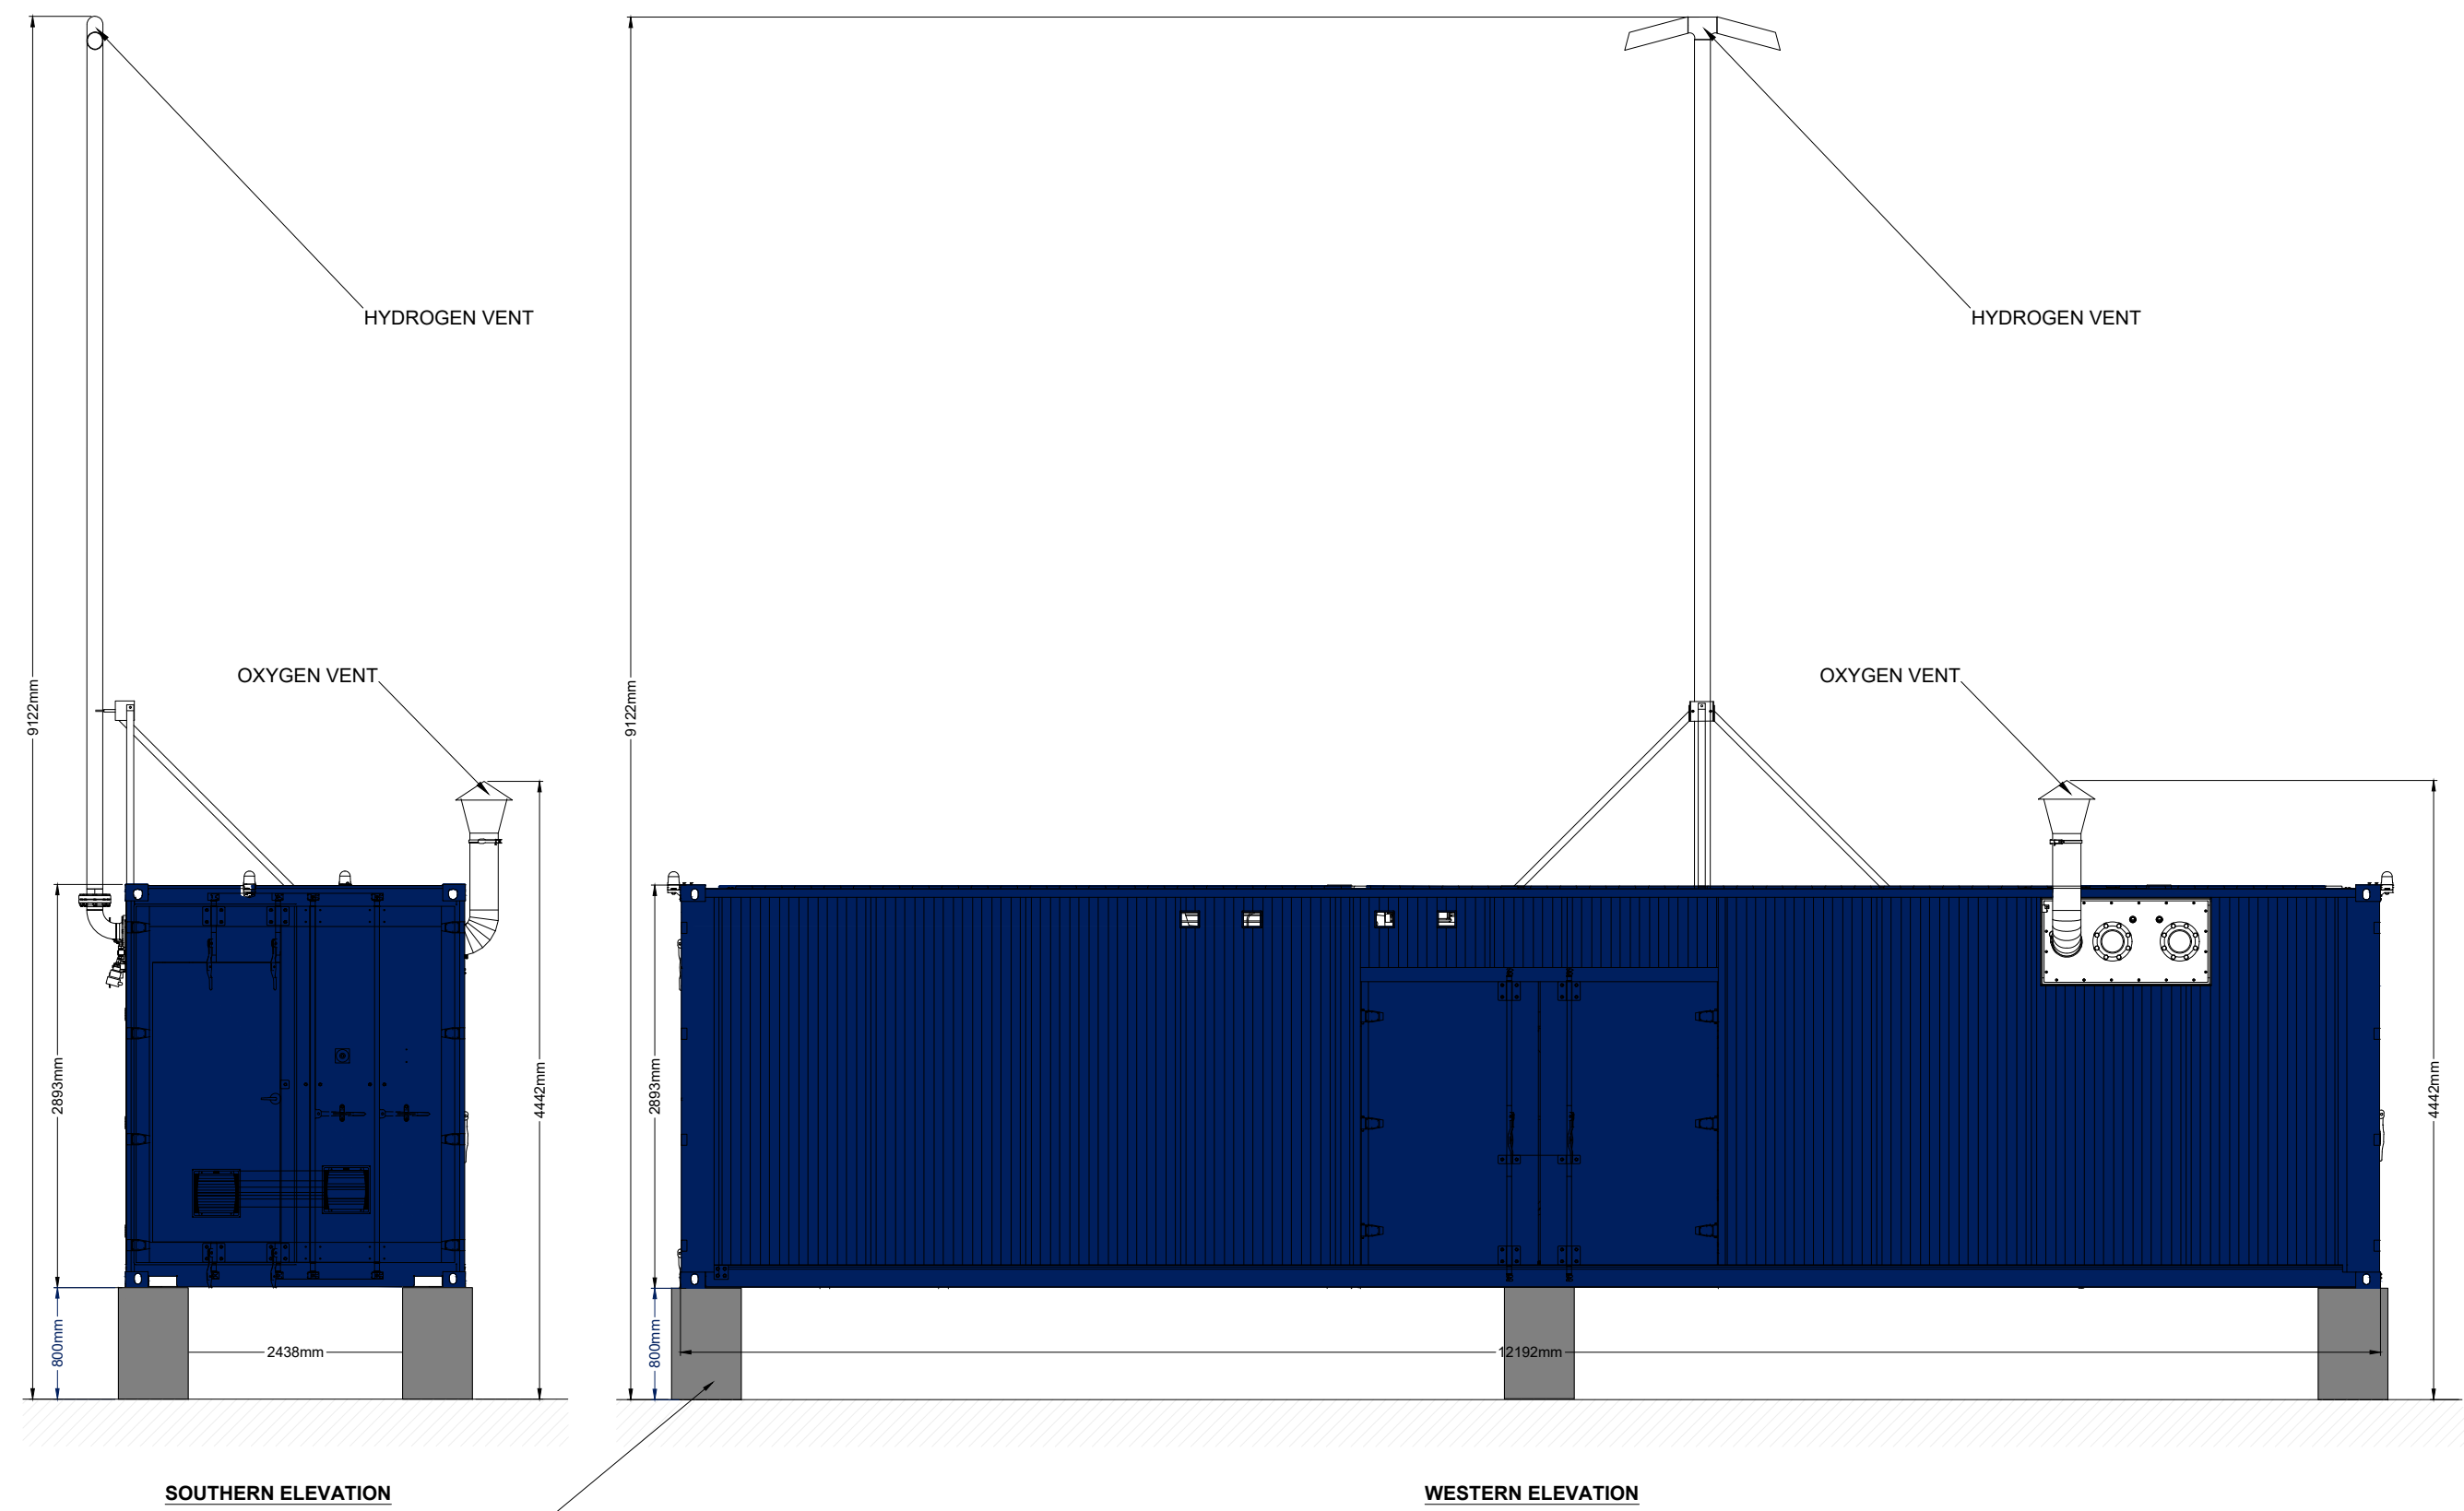
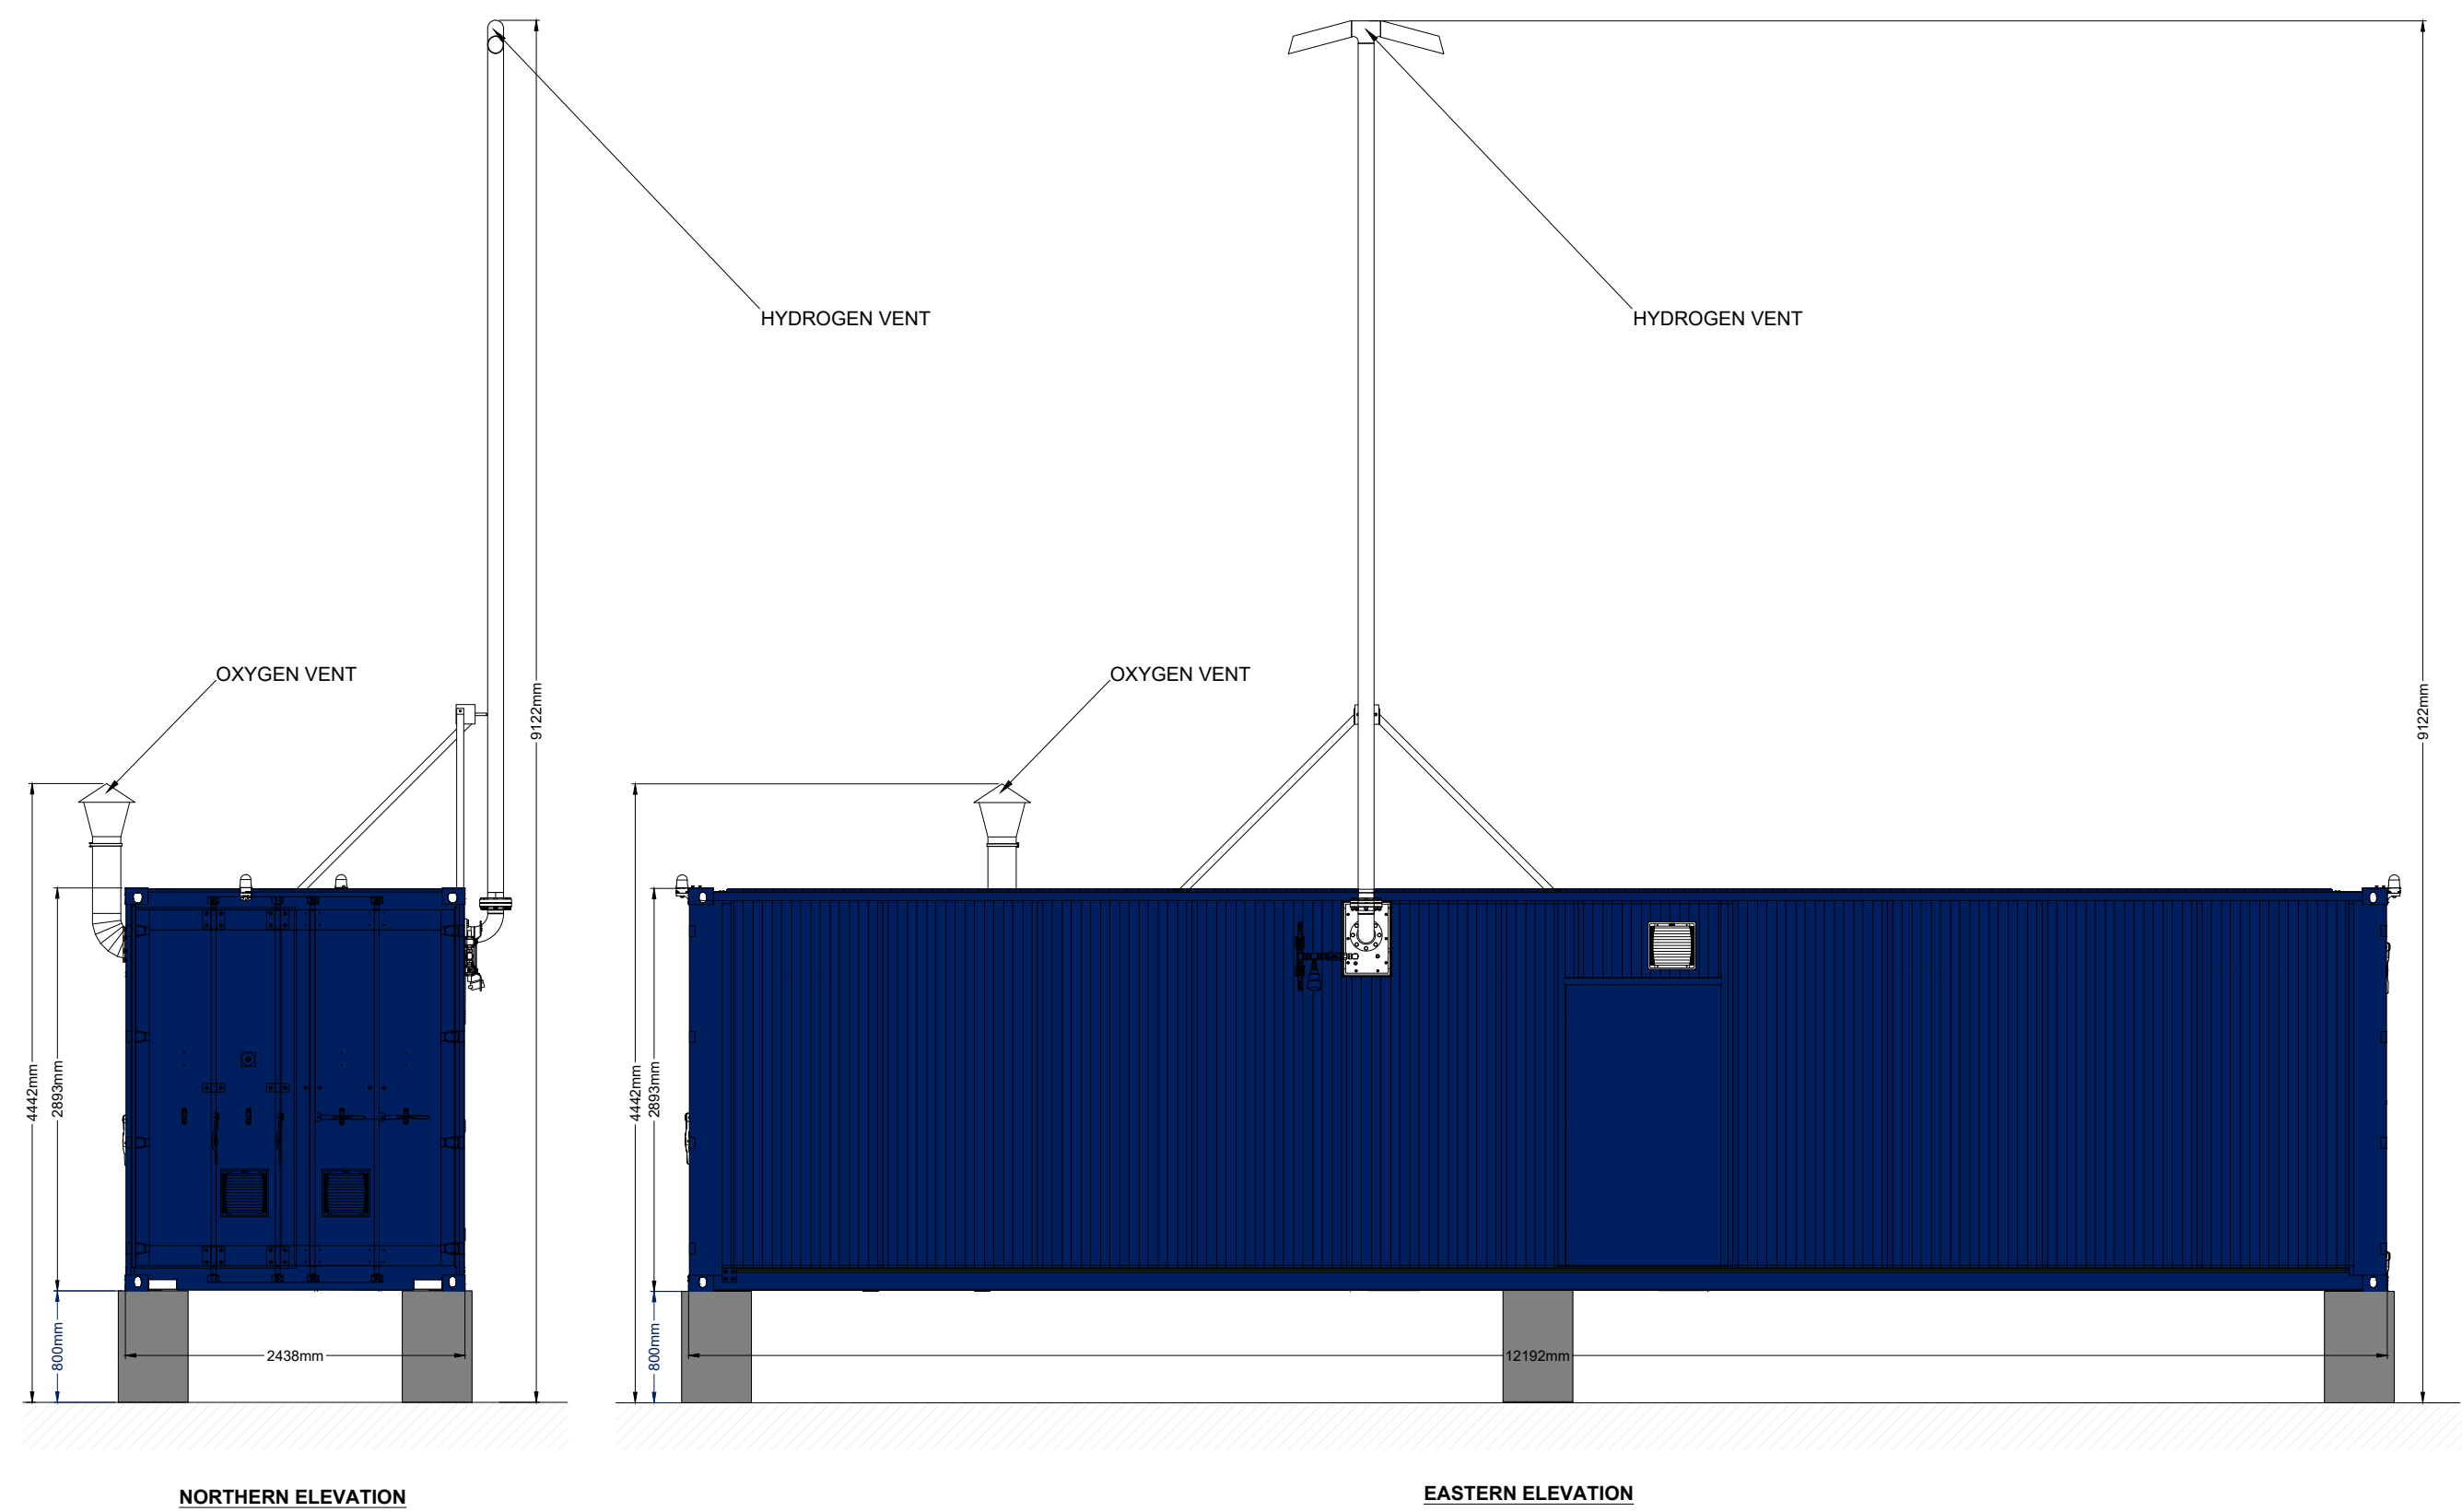
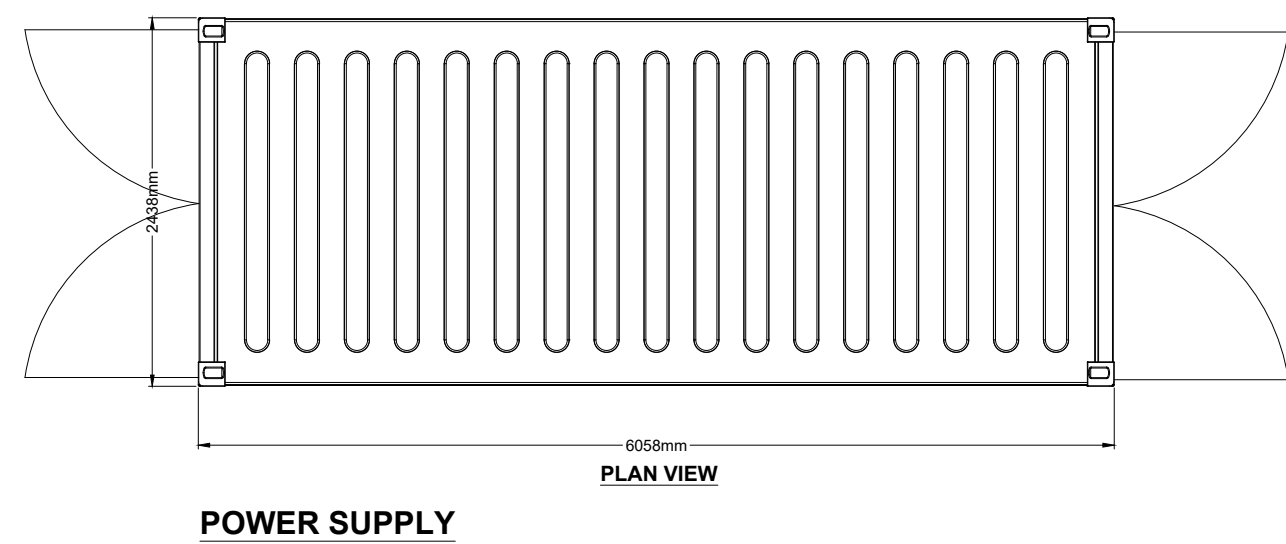
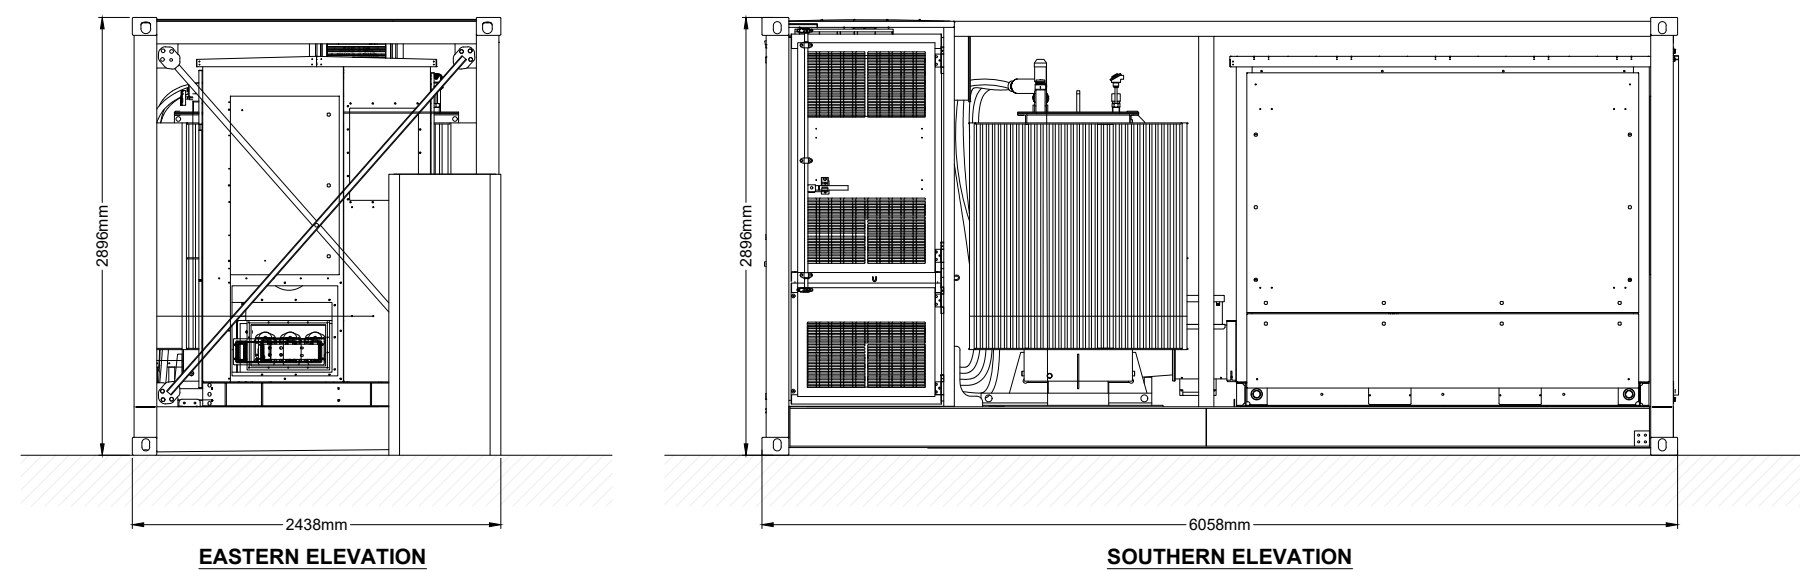


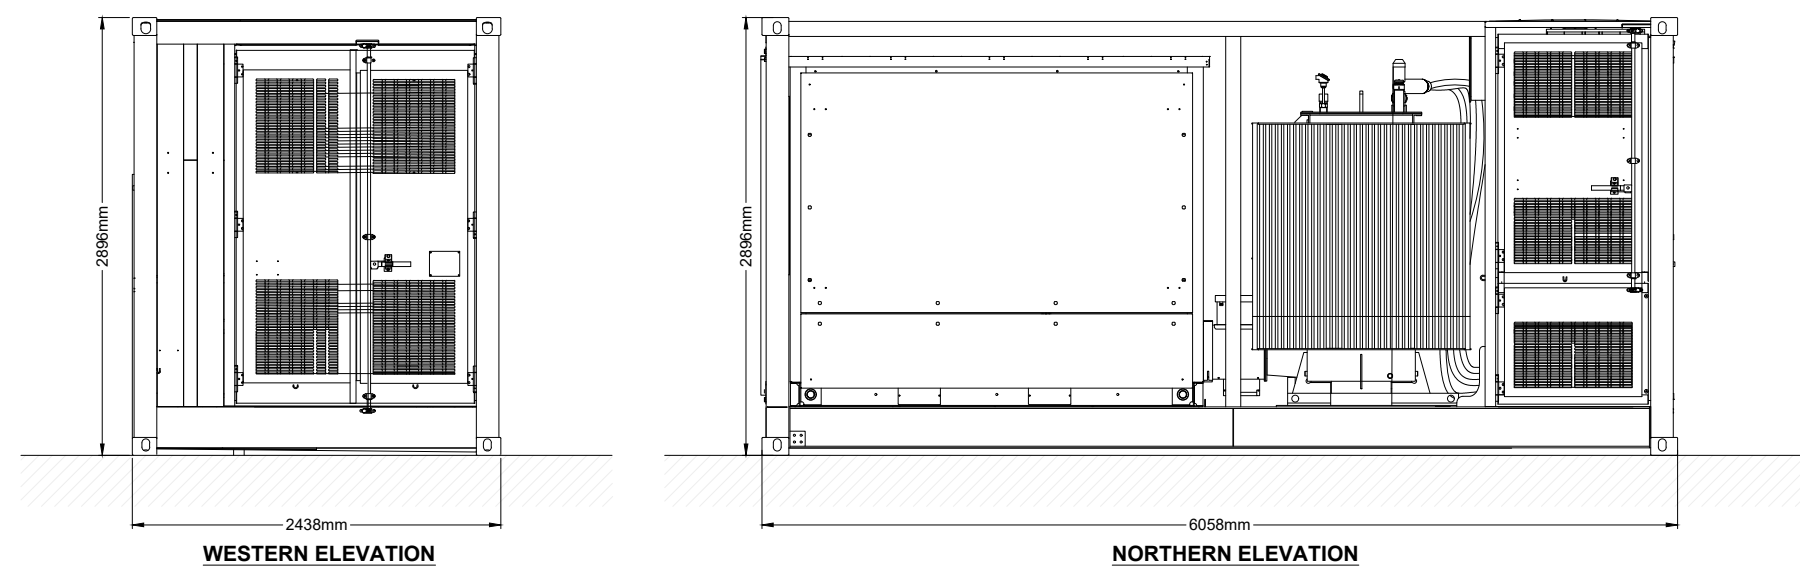

THIS INFORMATION IS CONFIDENTIAL AND THE PROPERTY OF SIRIUS. IT IS RELEASED ON CONDITION THAT NONE OF THE INFORMATION SHALL BE DISCLOSED TO ANY THIRD PARTY OR REPRODUCED IN WHOLE OR PART WITHOUT THE PRIOR CONSENT IN WRITING OF SIRIUS.

NOTES

1. ALL DIMENSIONS IN MILLIMETRES
2. COOLER AND ELECTROLYSER CONTAINER TO BE RAL5002 OR SIMILAR
3. POWER SUPPLY TO BE WHITE

REV	DESCRIPTION	DATE	BY
-----	-------------	------	----

CLIENT

PROTIUM



JOB TITLE

RE PLANT, PORT TALBOT
PROPOSED HYDROGEN
PRODUCTION FACILITY

DRAWING TITLE

ELECTROLYSER DETAILS

DRAWN	DATE	APPROVED	DATE
S.T	31/3/2025	F.W	31/3/2025
SCALE	SHEET	DRAWING NUMBER	REVISION
1:50	A1L	PRO1013/01/07	0

