



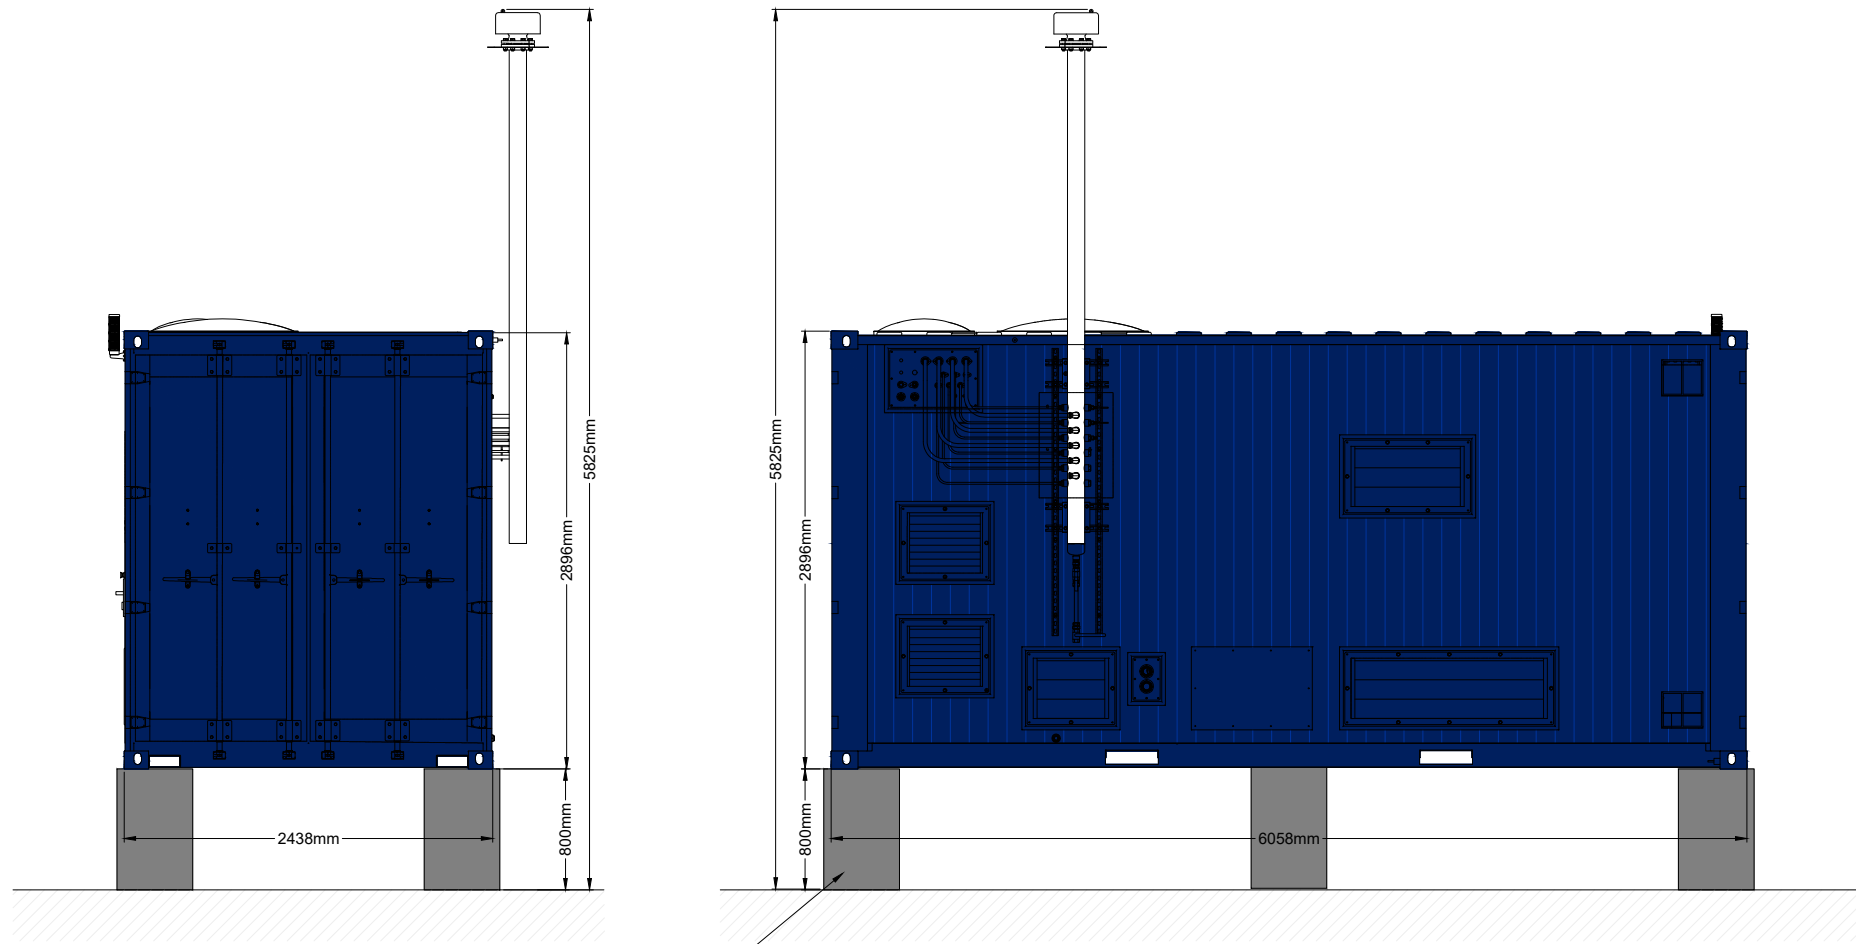


NORTHERN ELEVATION


WESTERN ELEVATION

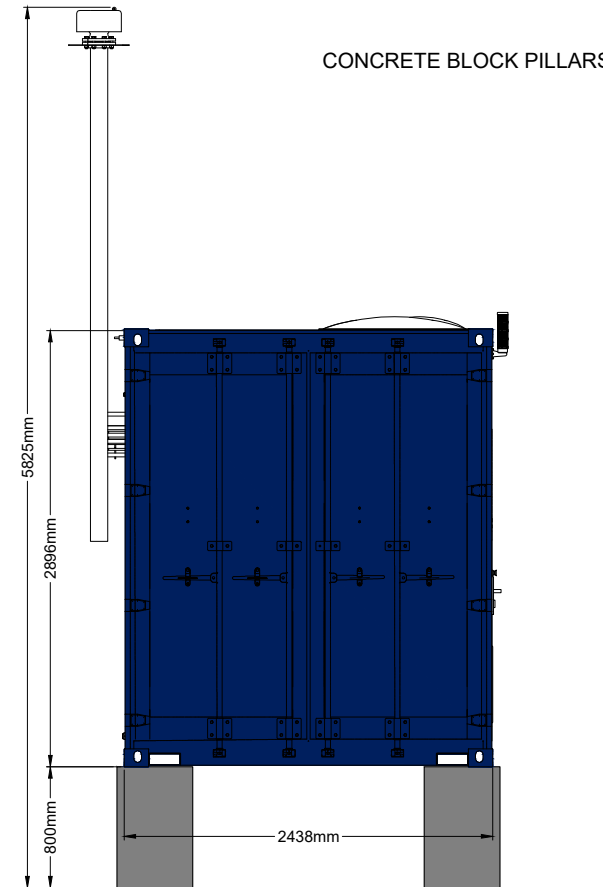

SOUTHERN ELEVATION


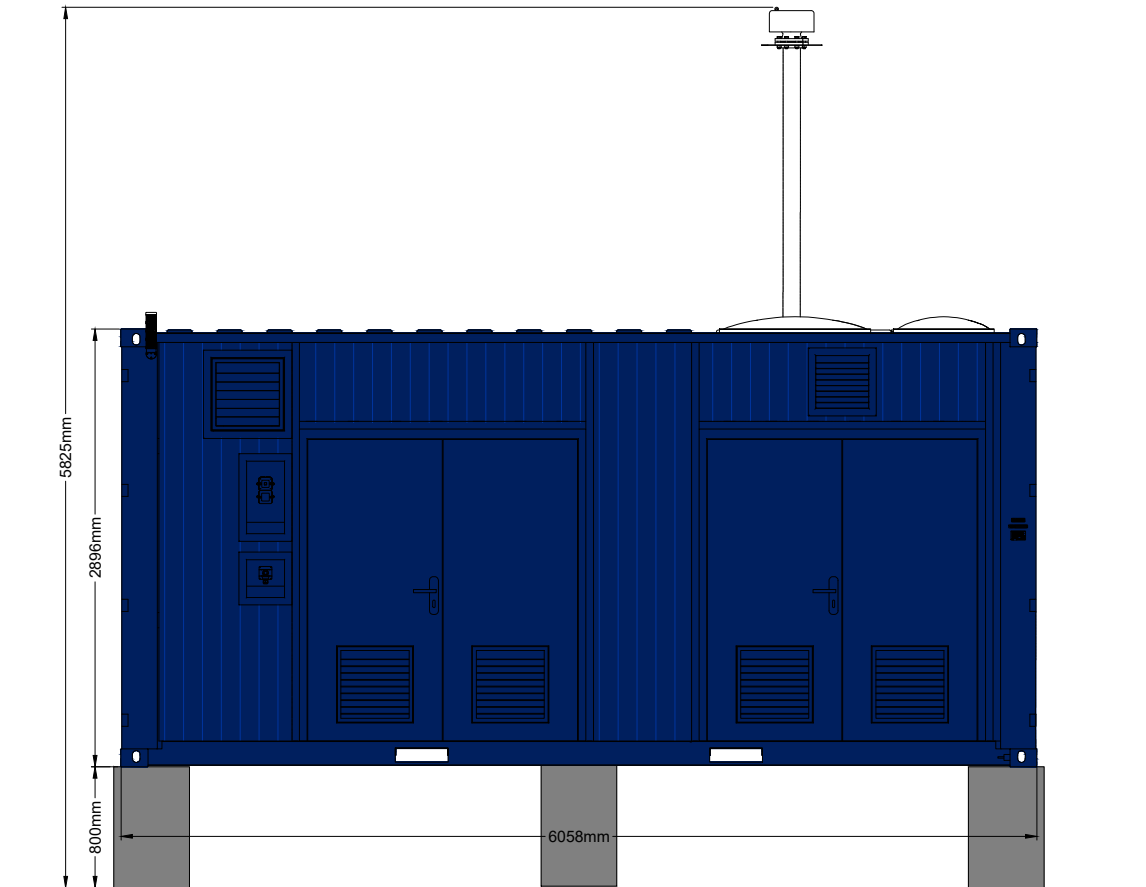


EASTERN ELEVATION

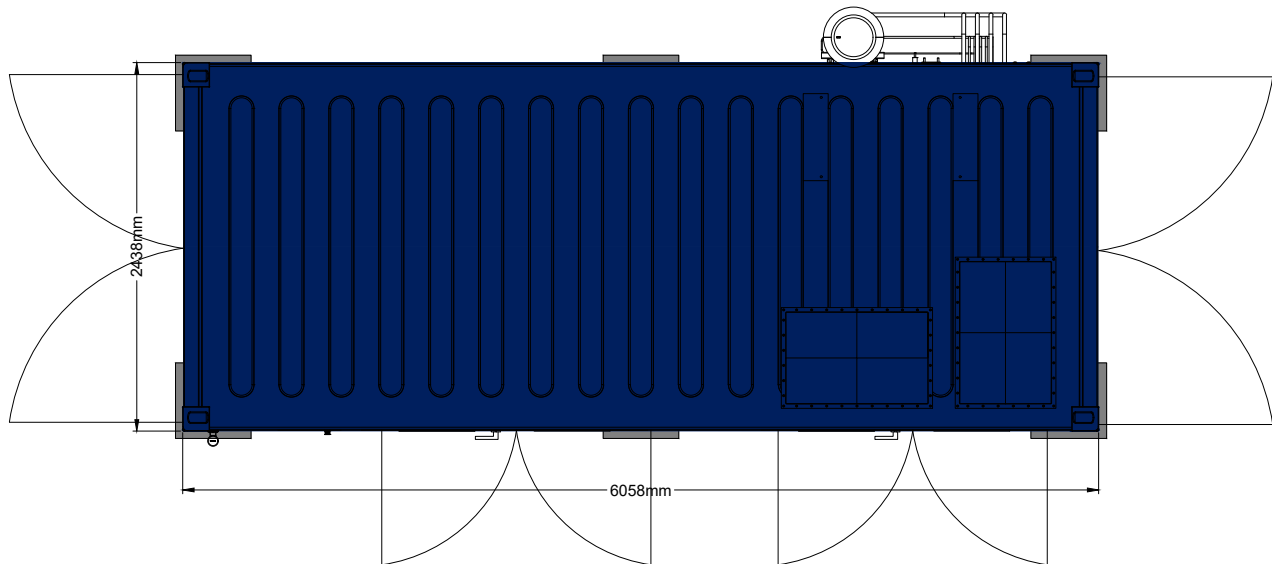


COMPRESSOR

PLAN VIEW

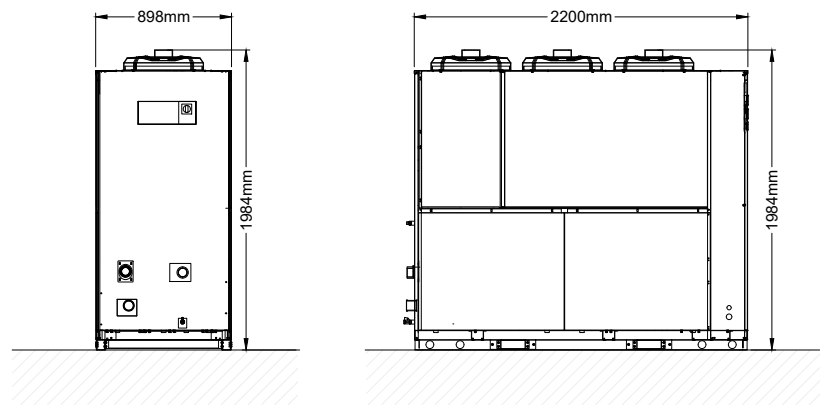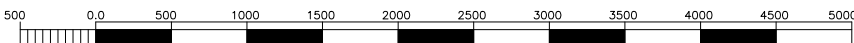


NORTHERN ELEVATION

WESTERN ELEVATION

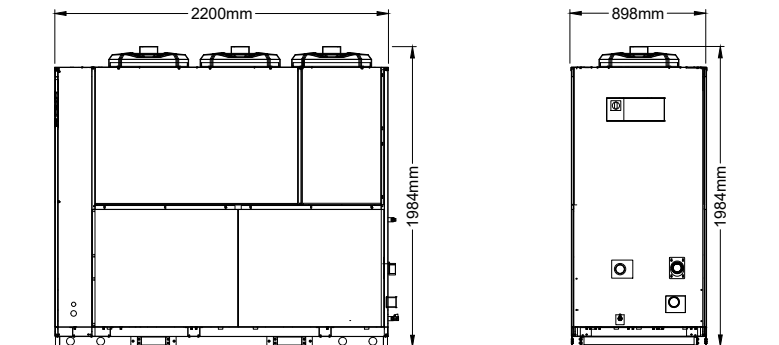


EASTERN ELEVATION

SOUTHERN ELEVATION

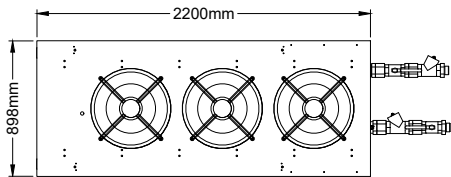


PLAN VIEW


CHILLER

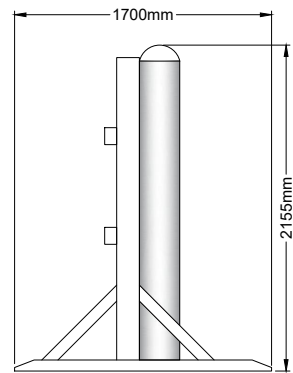


WESTERN ELEVATION

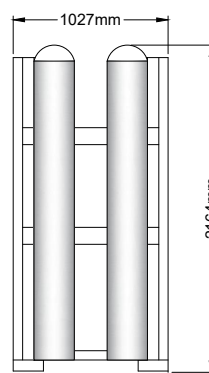


NORTHERN ELEVATION

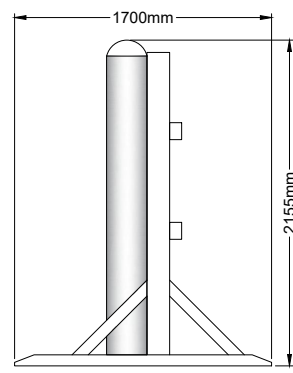

EASTERN ELEVATION

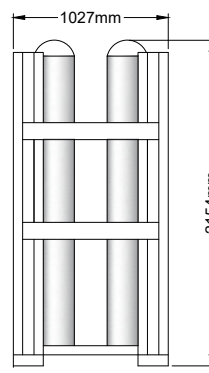

SOUTHERN ELEVATION

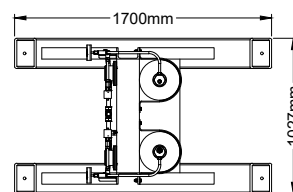

PLAN VIEW

BUFFER

THIS INFORMATION IS CONFIDENTIAL AND THE PROPERTY OF SIRIUS. IT IS RELEASED ON CONDITION THAT NONE OF THE INFORMATION SHALL BE DISCLOSED TO ANY THIRD PARTY OR REPRODUCED IN WHOLE OR PART WITHOUT THE PRIOR CONSENT IN WRITING OF SIRIUS.

NOTES

1. ALL DIMENSIONS IN MILLIMETRES
2. CONTAINER TO BE RAL5002 OR SIMILAR

REV	DESCRIPTION	DATE	BY
-----	-------------	------	----

CLIENT

PROTIUM



Russet House, Mill Road, Langley Moor, Durham, DH1 1PL 0191 378 9872

JOB TITLE

RE PLANT, PORT TALBOT
PROPOSED HYDROGEN
PRODUCTION FACILITY

DRAWING TITLE

COMPRESSOR DETAILS

DRAWN	DATE	APPROVED	DATE
S.T	31/3/2025	F.W	31/3/2025
SCALE	SHEET	DRAWING NUMBER	REVISION
1:50	A2L	PRO1013/01/08	0