




Reproduced from an Ordnance Survey map with the permission of the
Controller of Her Majesty's Stationary Office.
©Crown Copyright. All rights reserved.

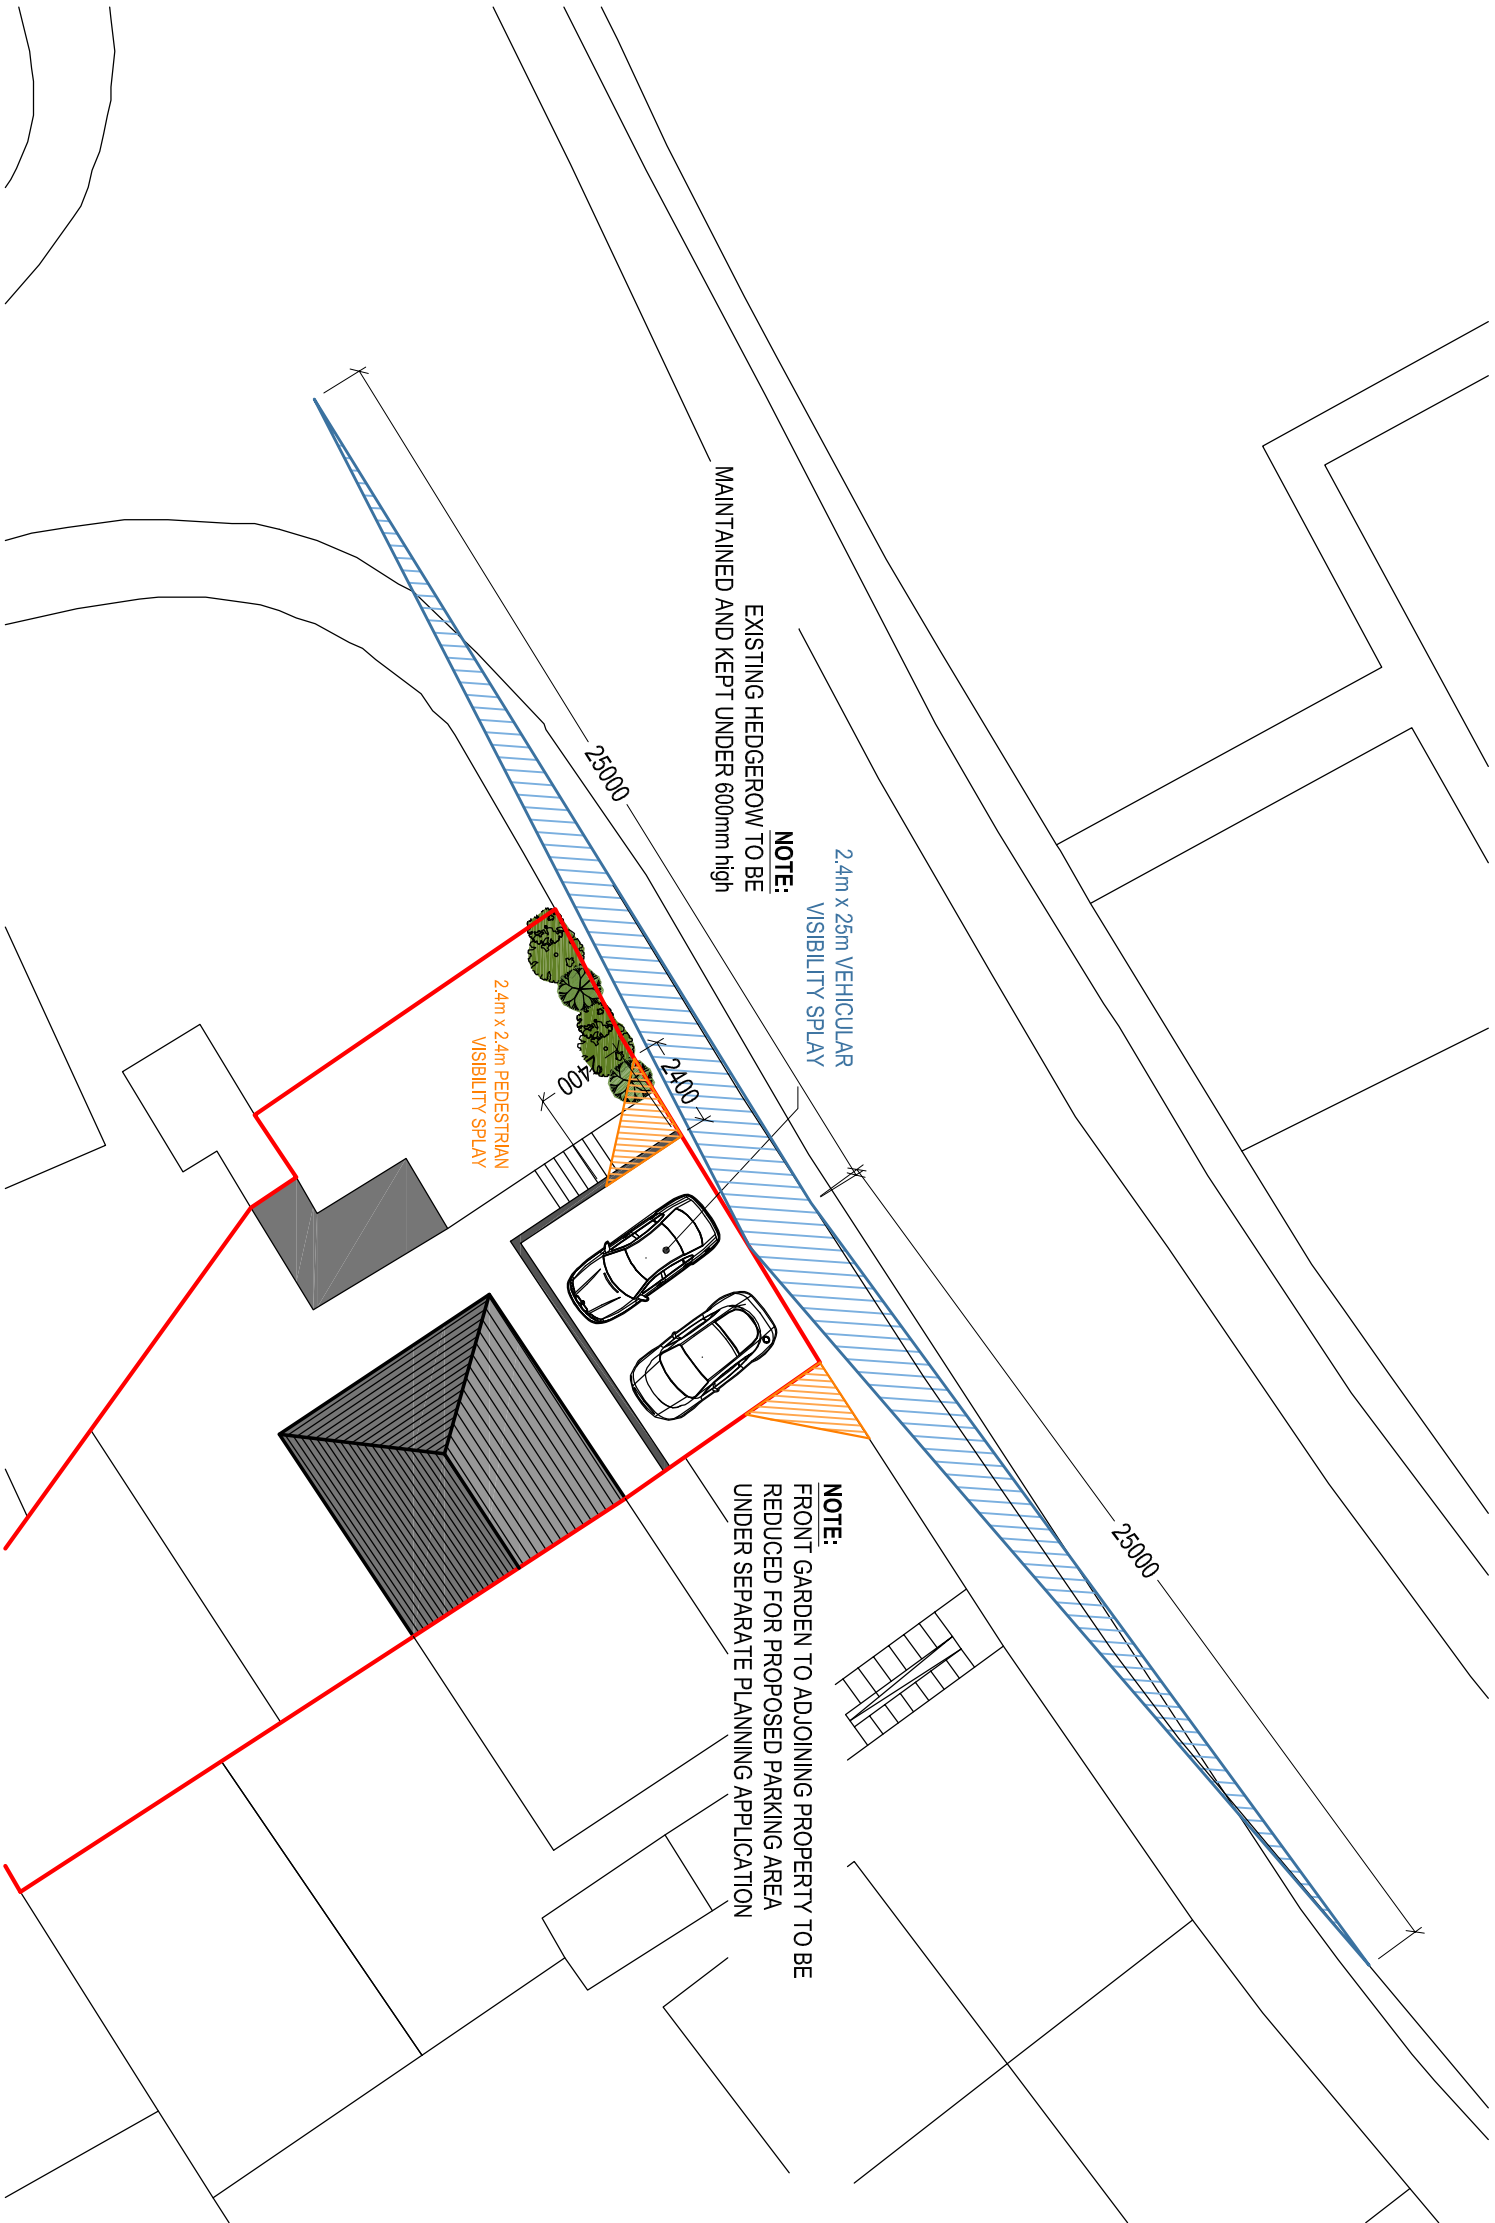

PLAN SHOWING VISIBILITY
Scale 1:200

Client:		Mrs. P. Minto 17 Cook Rees Avenue Neath SA11 1UR	
Project Title:		PROVISION OF OFF-STREET PARKING	
General Notes:			
1. Do not scale from this drawing. Take figured dimensions only. 2. Dimensions are in millimetres unless otherwise stated.			
Drawing Issue:			
PLANNING			
Drawing Title: PLAN SHOWING VISIBILITY			
Drawing No:	CPD-004	Revision:	
Date:	06-03-2025	Revised:	
Scale(s):	1:200	Paper Size:	A3
 Cwm Planning & Design Ltd. (Civil, Structural & Architectural)			