


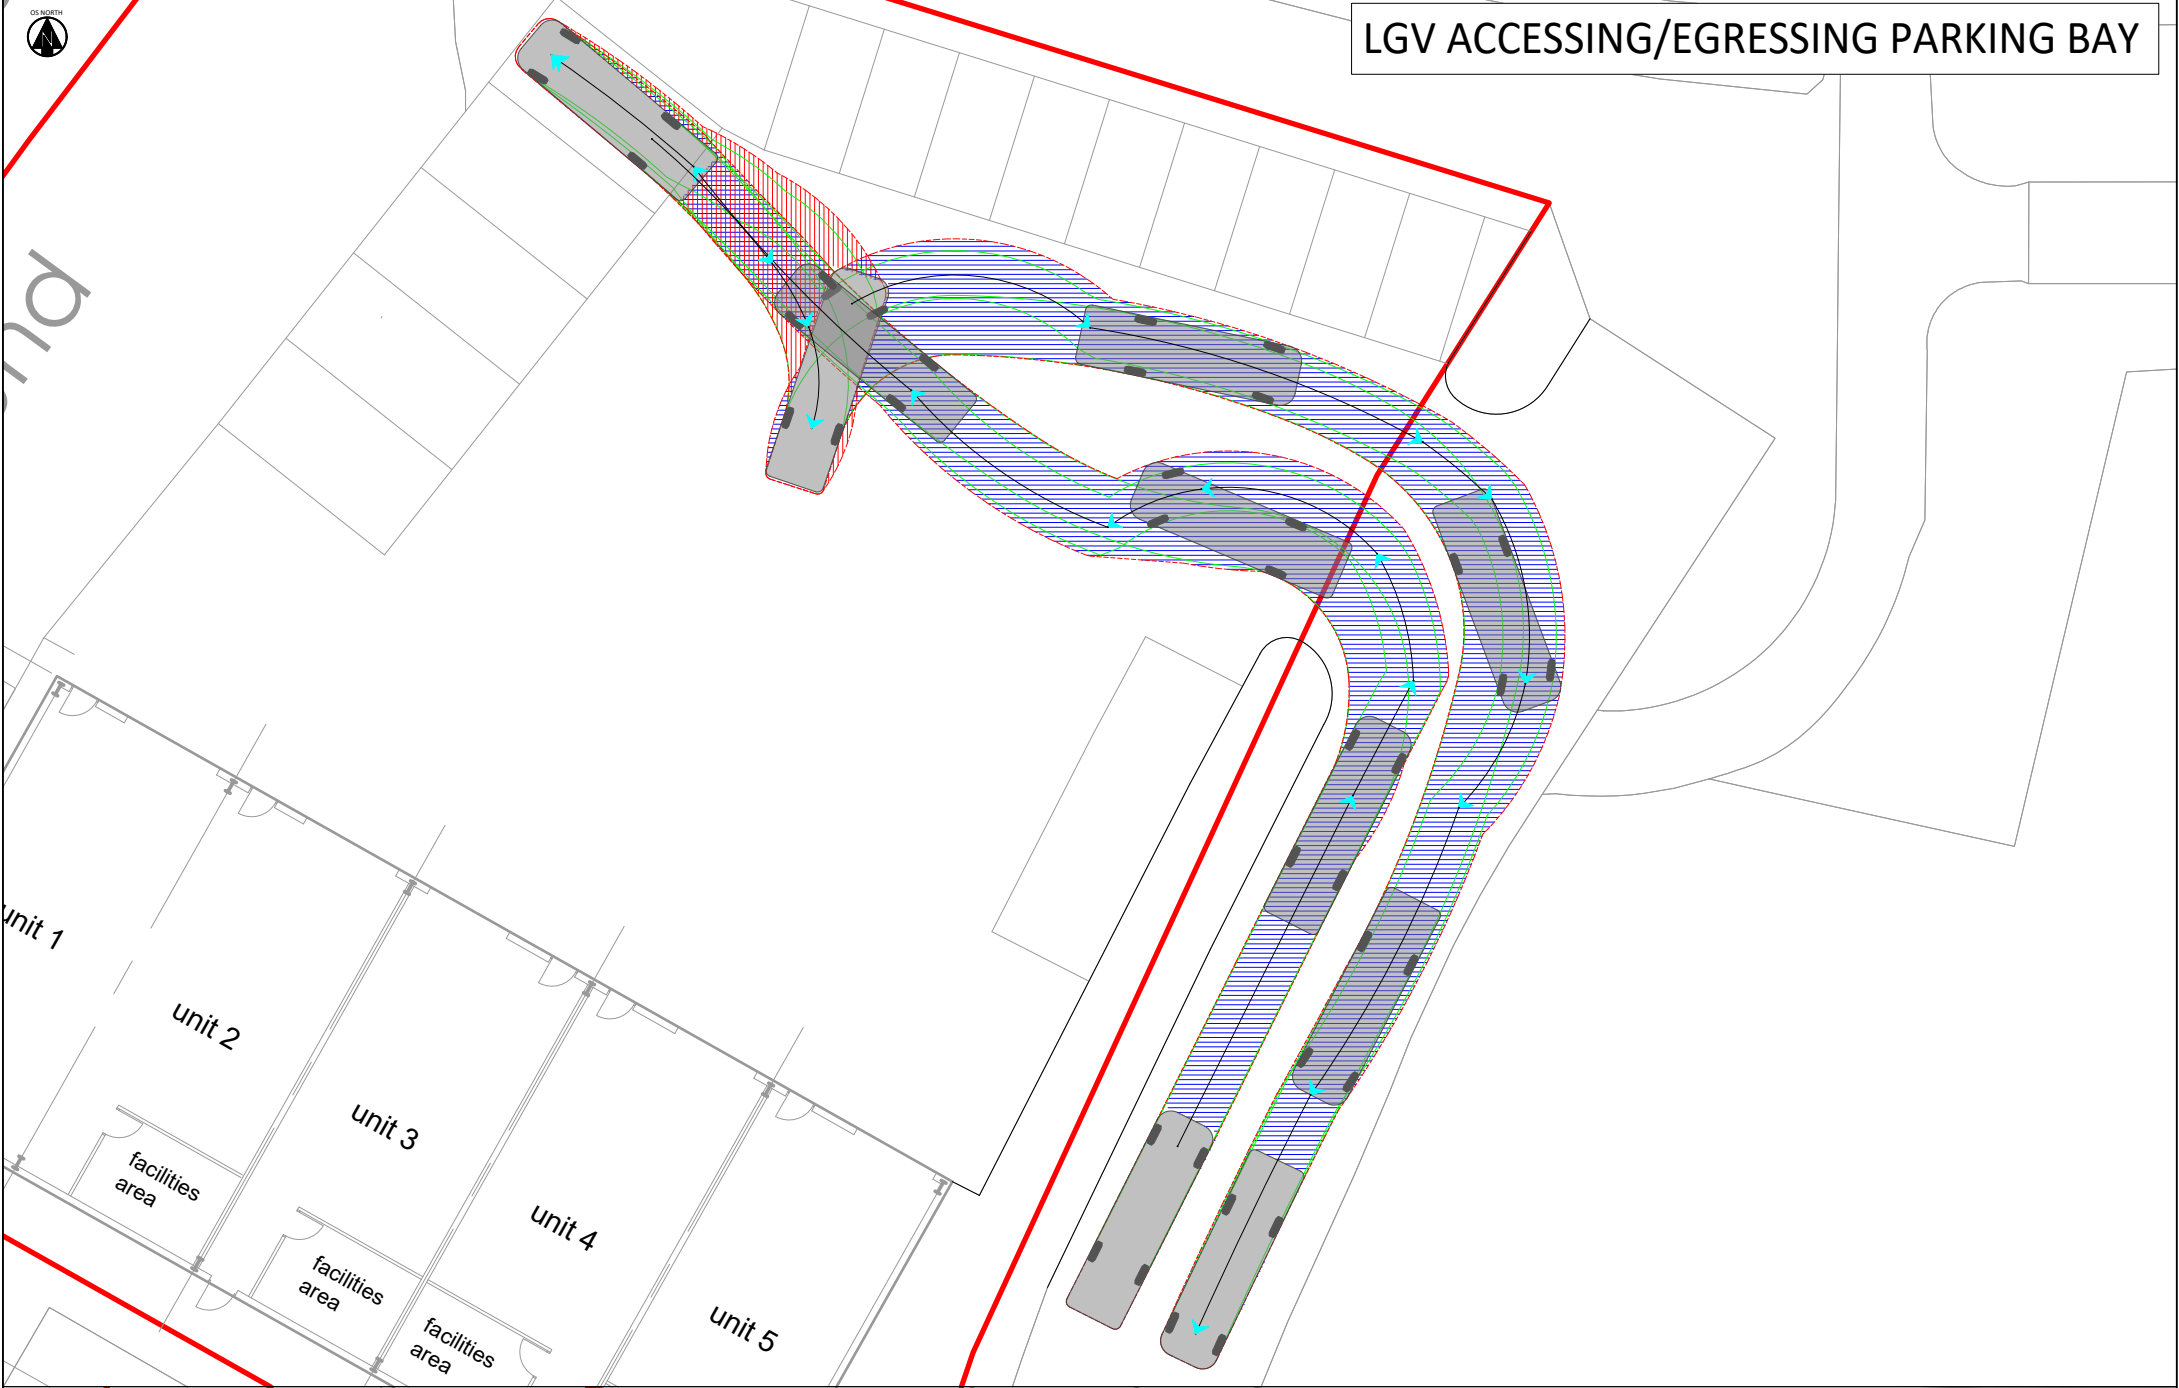

SCALE BAR

SCALE BAR (1:250)

NOTES

LRIGID

Width : 2.50 meters
Track : 2.47
Lock to Lock Time : 6.0
Steering Angle : 37.6

2010 BMW 5-Series

Width : 1.86 meters
Track : 1.85
Lock to Lock Time : 6.0
Steering Angle : 36.9

FORWARD

REVERSE

Direction of travel

REVISIONS

Rev	Date	Description	By	App
P02	18/03/25	Second Issue	DC	DC
P01	29/07/24	First Issue	AC	DC

Apex
TRANSPORT PLANNING

CLOCKWISE
BRUNEL HOUSE
CARDIFF
CF24 0HA
t: 02920 619 361
e: cardiff@apexp.co.uk

RUNWAY EAST
101 VICTORIA STREET
BRISTOL
BS1 6PU
t: 0117 427 0414
e: bristol@apexp.co.uk

CLIENT
GJP

PROJECT
NORTH BANK ROAD, PORT TALBOT

TITLE
SWEEP PATH ANALYSIS OF PROPOSED
PARKING BAYS

PROJECT NO. C24-120	SCALE @ A3 1:250	
STATUS DESCRIPTION INFORMATION		STATUS S2
DRAWING NO. C24120-ATP-DR-TP-0004		