


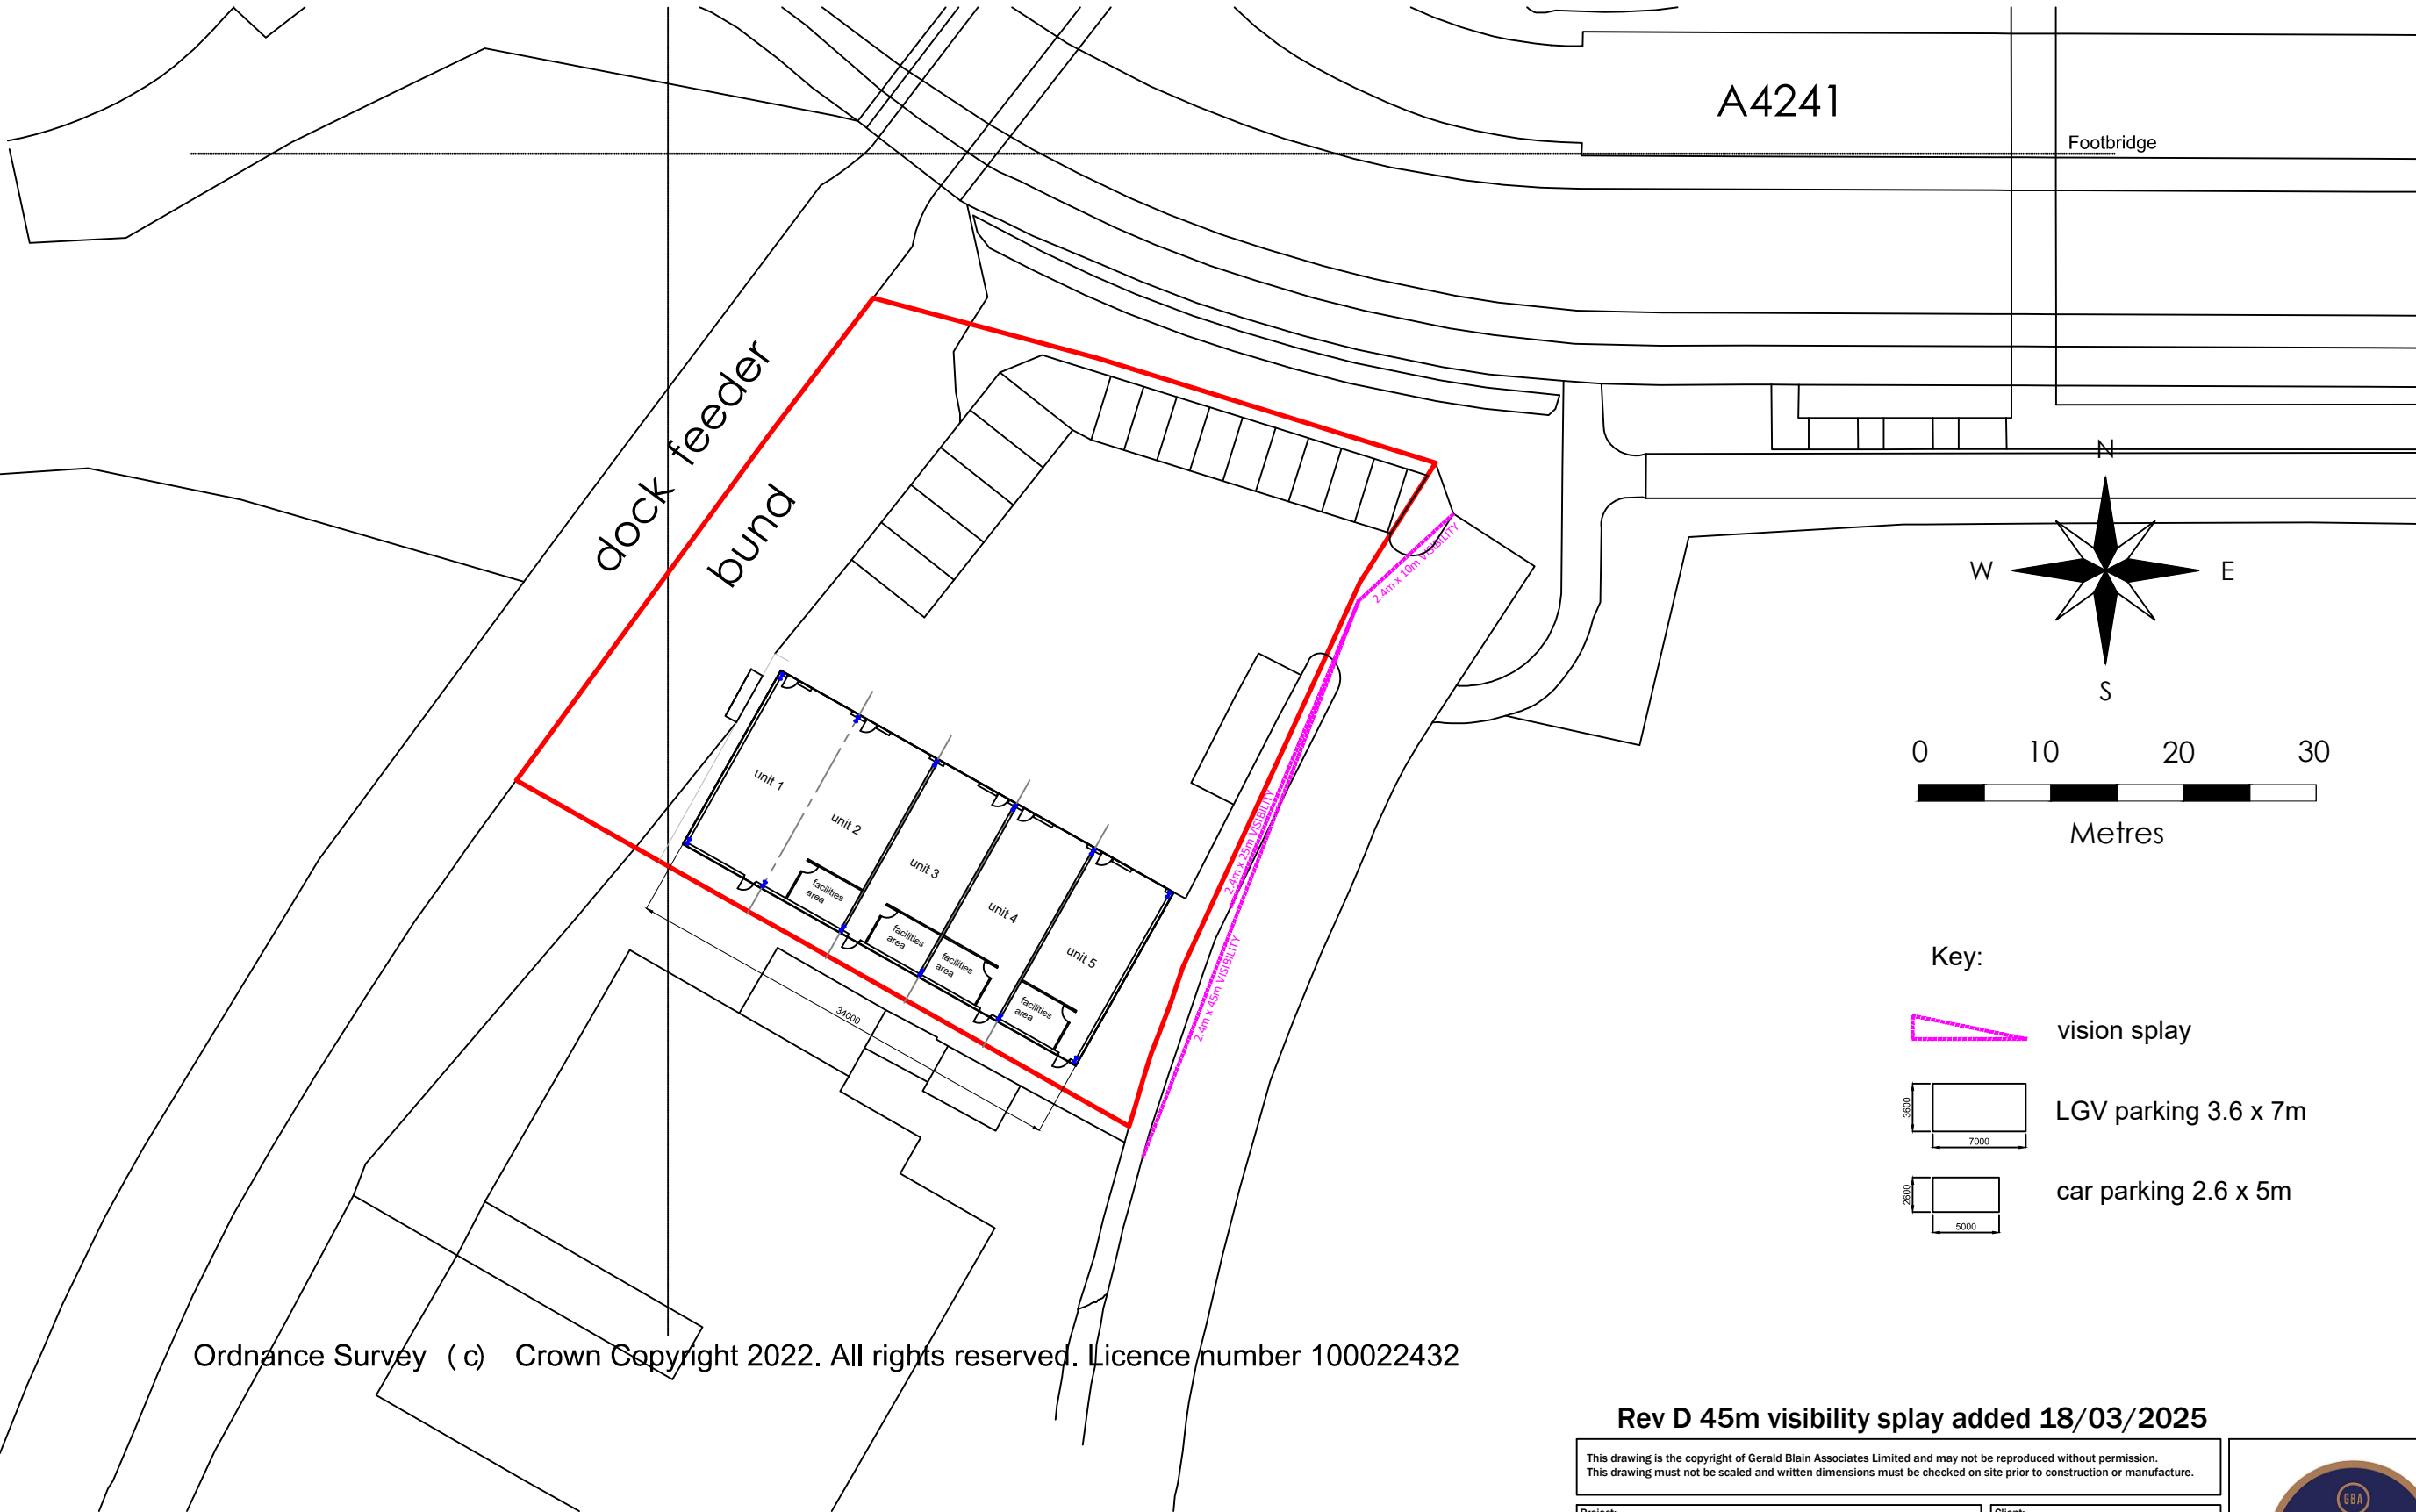

Ordnance Survey (c) Crown Copyright 2022. All rights reserved. Licence number 100022432

**Rev D 45m visibility splay added 18/03/2025**

This drawing is the copyright of Gerald Blain Associates Limited and may not be reproduced without permission.  
This drawing must not be scaled and written dimensions must be checked on site prior to construction or manufacture.

**Project:**  
Proposed Class 7 M.O.T.  
Test Centre at  
Unit D North Bank Road,  
Port Talbot SA13 1RE

**Dwg. Title:**  
**Traffic Management Plan**

**Client:**  
**PTB Properties**

**Scale:**  
1/500 @A3

**Drawing No:**  
06 Rev D

**Drawn By:**  
MS

**Checked By:**  
N/A

**Date:**  
25/04/2023



Tel: 01994 240 366  
Mob: 07970 420322  
Email: Gerald@Geraldblainassociates.co.uk  
Address: 15 St John Street, Whitland, SA34 0AN