


Proposal plan – indicative layout 1:500:

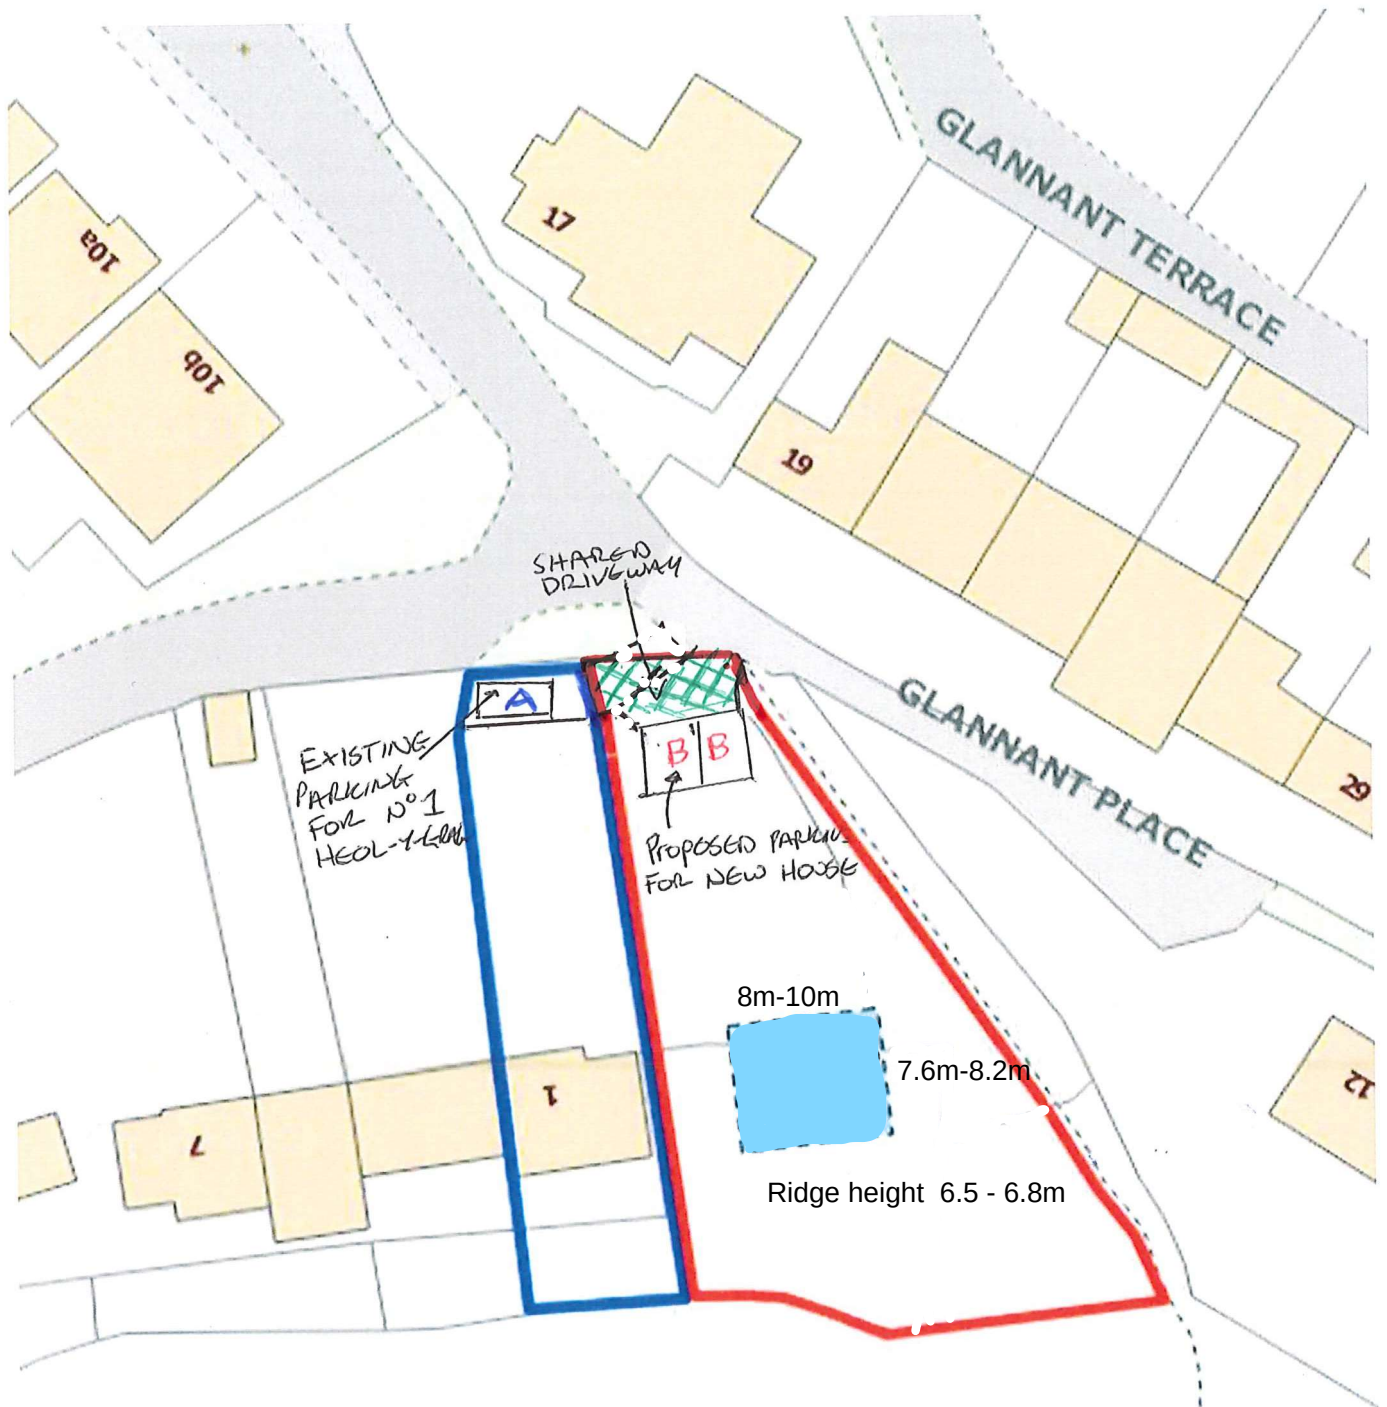

- Shared Driveway 
- Application site (in applicants' ownership) 
- Adjacent land in applicants' ownership 
- Site of proposed dwelling 

Existing parking **A**

Proposed parking **B**

Proposed two storey dwelling 160 sq mts.

