
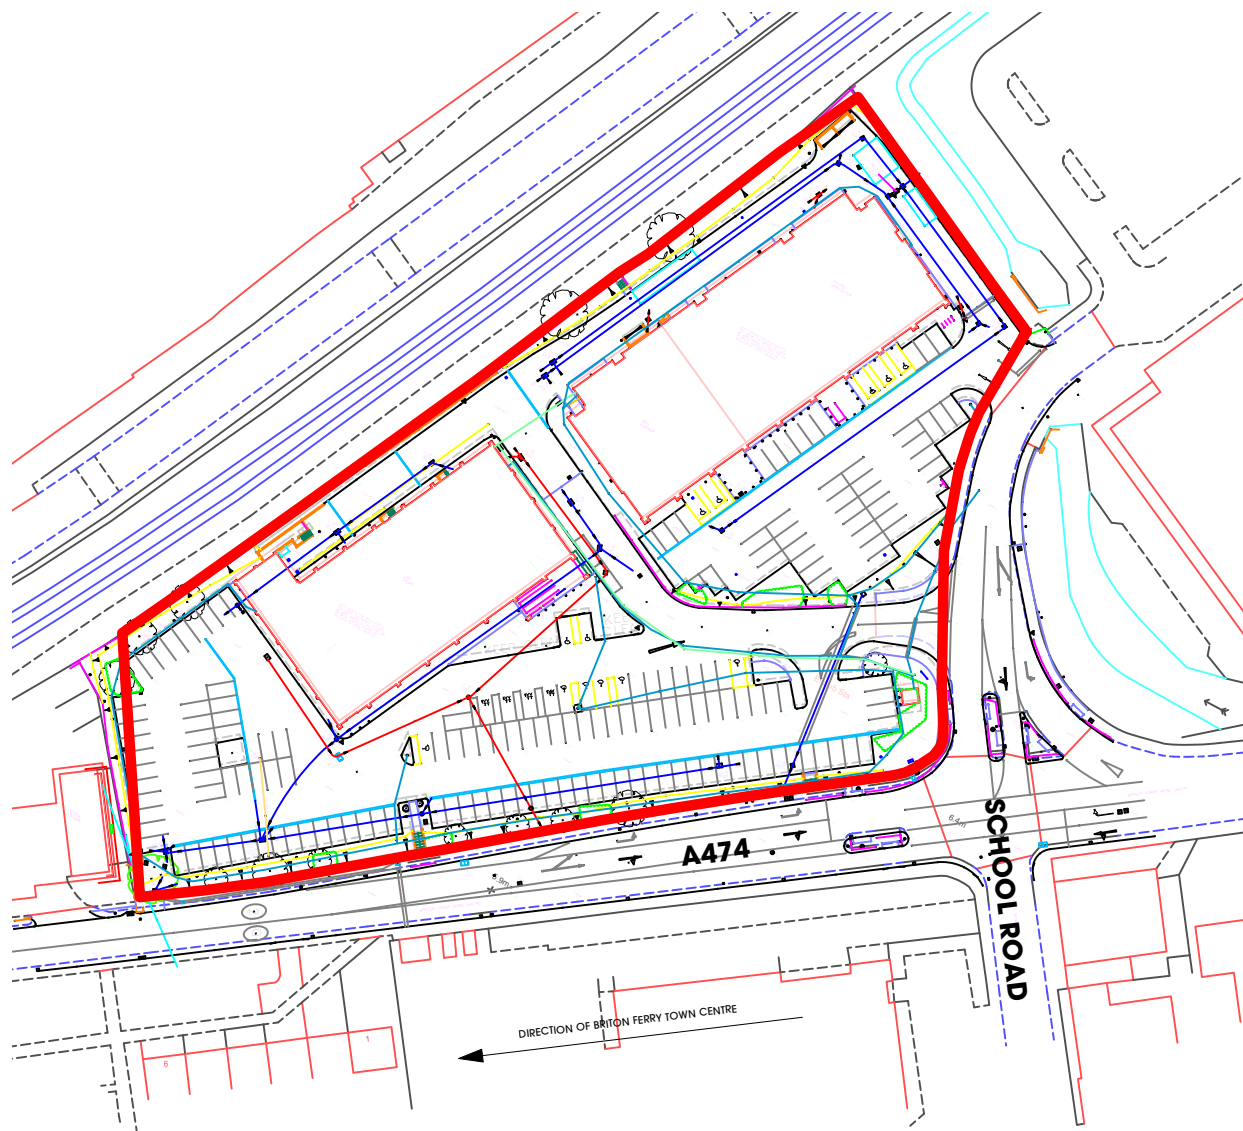


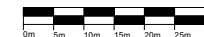

Rev	Date	Description	Drawn

htcarchitects

York Place Studio
8 Britannia Street
Leeds
LS1 2DZ
T: (0113) 244 3457

W: www.htcarchitects.co.uk
E: info@htcarchitects.co.uk

client
Lidl GB Ltd



project
Briton Ferry

drawing title
Existing Site Location
Plan

date December 2021

status Planning

scale 1:1250 @ A4

drawn DS checked LS

job no. 2782 dwg no. P415 Rev. /