


EXISTING LAYOUT

SCALE 1:50 A4

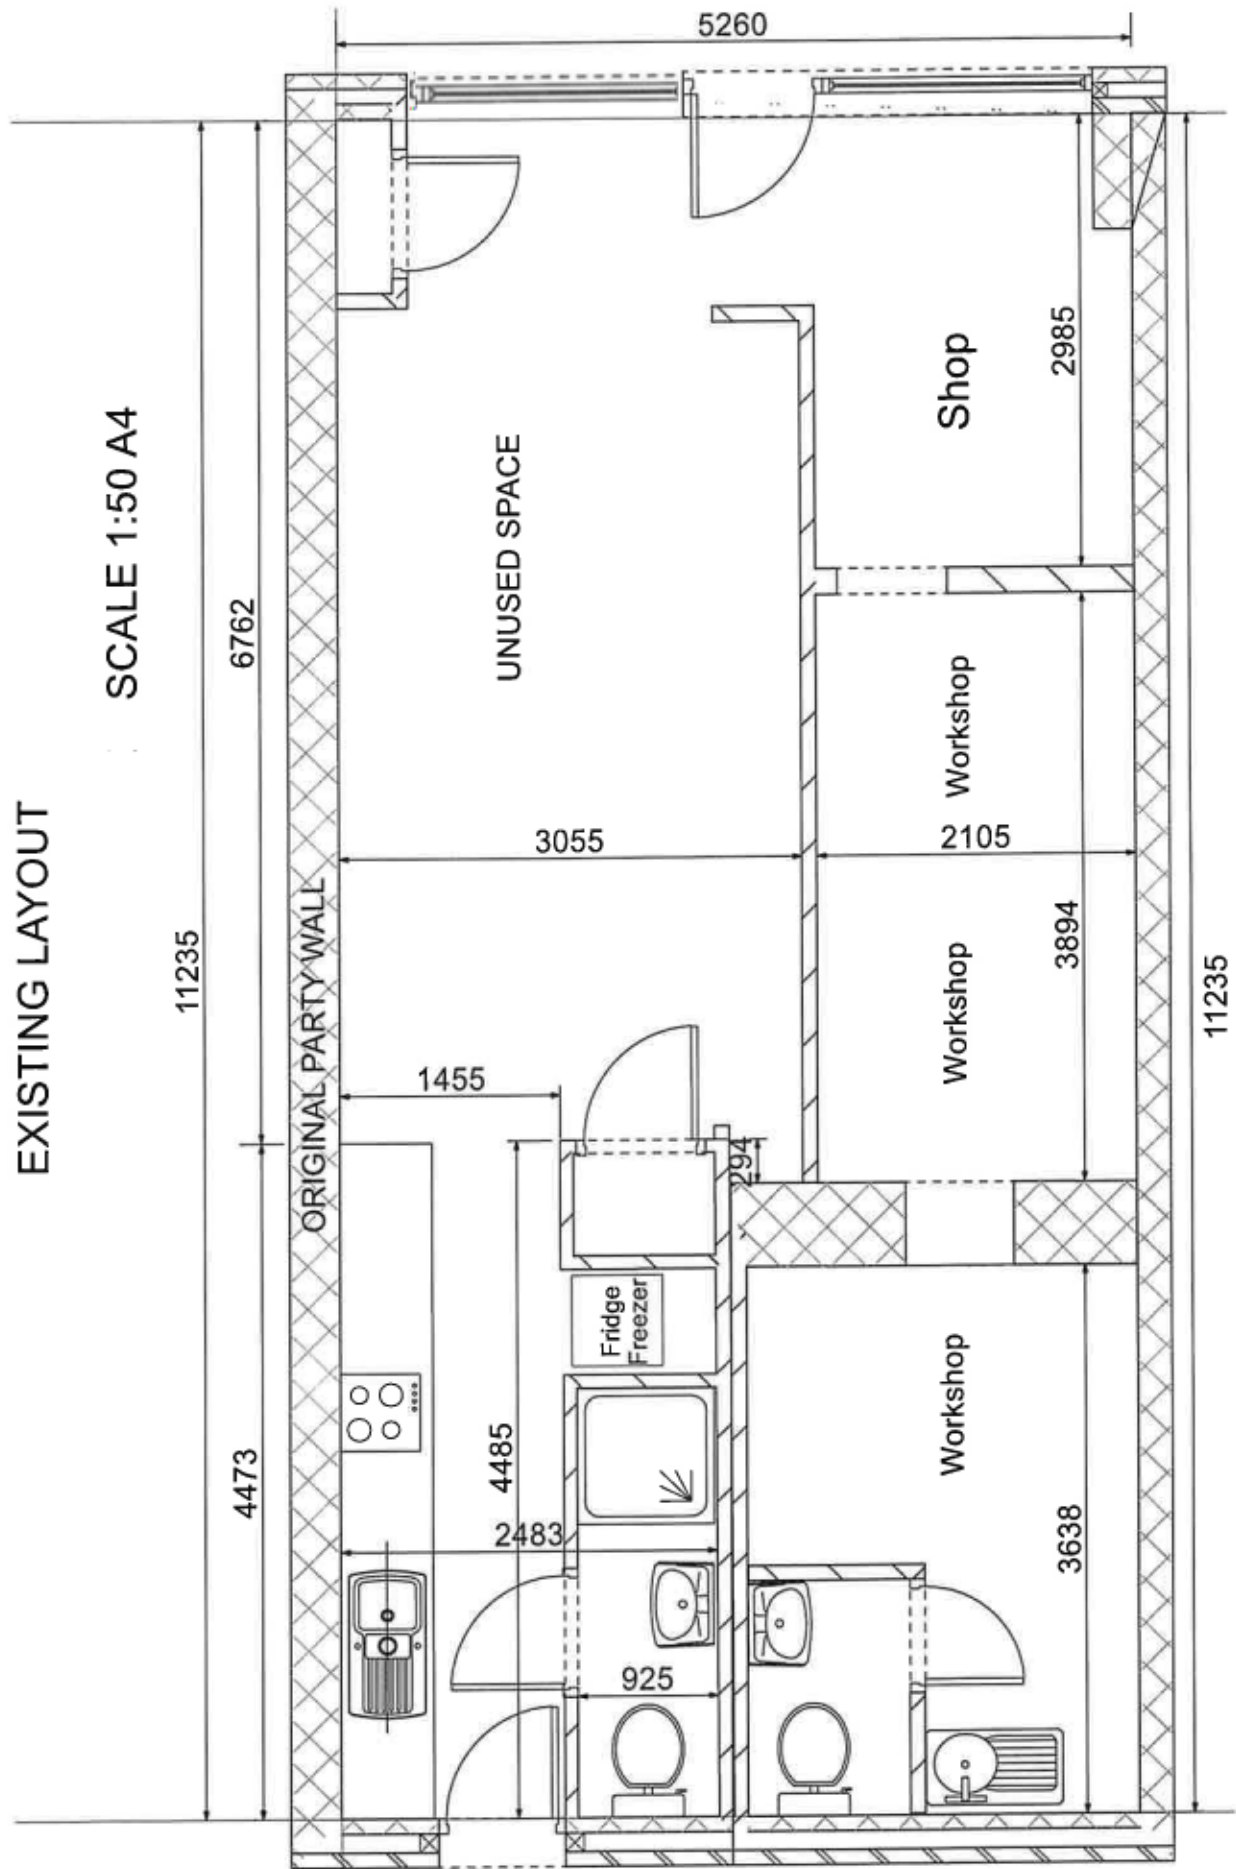

Drawing number 2: Existing layout