



Proposed Ground Floor @ 1:100 scale

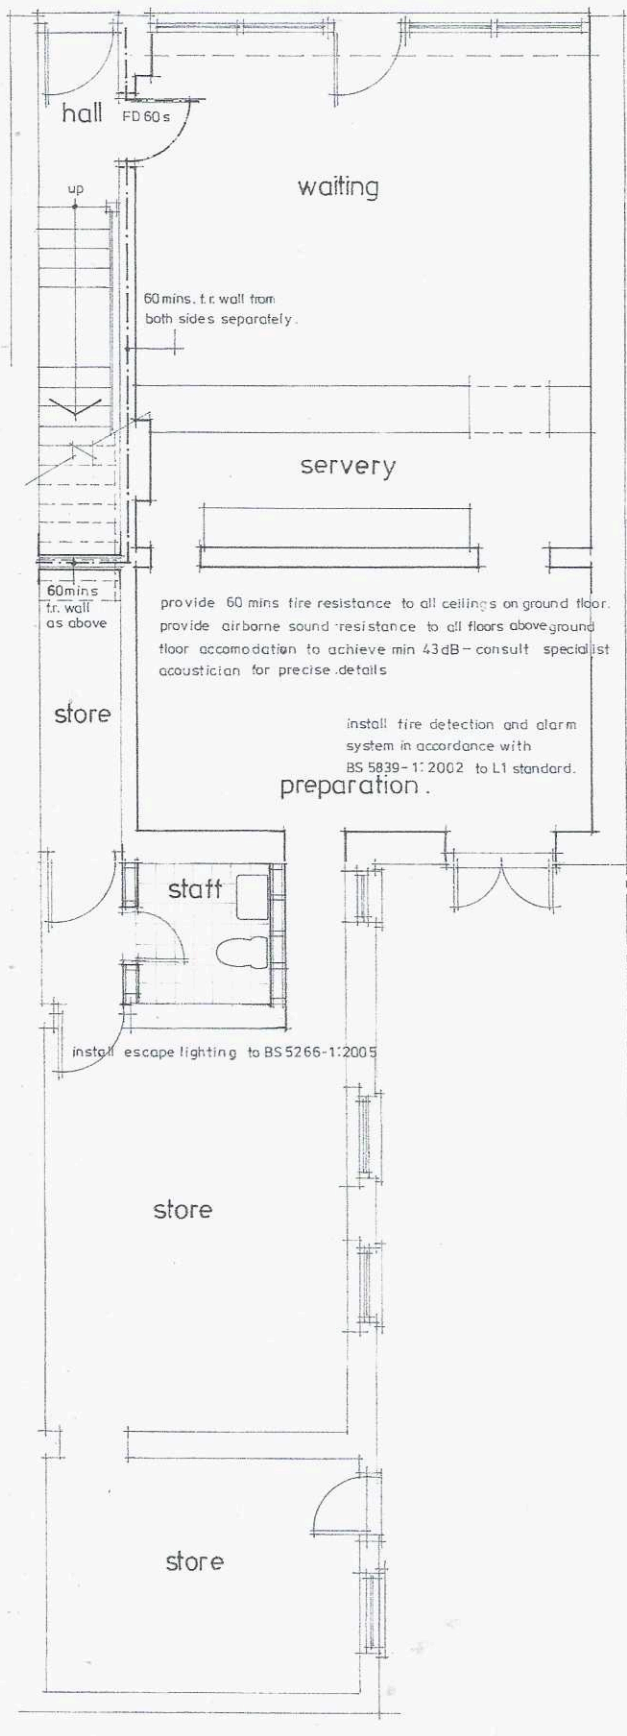

Existing First Floor @ 1:100 scale

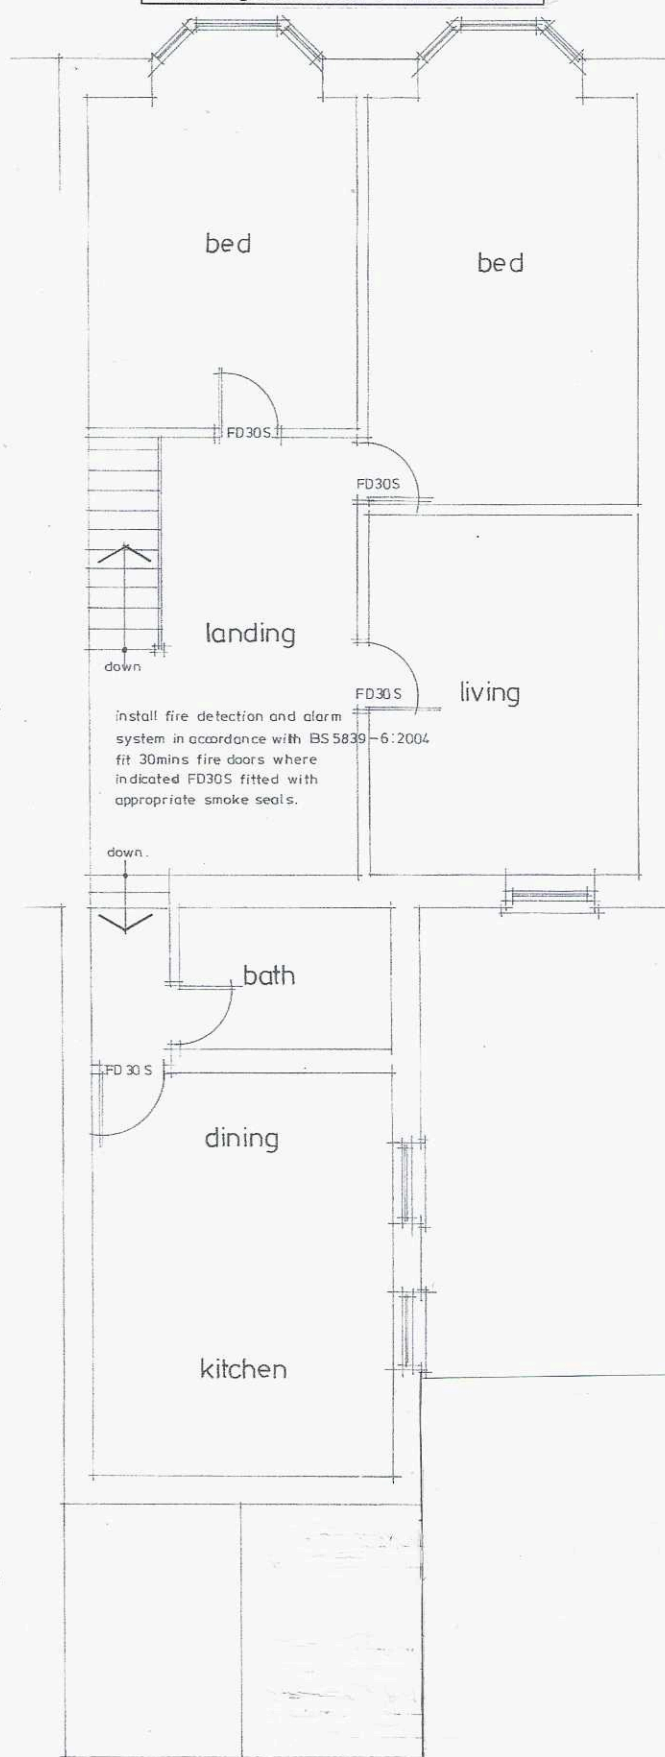

PROPOSED CHANGE OF USE TO CLASS A3 OF EXISTING
GROUND FLOOR ACCOMMODATION AT :-
15 COMMERCIAL ROAD, TAIBACH, PORT TALBOT, SA13 1LN
FOR :- MR. KANDIAH MOHANARAJA.