





plot 1 approved ref - P2022/0492 decision date - 13/07/2023



plot 2,3,4,5 approved ref - P2017/1006 decision date - 22/04/2022



demolished bryncoed care home approved ref - P2017/1006

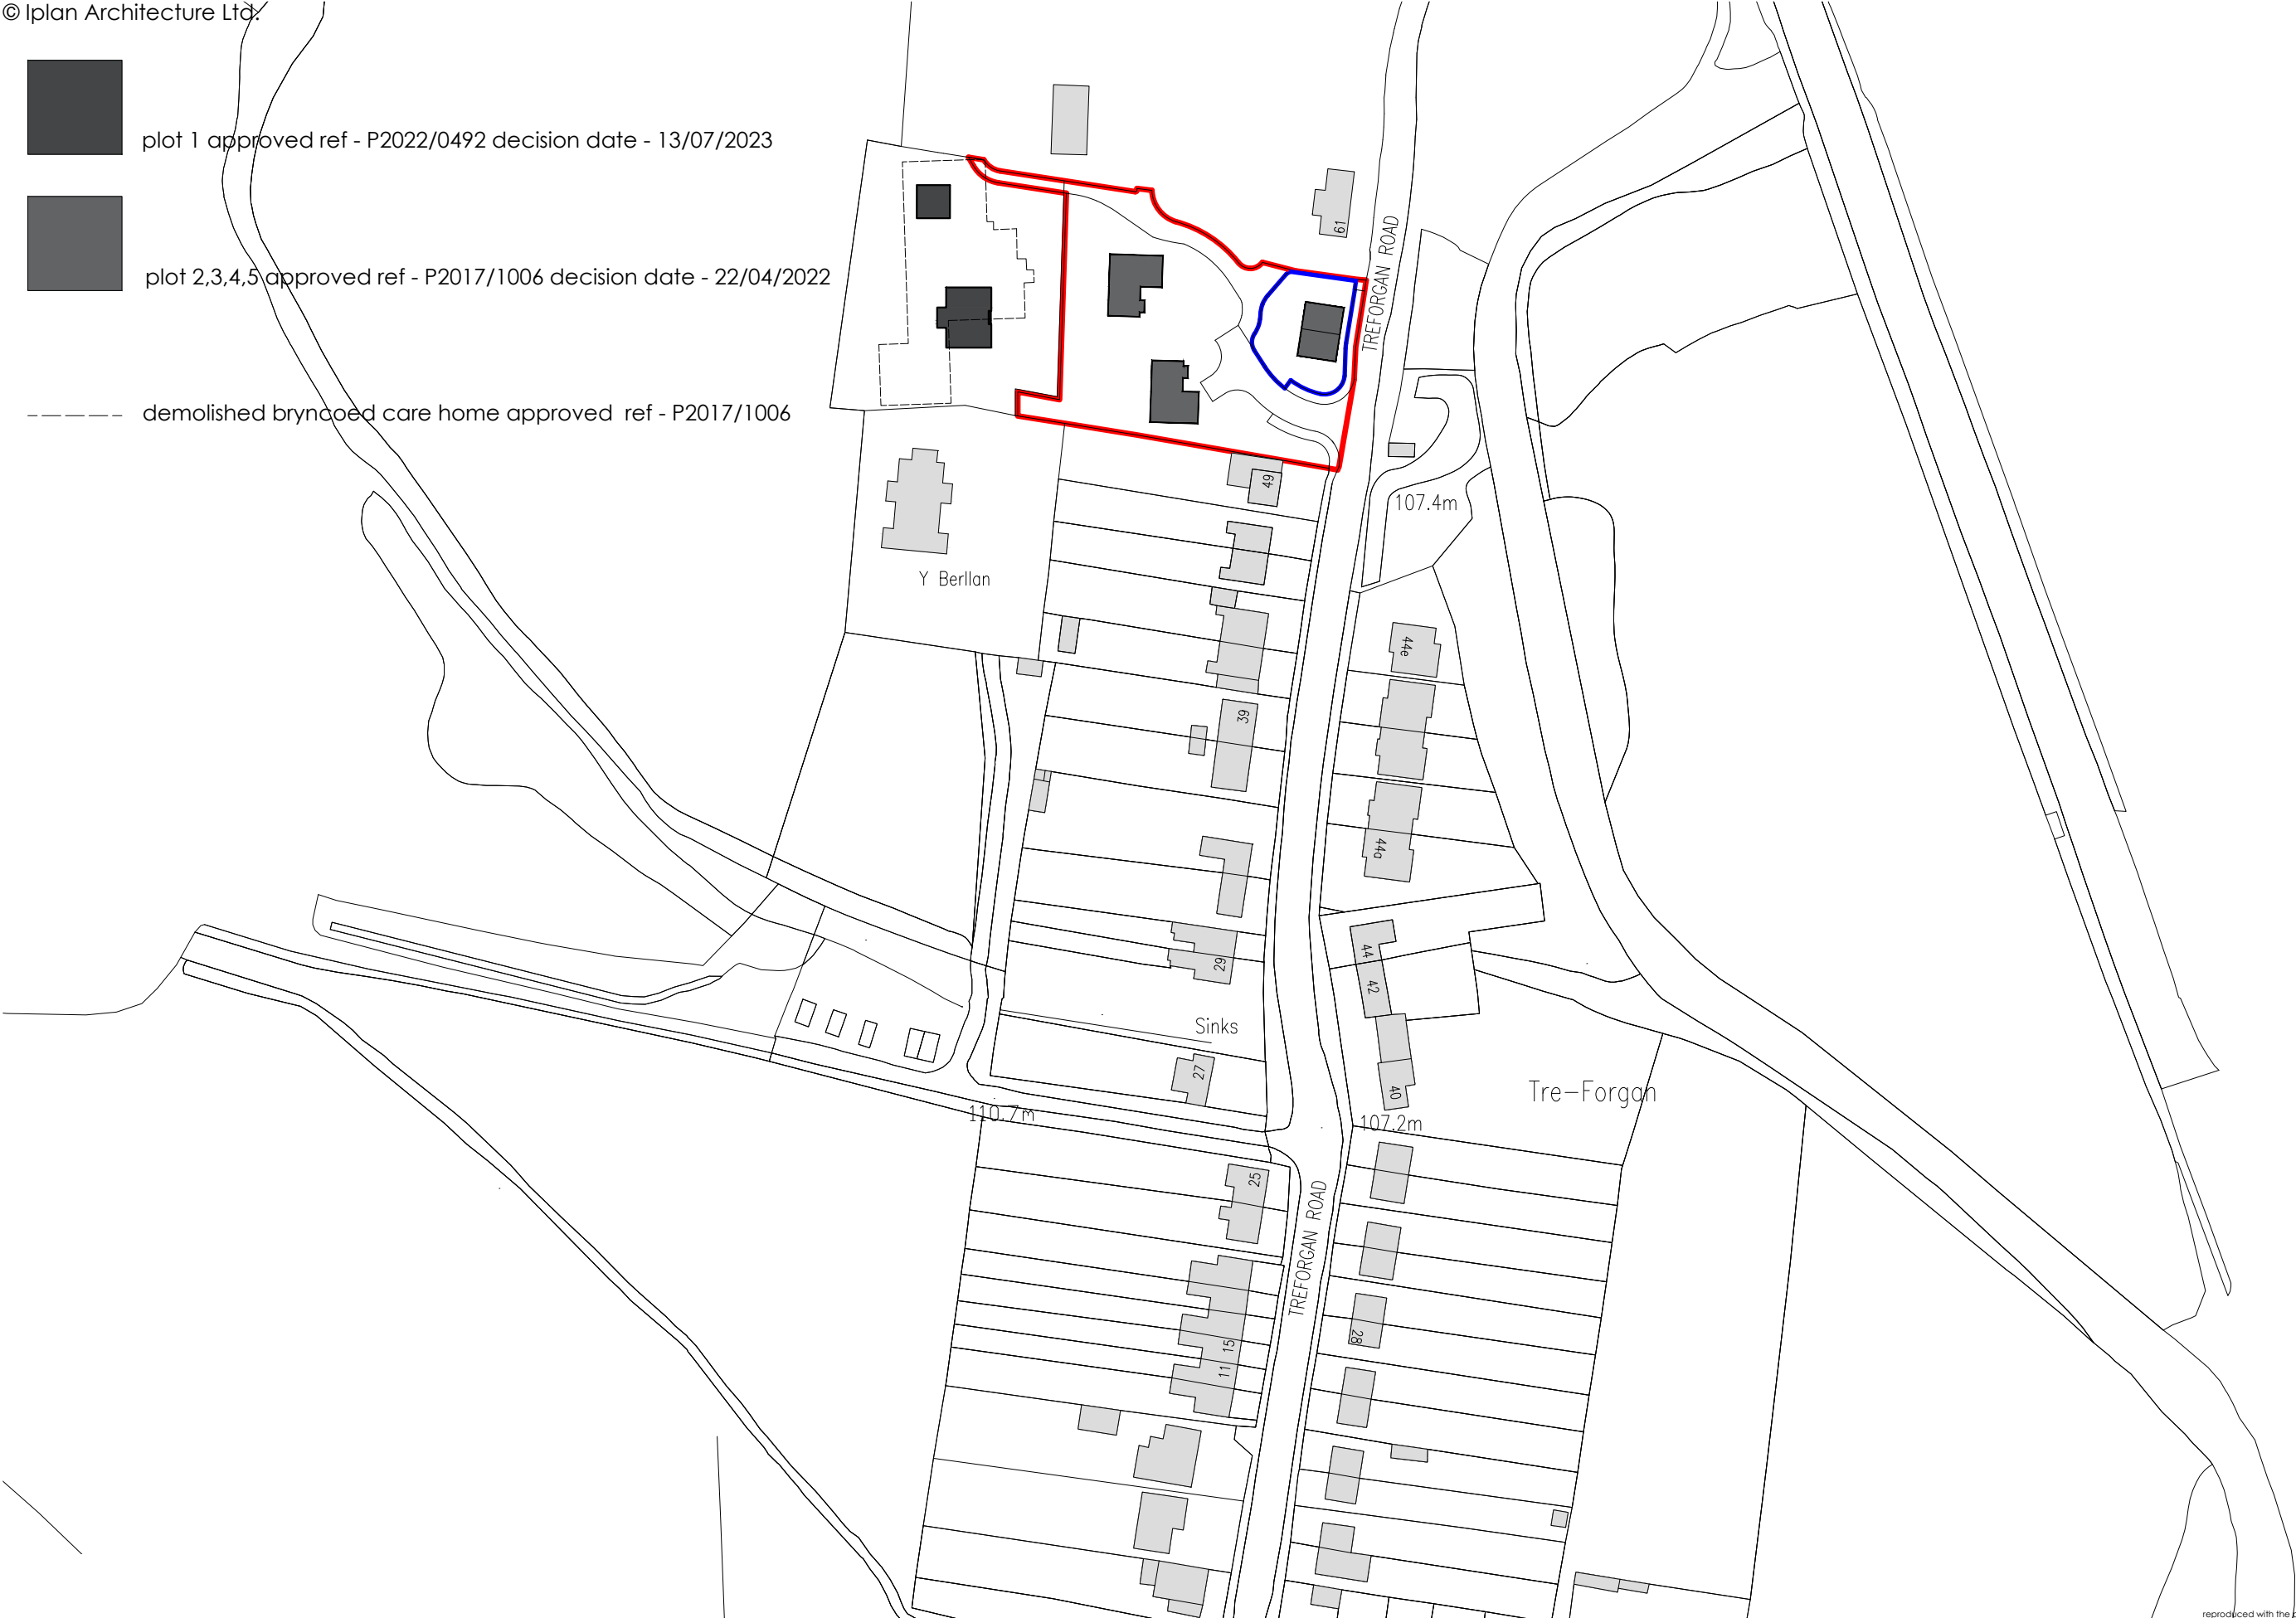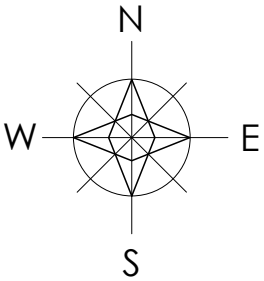

reproduced with the permission of hm crown copyright license number: 100055087



IPLAN ARCHITECTURE



revision	
a	planning ref. number amended to reflect application 2017/1006_19.12.2023
b	
c	
d	
e	
f	
g	

planning

project	drawing	date
BRYNCOED CARE HOME, TREFORGAN NEATH PORT TALBOT	LOCATION PLAN	OCTOBER 2023
client	drawing no.	scale
CRYNANT PLANT & CONSTRUCTION LTD	23.281.01a	1 1250 @ A3
www.iplanarchitecture.co.uk	hello@iplanarchitecture.co.uk	07765 660189