



plot 2,3 approved ref - P2017/1006 decision date - 22/04/2022

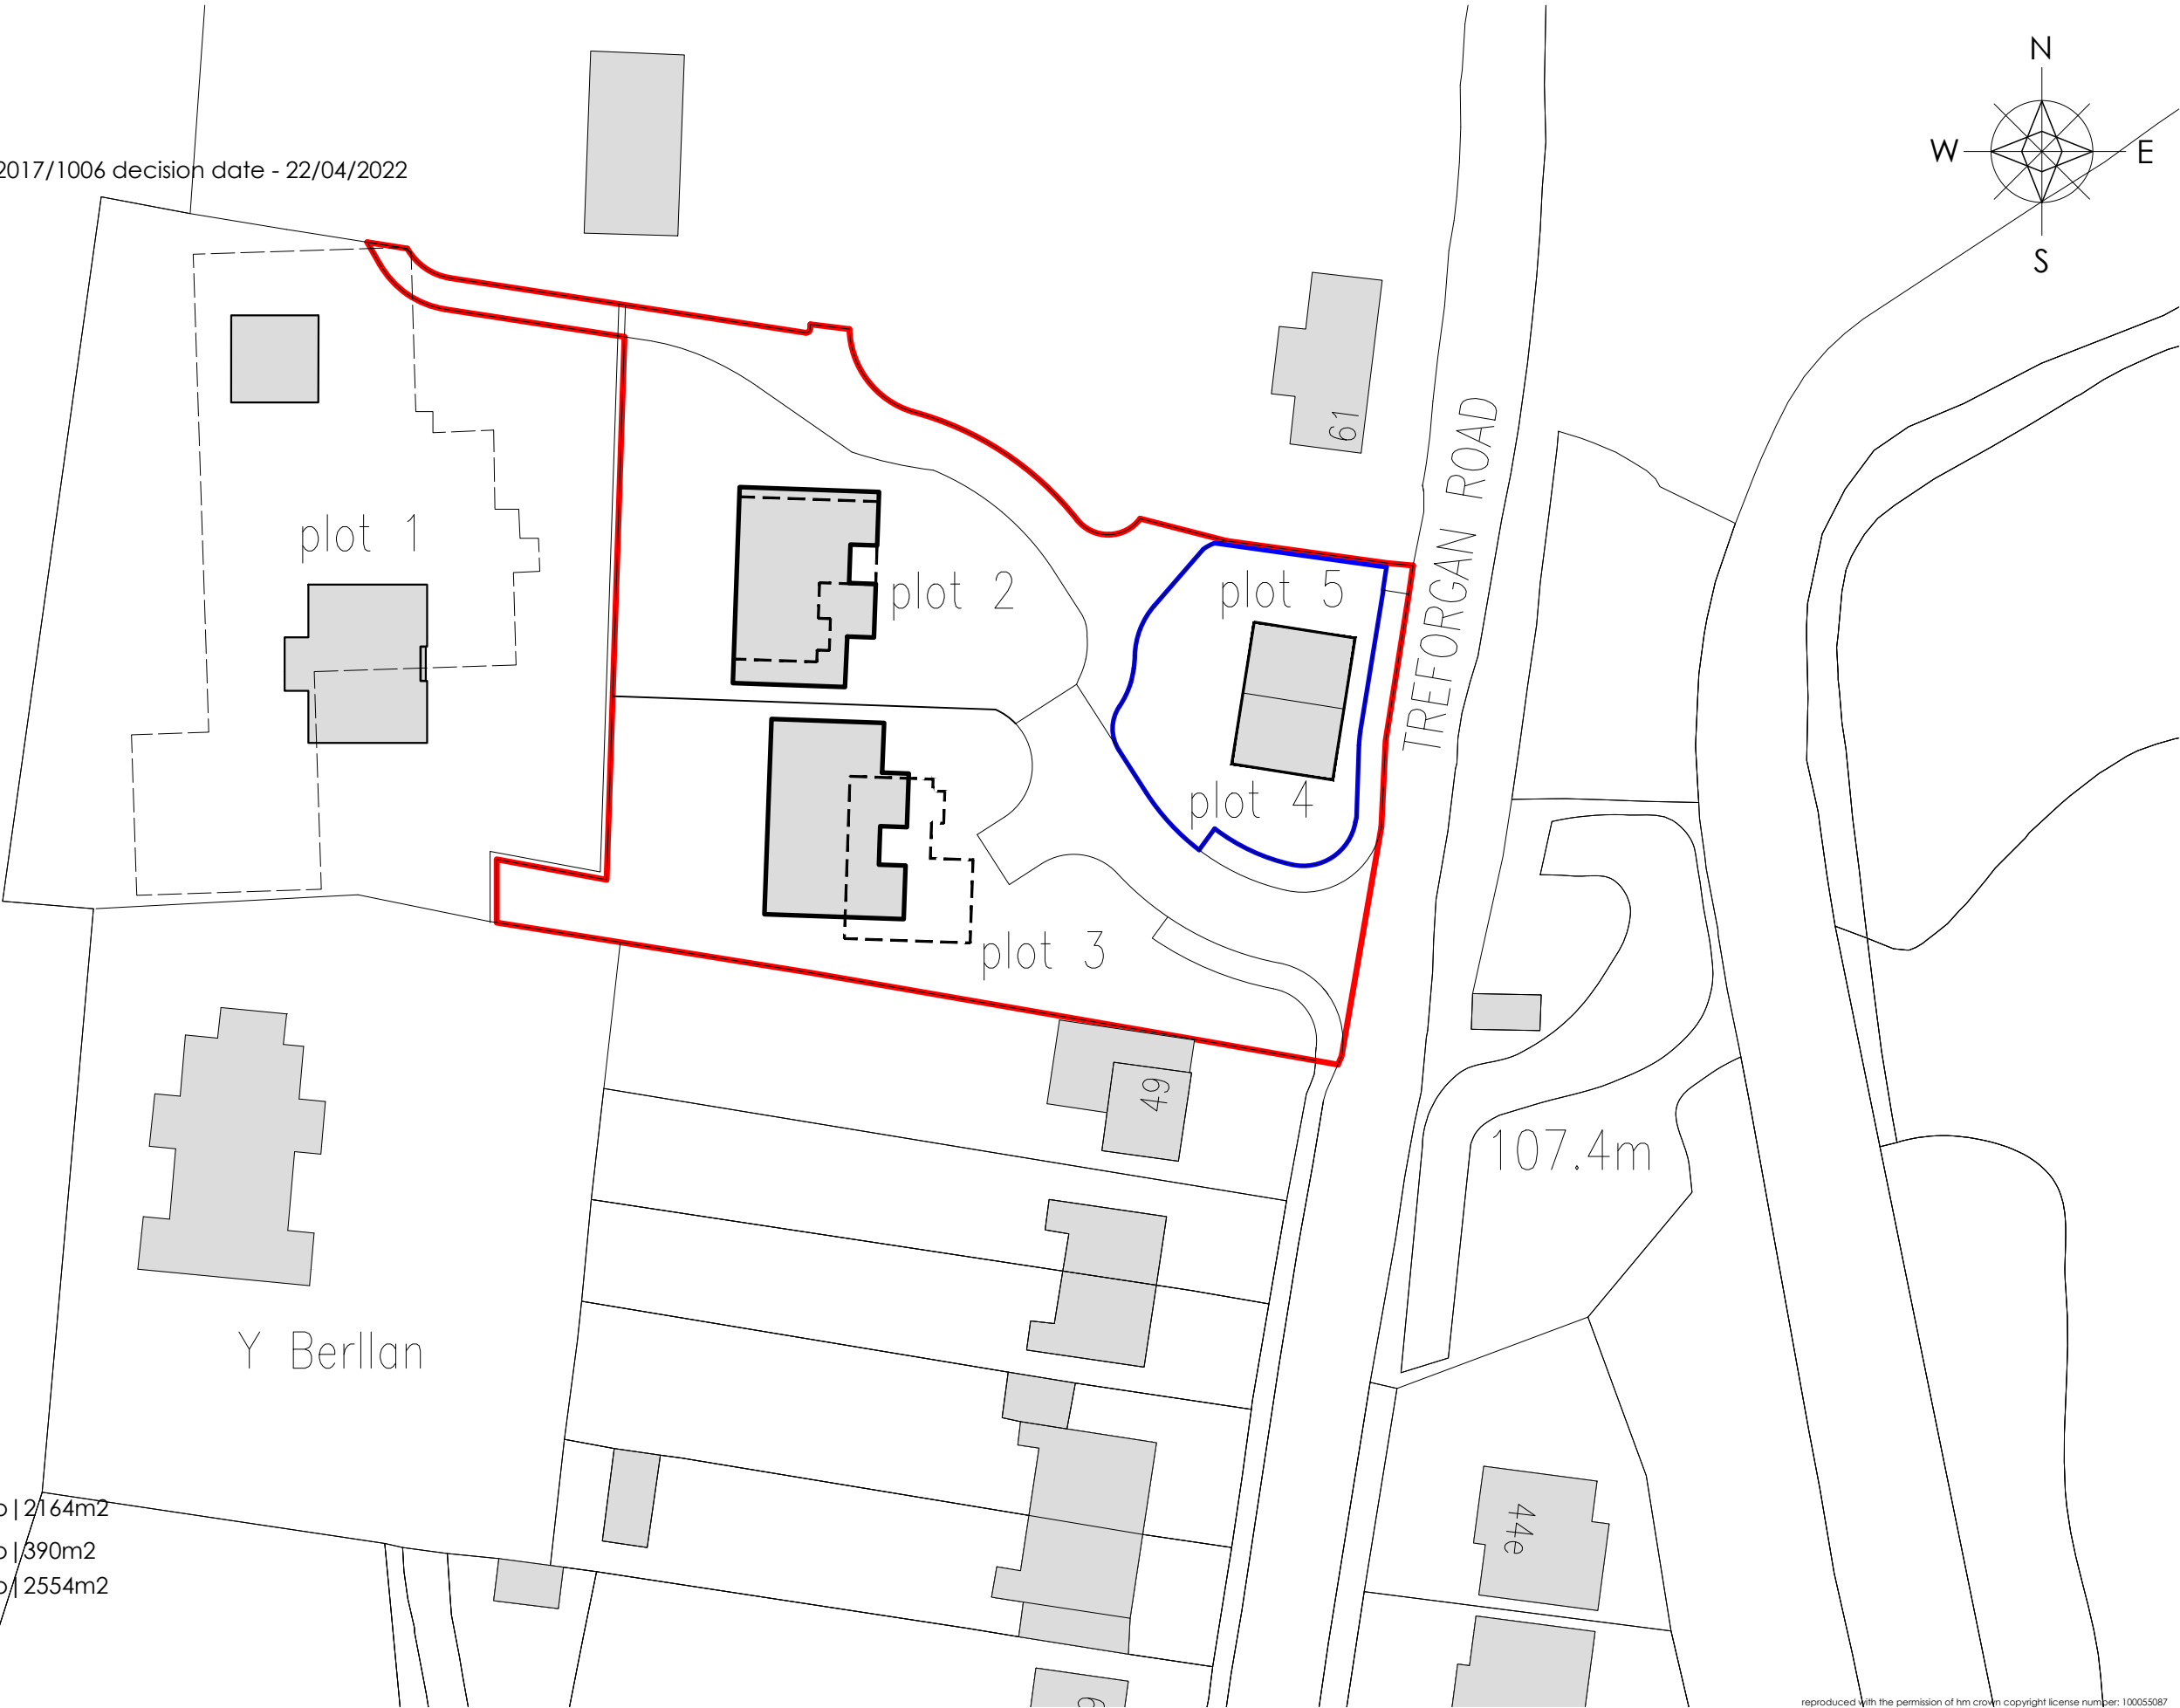

application ownership | 2164m²
land in ownership | 390m²
total ownership | 2554m²

reproduced with the permission of h m crown copyright license number: 100055087

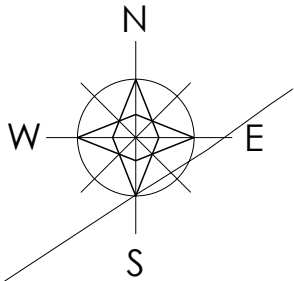

revision	
a	planning ref. number amended to reflect application 2017/1006_19.12.2023
b	
c	
d	
e	
f	
g	

planning

project	drawing	date
BRYNCOED CARE HOME, TREFORGAN NEATH PORT TALBOT	BLOCK PLAN	OCTOBER 2023
client	drawing no.	scale
CRYNANT PLANT & CONSTRUCTION LTD	23.281.02a	1 500 @ A3
www.iplanarchitecture.co.uk	hello@iplanarchitecture.co.uk	07765 660189