



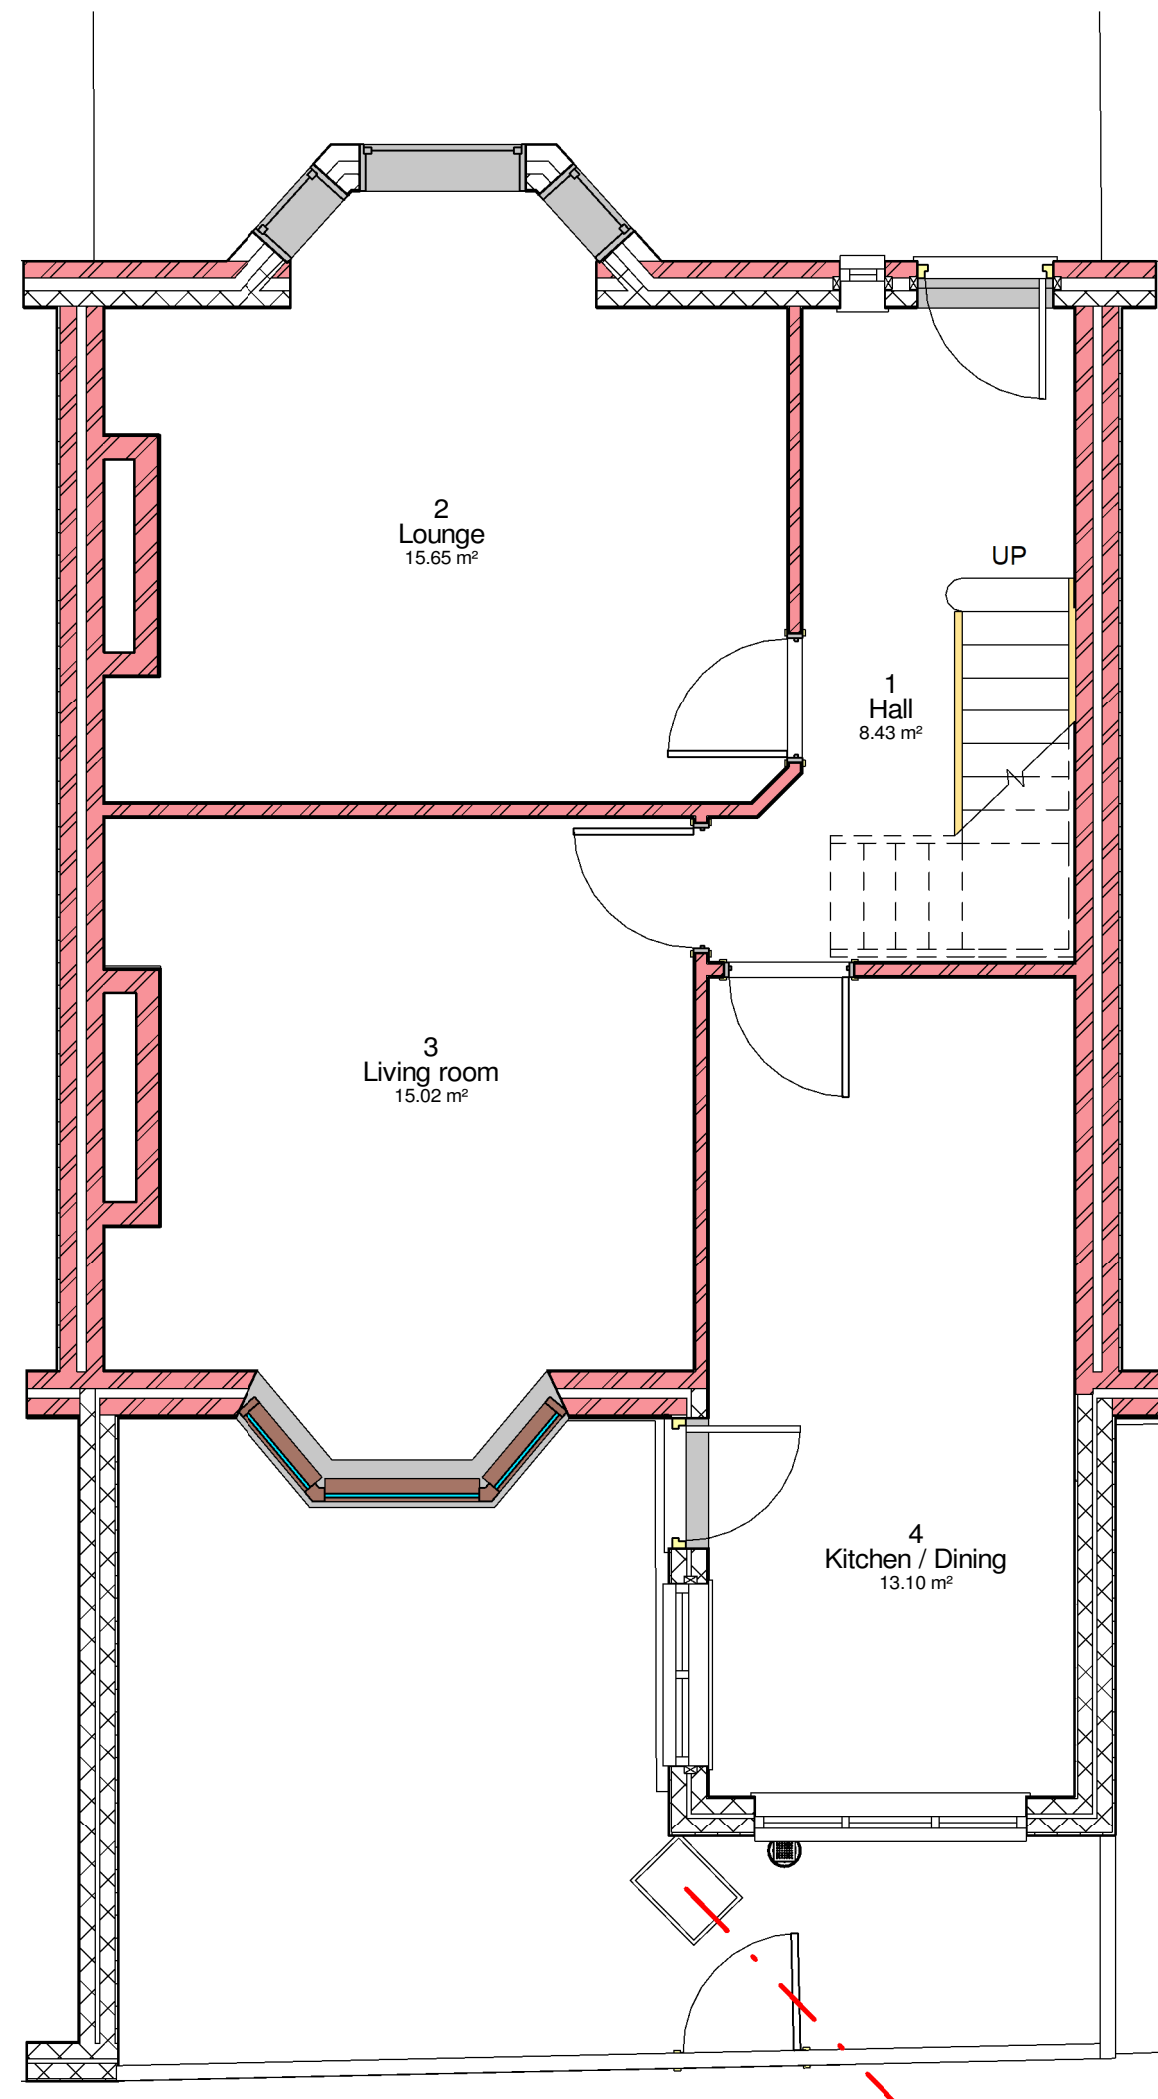


1 02 Ground Floor  
1 : 50

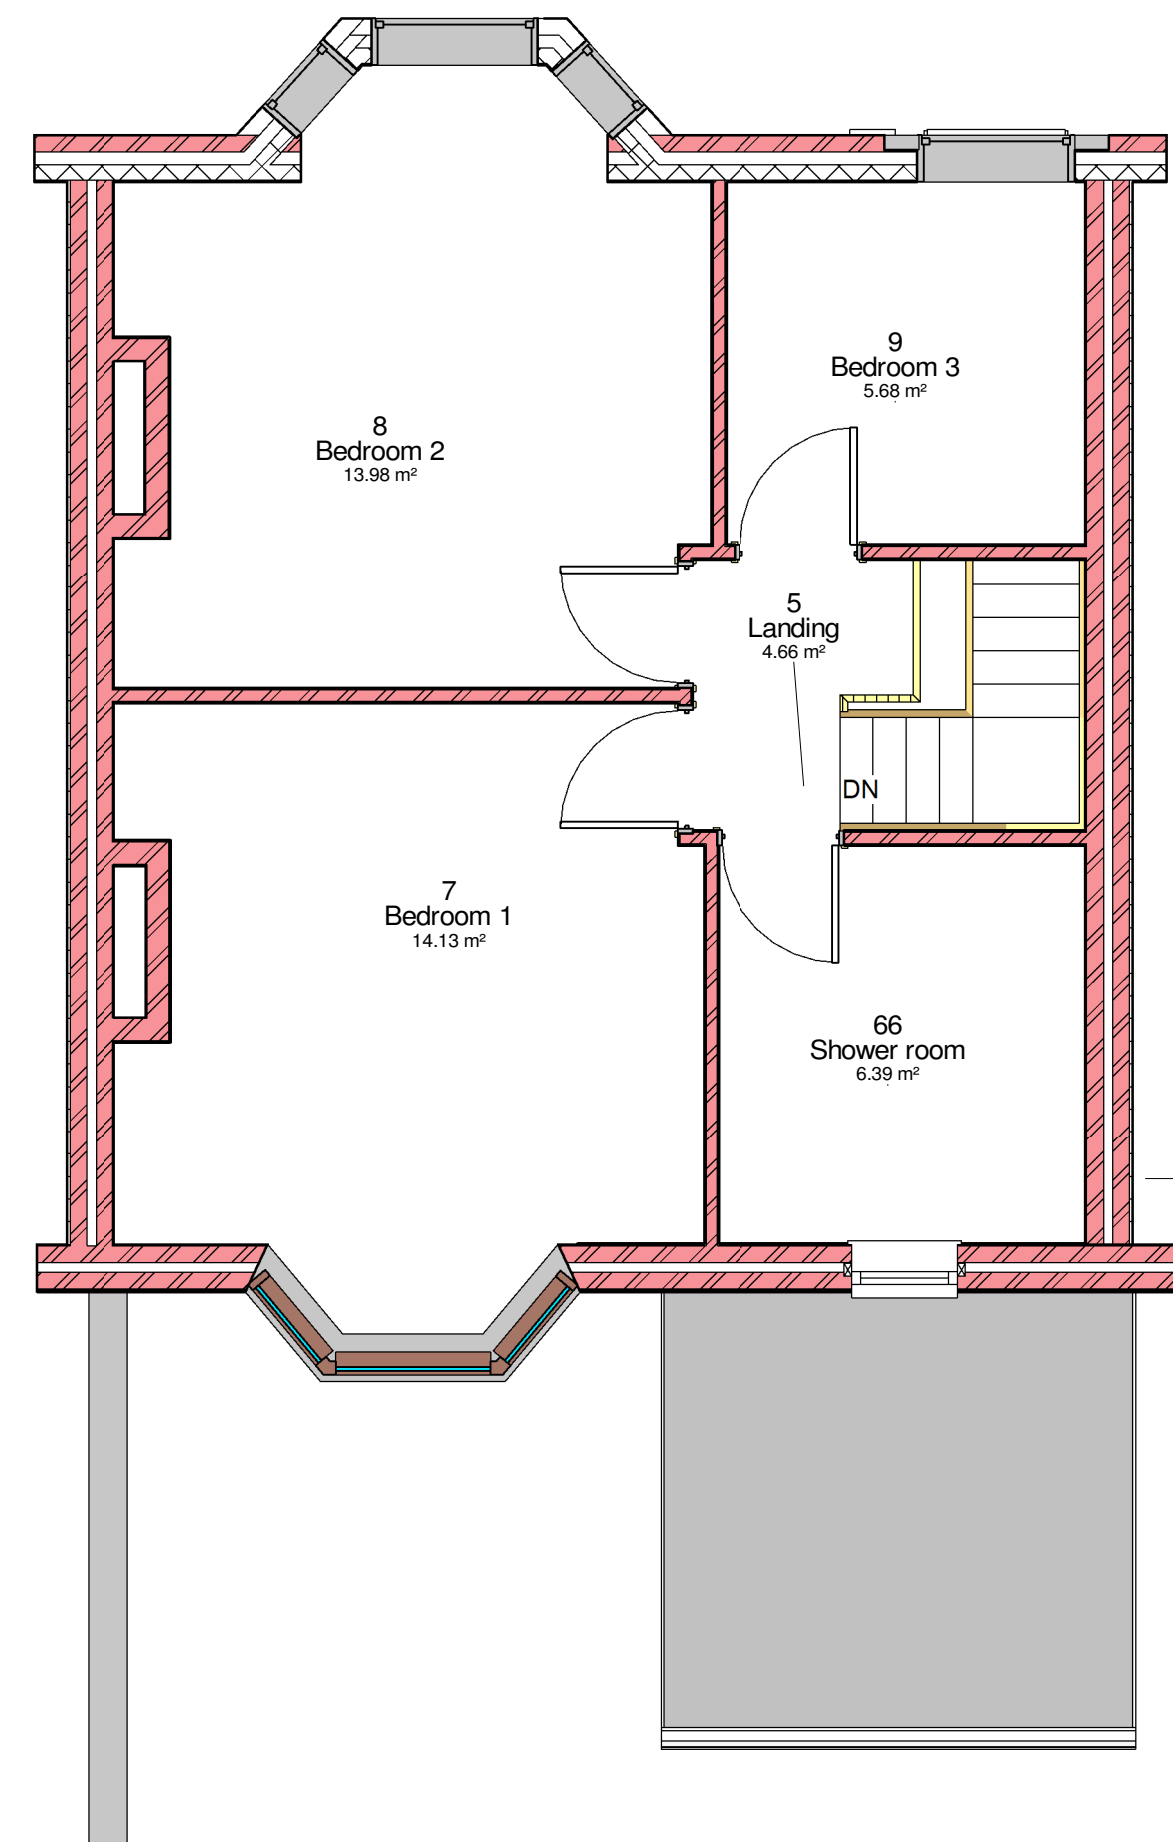


2 03 First Floor  
1 : 50




3 Front  
1 : 50

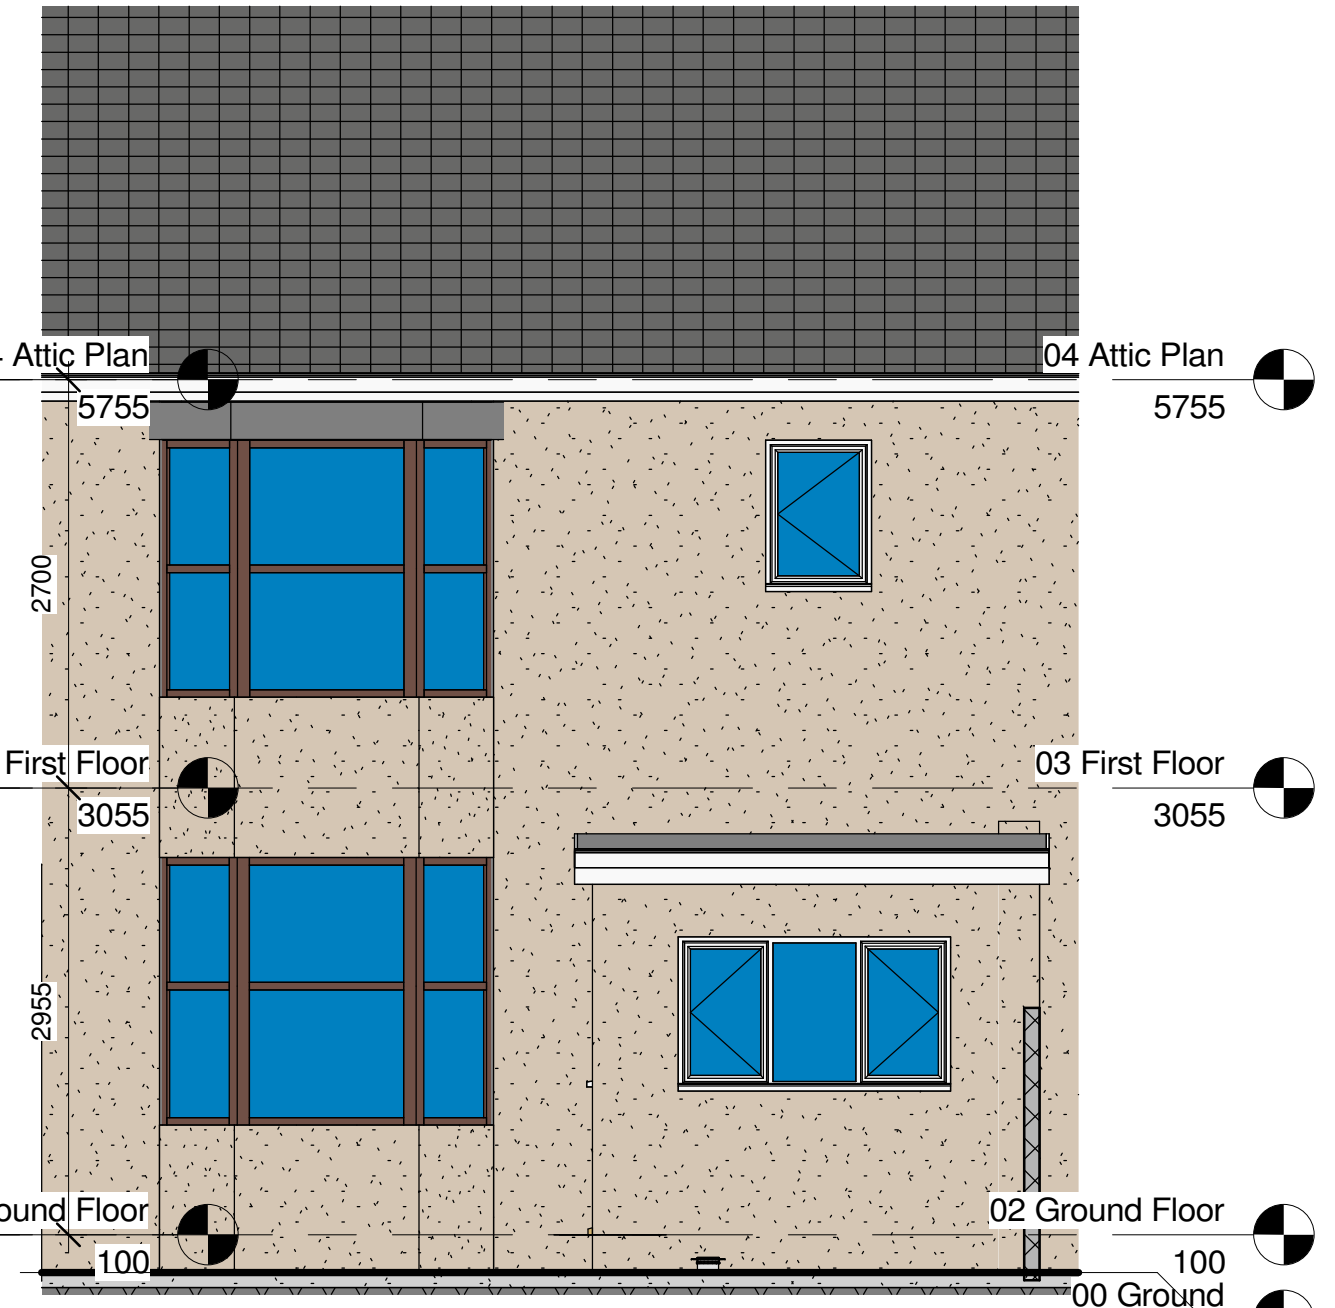


4 Rear  
1 : 50

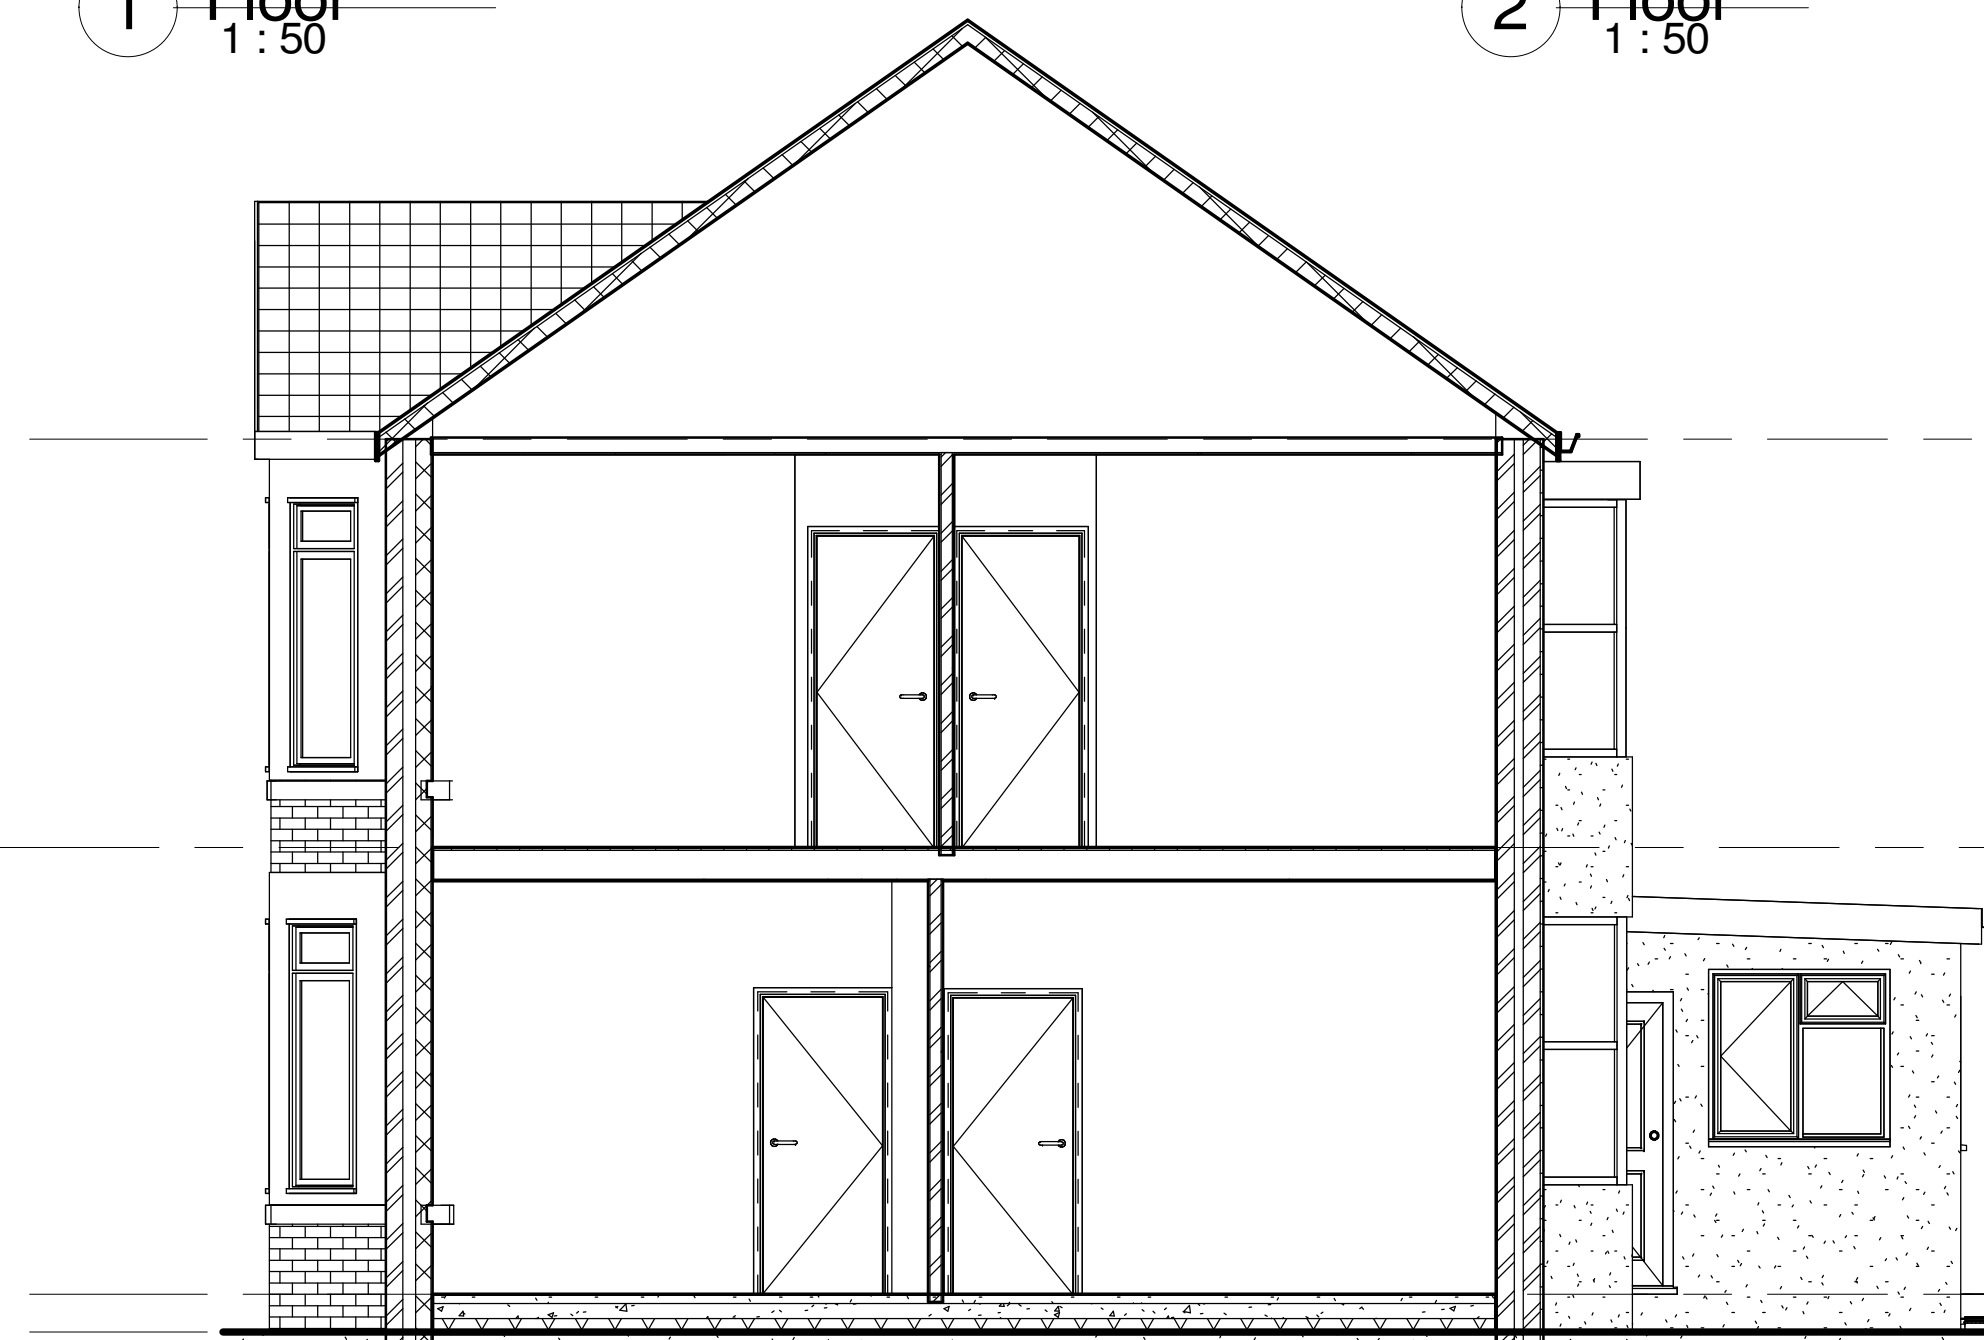

5 Sectional Elevation  
1 : 50

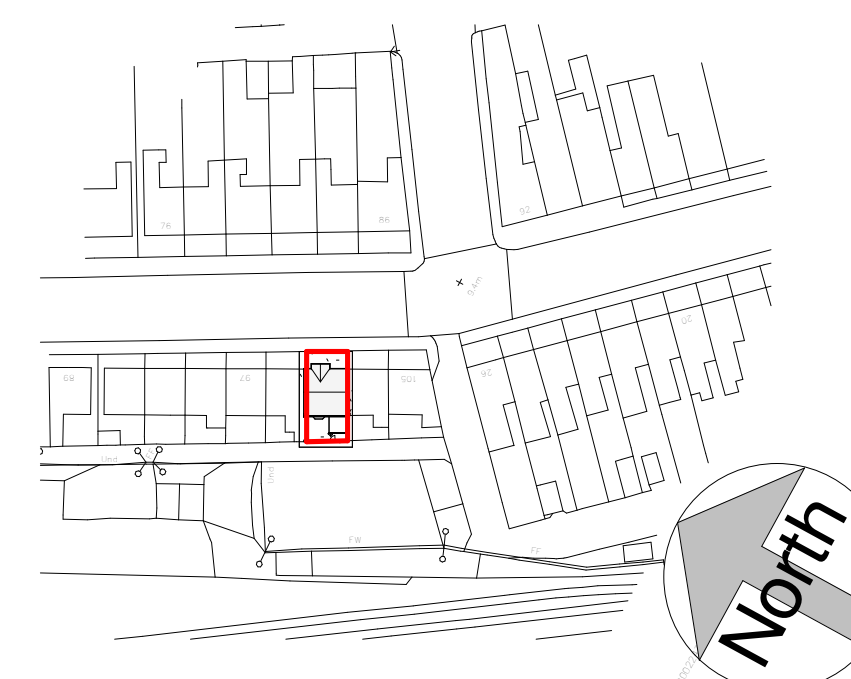

6 Location  
1 : 1250

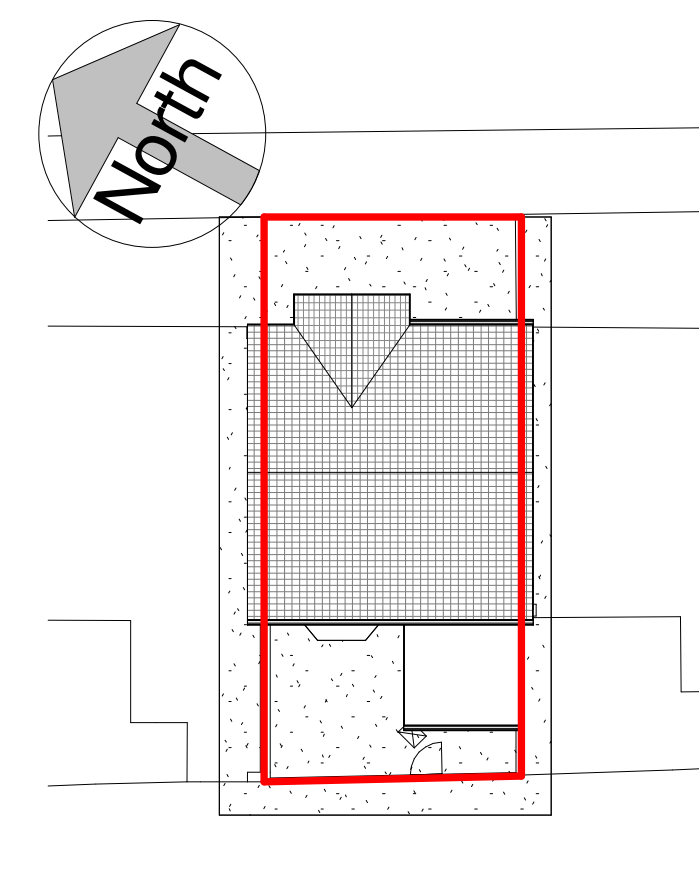

7 Site  
1 : 200

**dp architecture**  
56 Walter Road Swansea SA1 5PY  
tel: 01792 466554 mob: 0777 585 3754  
e-mail david@dparchitecture.co.uk

| Job                            |          |          | Description   |            |
|--------------------------------|----------|----------|---|------------|
| 101 Talbot Road<br>Port Talbot |          |          | Existing Plans and<br>Elevations   |            |
| Scale                          | As Shown | Approved | Figural dimensions must be taken, not<br>dimensions. All discrepancies in title<br>must be reported immediately to<br>Contractor.<br>Contractor must check all dimensions on site. |            |
| Date                           | April 25 | Job No.  |   |            |
| Drawn By                       | dp       | Dwg. No. |   |            |
|                                |          |          | 25 - 04   | 25 - 04/01 |