

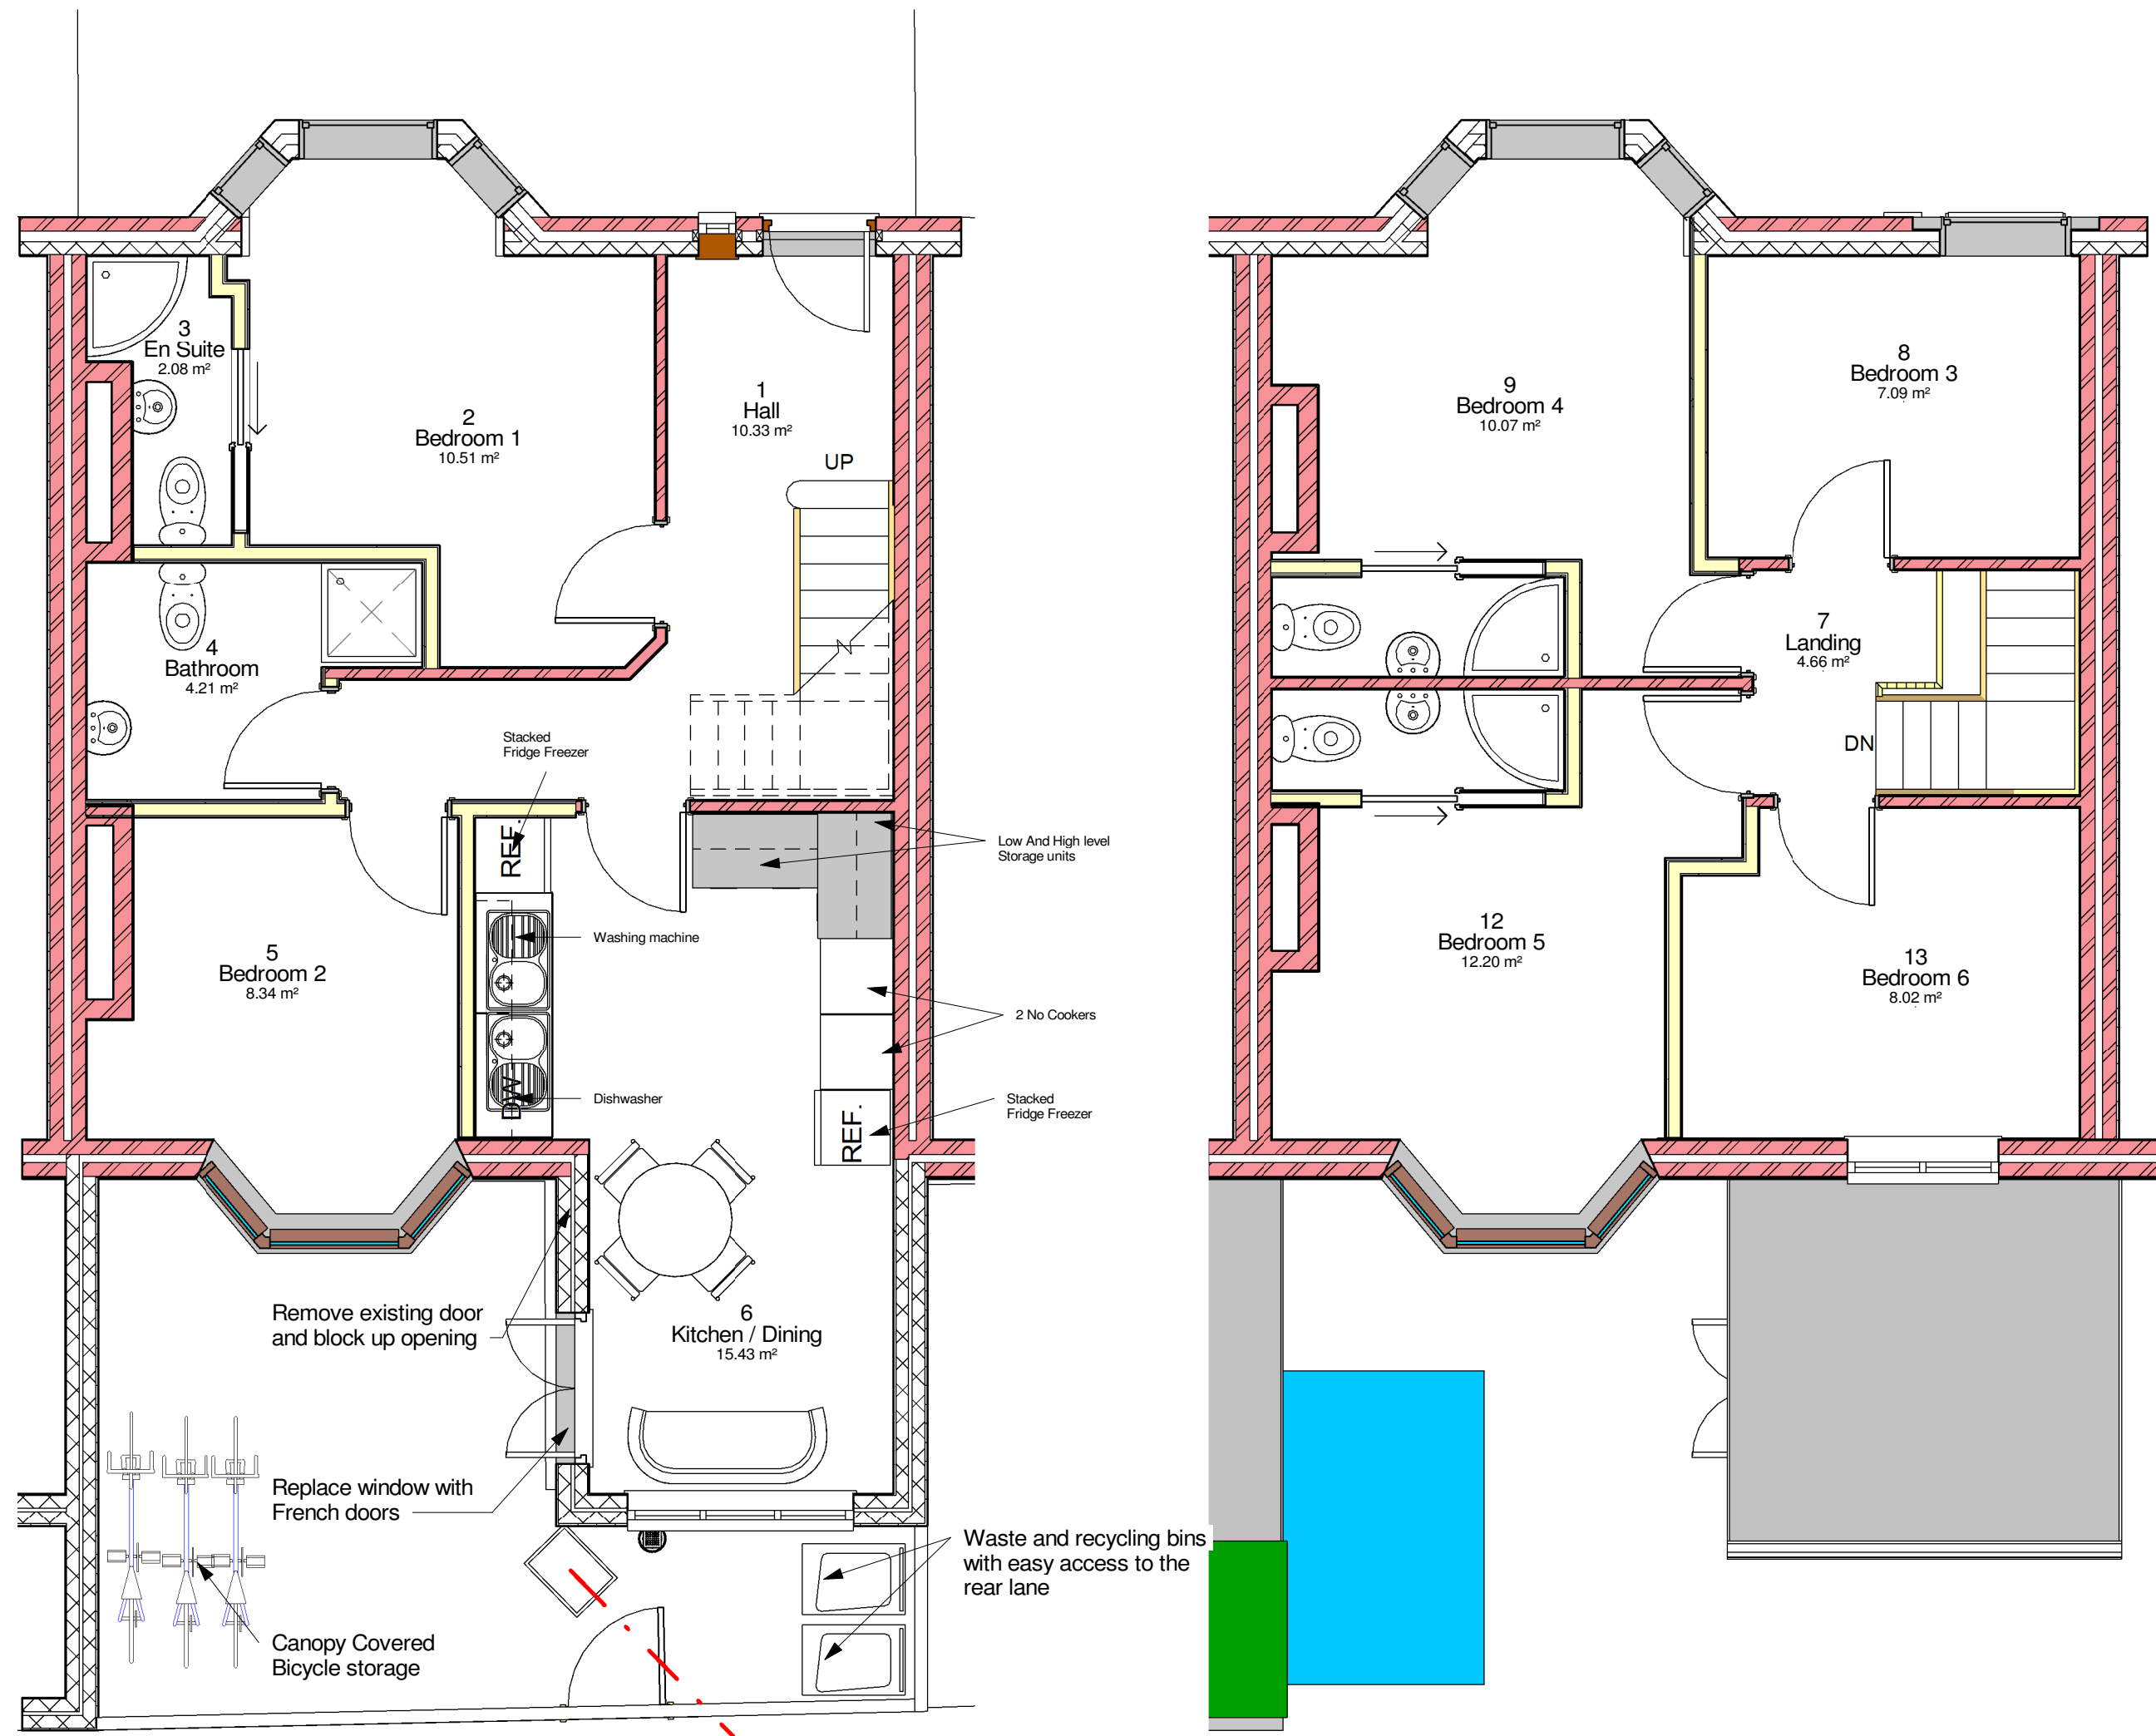
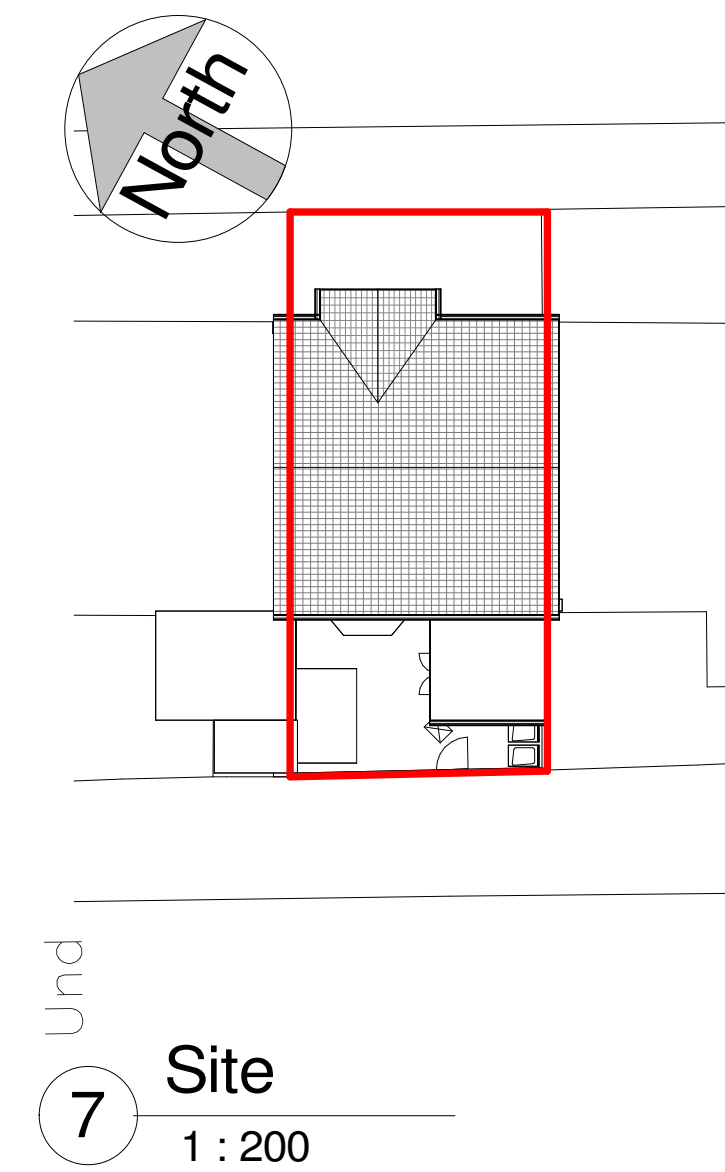


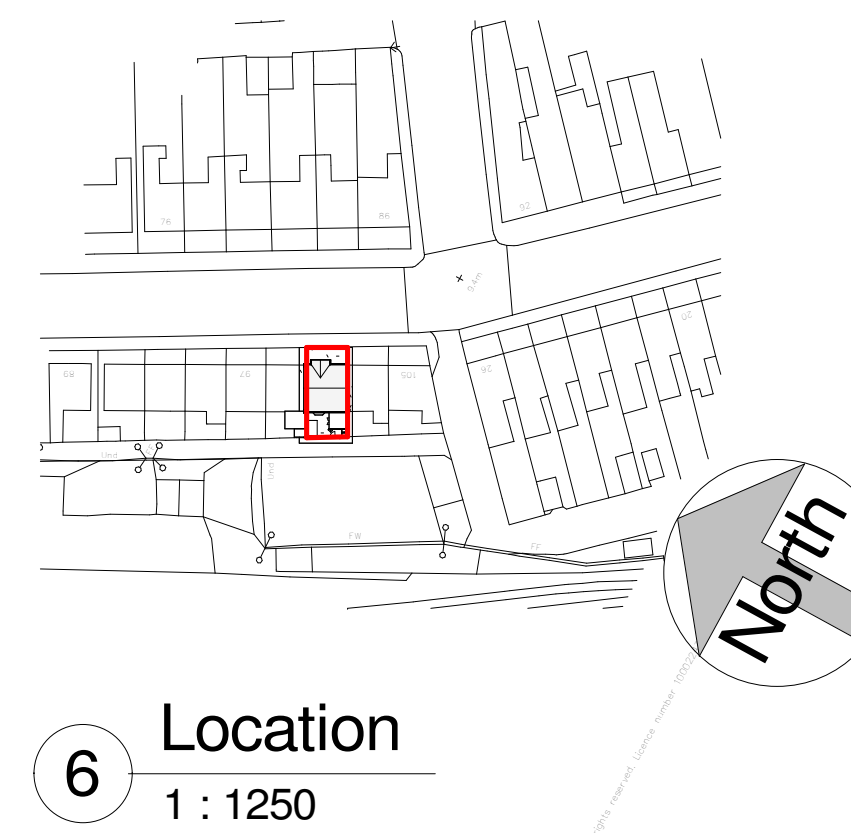

3 Front
1 : 50

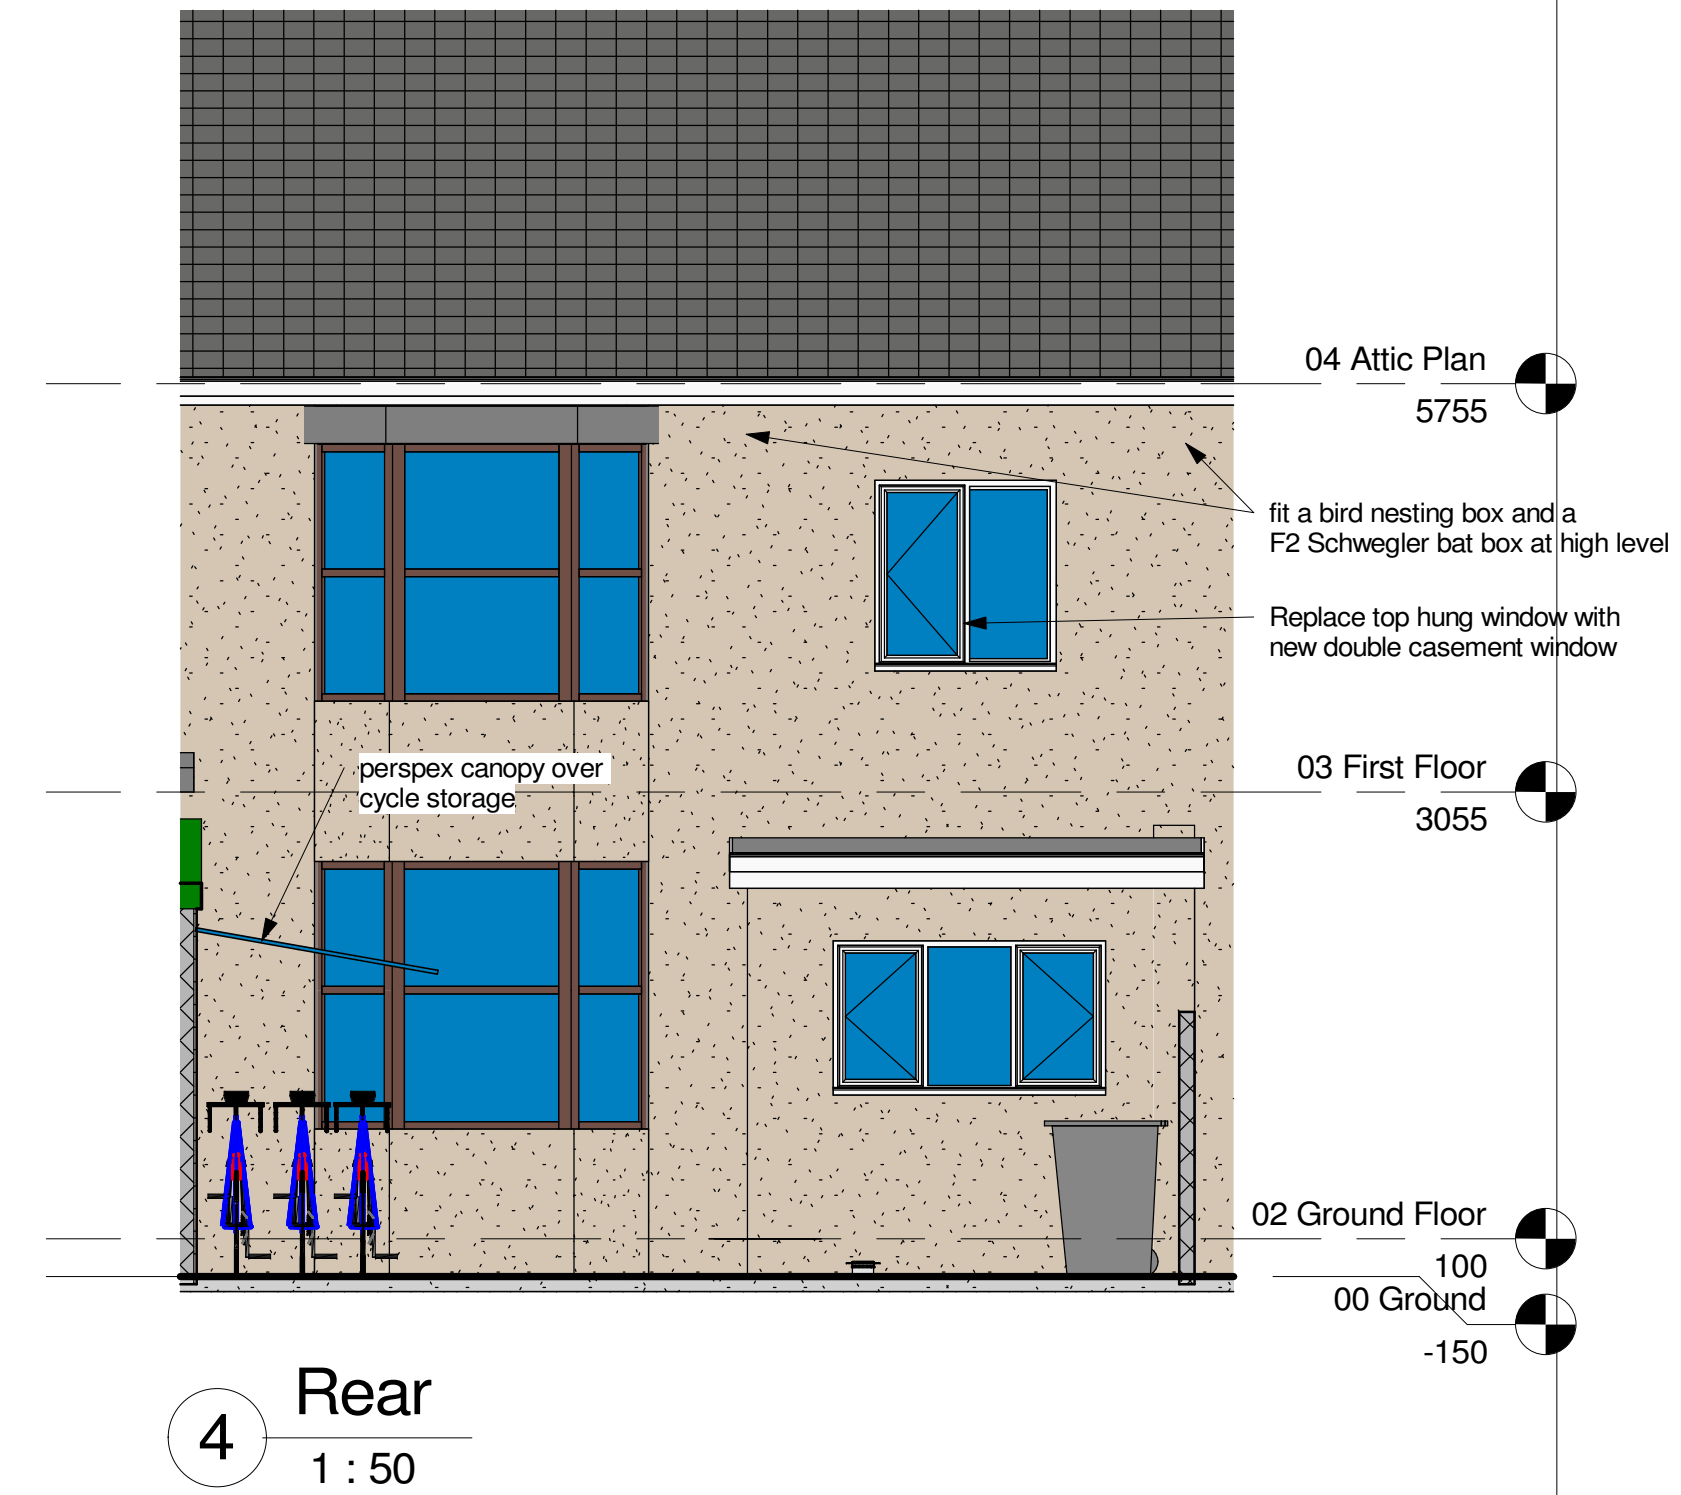

5 Sectional Elevation
1 : 50

dp architecture
56 Walter Road Swansea SA1 5PY
tel: 01792 466554 mob: 0777 585 3754
e-mail david@dparchitecture.co.uk

Job			Description	
101 Talbot Road Port Talbot			Existing Plans and Elevations	
Scale	As Shown	Approved	Figural dimensions must be taken, not dimensions. All discrepancies in title must be reported immediately to Contractor Contractor must check all dimensions on site.	
Date	April 25	Job No.		
Drawn By	dp	Dwg. No.		
			25 - 04	25 - 04/01