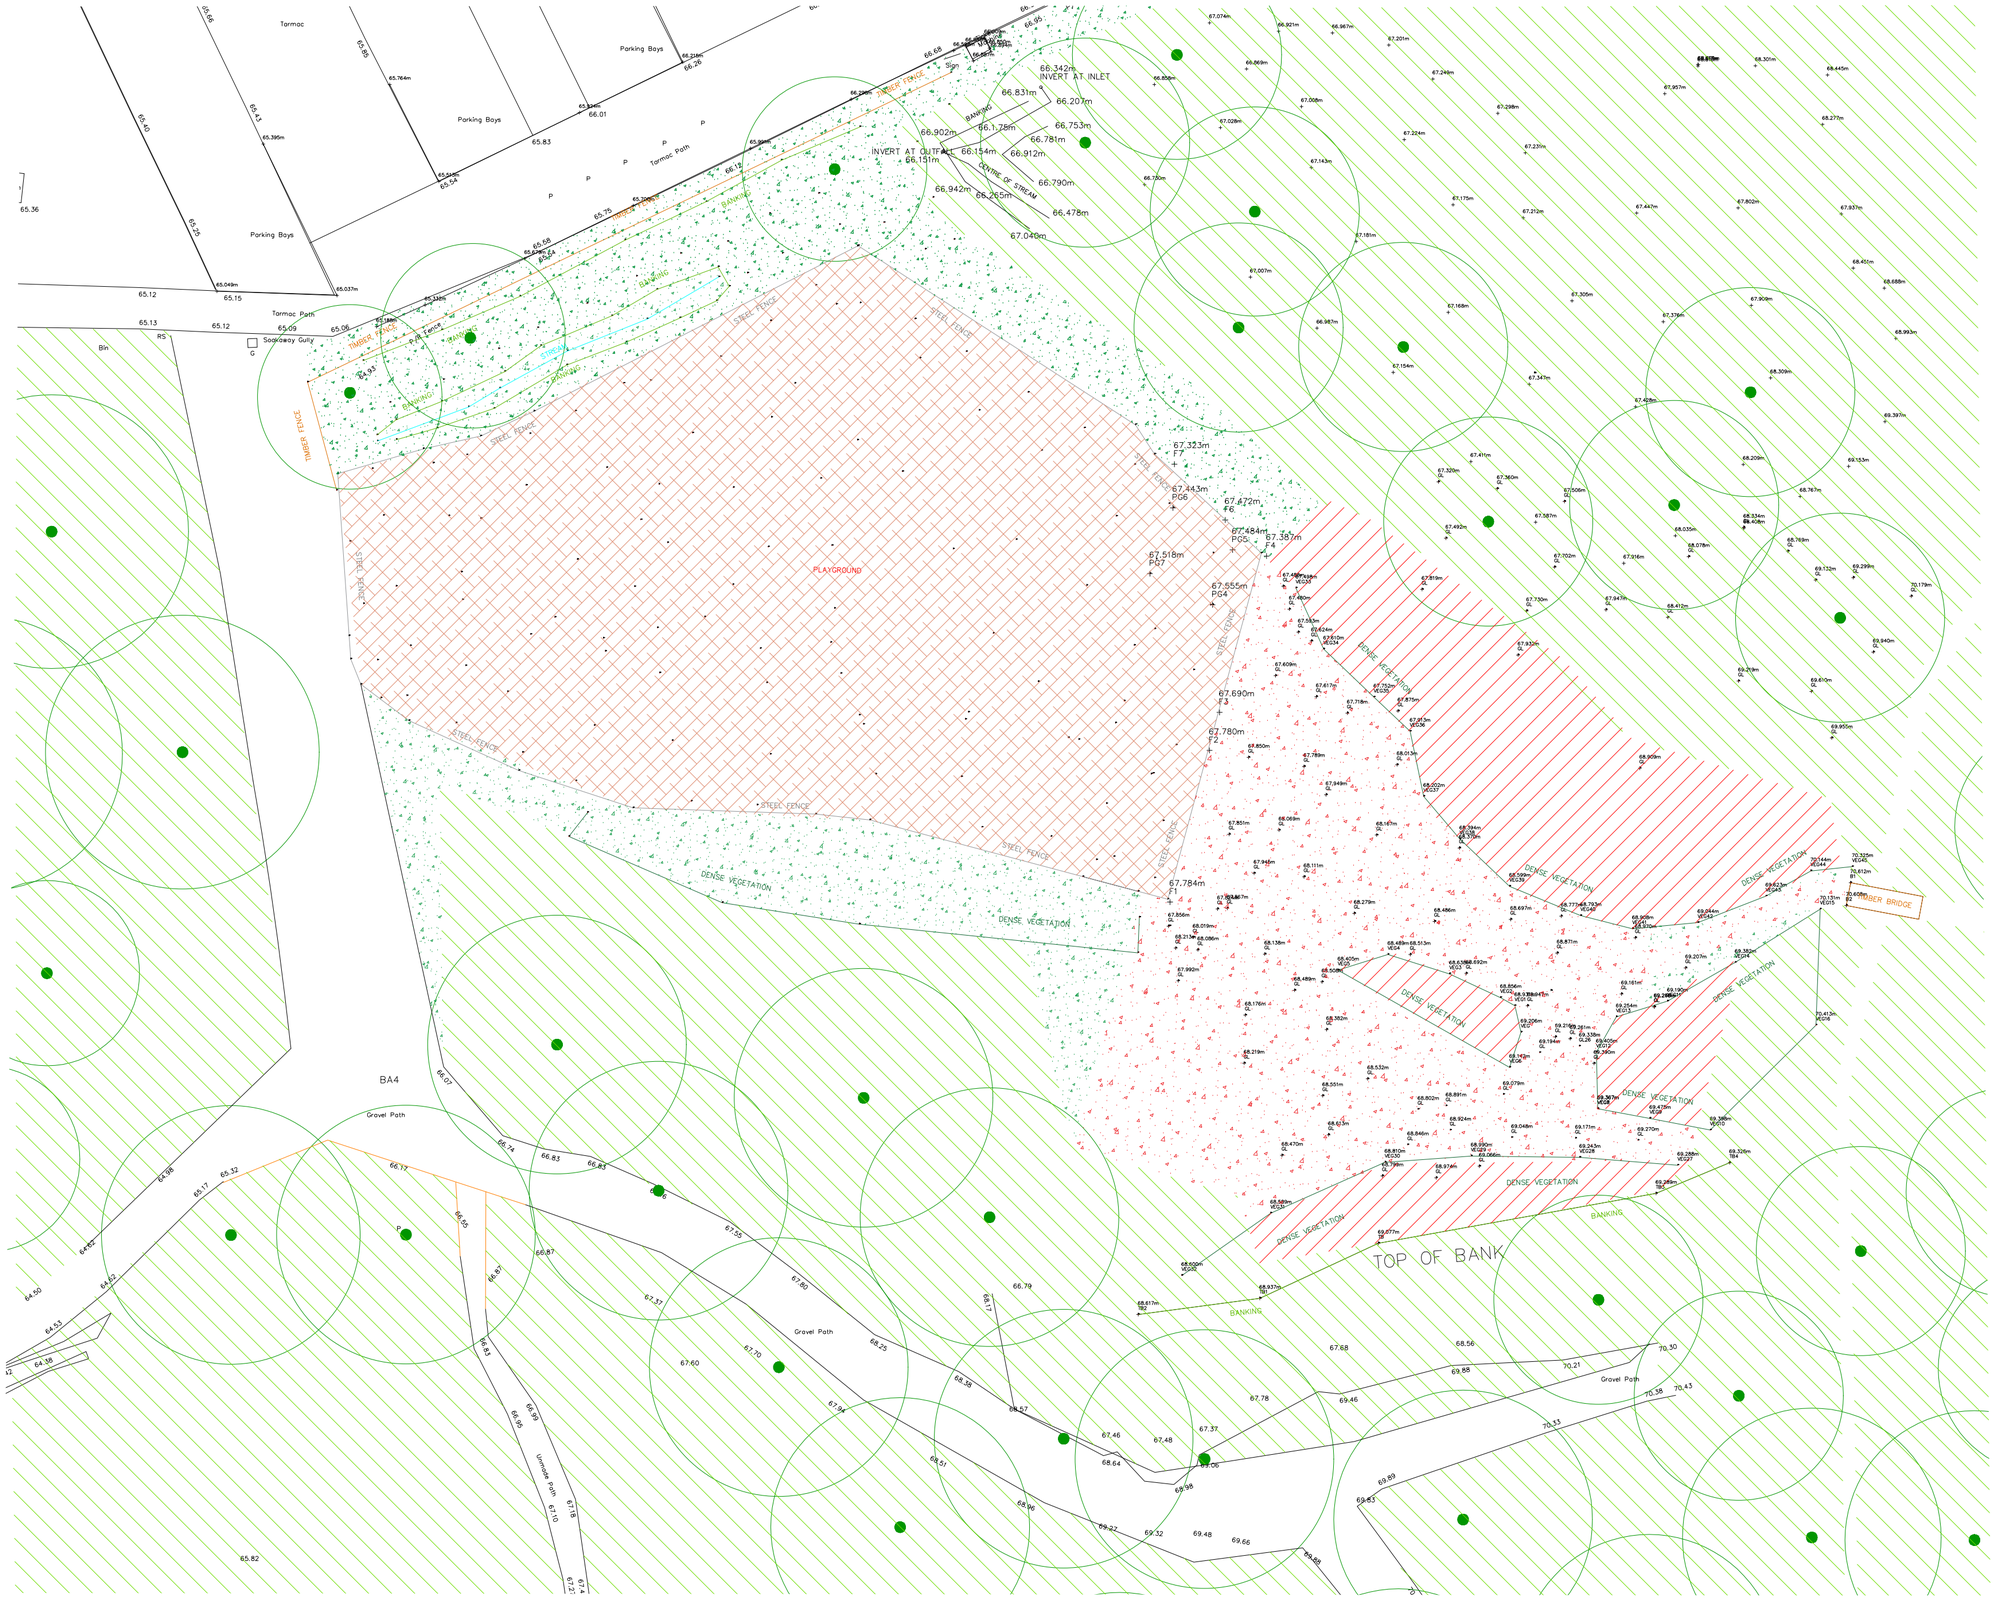

Rev	Date	Details	By	QA
P03	24.03.2025	Key amended	MG	XX
P01	05.03.2025	First issue	MG	XX

V:\Data\Server DATA\PROJECT FILES\2272 Gnoll Park\Landscape\Drawings\02 Planning\Play area\Landscape\2080-07-DLA-L-DR-1002-S2-P03.dwg

THIS DRAWING IS COPYRIGHT
© Crown copyright and database rights 2022 Ordnance Survey 0100031673

CLIENT
Neath Port Talbot CBC

PROJECT
Adventure Play Area Extension
Gnoll Park

TITLE
Vegetation removal

STATUS
Planning

NUMBER

Project	Volume	Originator	Roles	Type	Number	Status	Rev
2080	07	DLA	L	DR	1002	S2	P03

Job Number 2272 Scale 1:200 Size A2

DAVIES LANDSCAPE ARCHITECTS
Office 1C, 1-2 King street, Stroud, Gloucestershire, GL5 3BS
w. www.d-la.co.uk e. info@d-la.co.uk t. 01453 760380