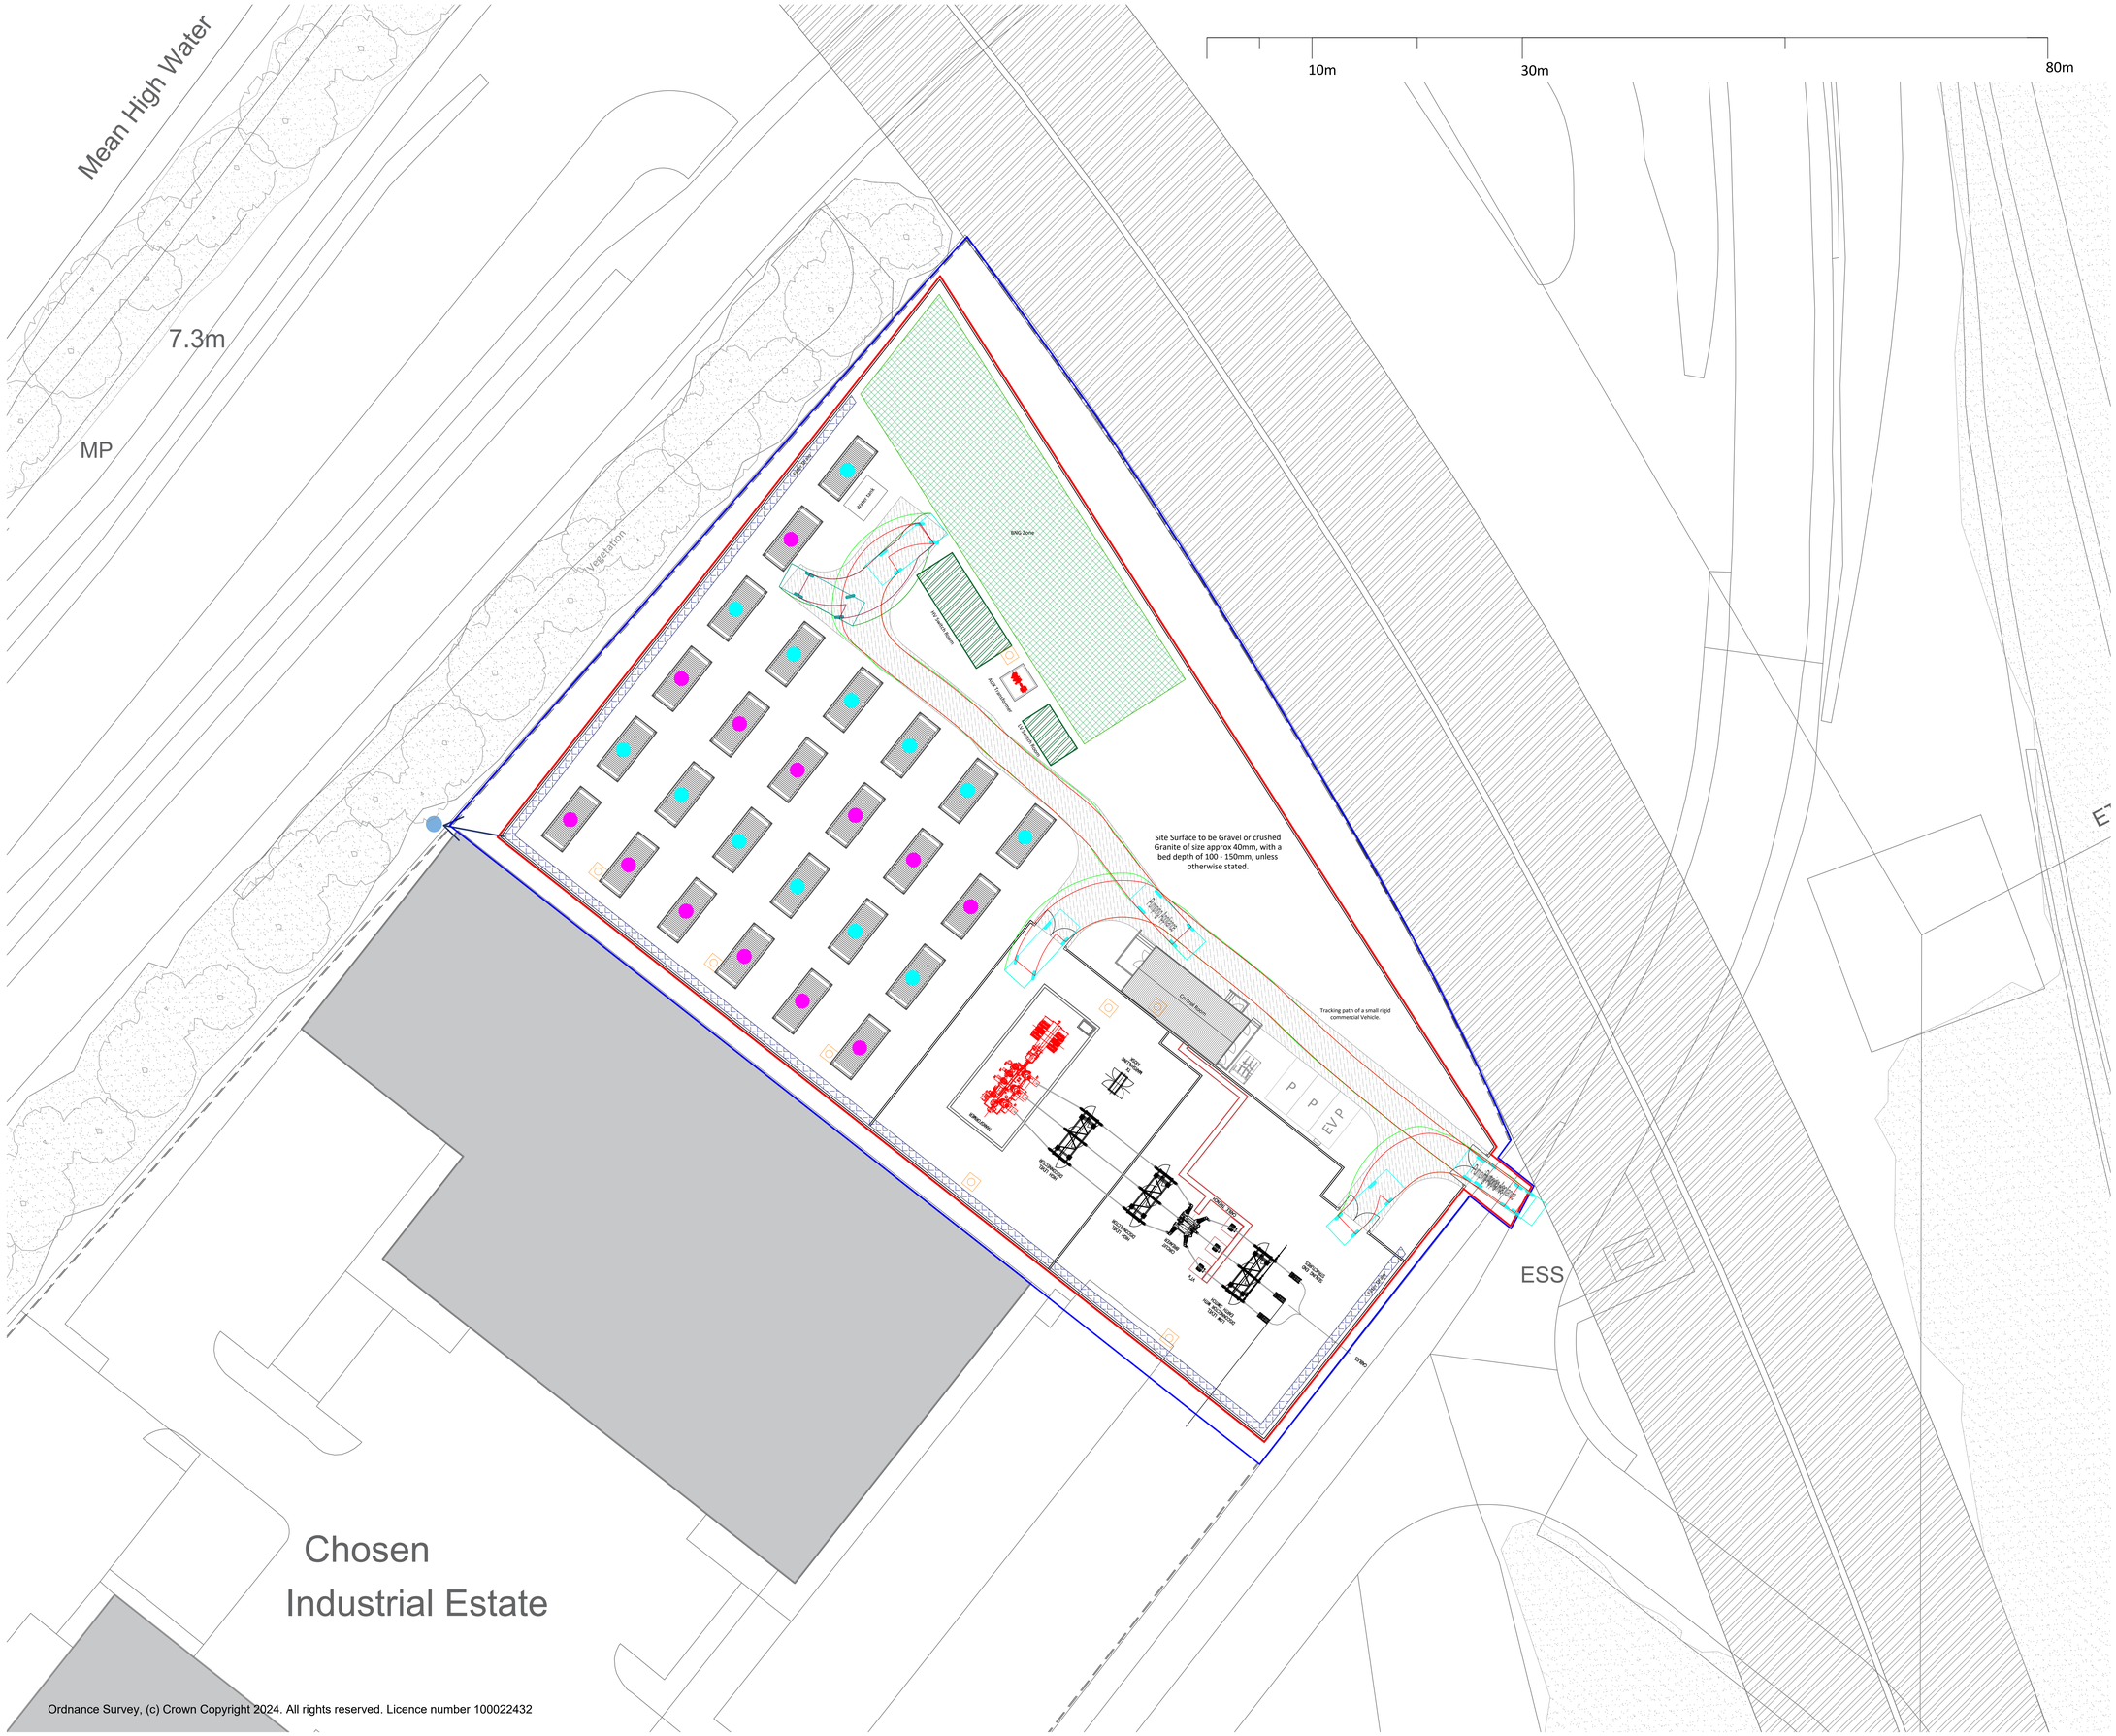


LEGEND:

- 2.4m galvanised steel palisade fence
- Galvanised steel Lamppost / CCTV totem
- Steel Frame Communication Tower
- Transformer in concrete bund
- BNG Zone
- GRP Enclosure
- Gravel Filter Drain
- Battery Location
- MV Skid (Transformer) Location
- Land Ownership Boundary
- Drainage Outfall
- Private Drain
- Adjacent Buildings
- Motorway (M4)
- Existing Timber Fence
- Asphault Internal Access Road
- P Asphault Parking Space

N

aldustria
ENERGY STORAGE

PROJECT TITLE:

Aldustria Baglan Site - SA11 2HZ
30.6MW / 65.207MWh BESS Project
With 132kV Grid Connection

| REV | DATE | COMMENTS | AUTHOR / CHECKED |
|---|---|---|---|
| P4 | 28.03.25 | Updated Emergency Vehicle Tracking | JK |
| P3 | 17.02.25 | Updated Issue for Planning | JK |
| P2 | 30.01.25 | Updated Issue for Planning | JK / KB |
| P1 | 29.01.25 | Issue for Planning | JK / KB |

PROJECT TITLE
Aldustria Baglan Site

DETAIL
Site Layout Diagram with Vehicle Tracking

DRAWING NUMBER
(PROJECT-ORIGINATOR-ZONE-LEVEL-TYPE-ROLE-NUMBER)
24142BAG - LHC - 00 - 00 - DR - AR - 0104

| STATUS | STATUS DESCRIPTION | |
|---|---|---|
| D0 | FOR PLANNING | |
| REVISION | DATE | SCALE |
| P4 | 19/12/24 | 1:200 @ A0 |

CONTRACTORS MUST CHECK ALL DIMENSIONS ON SITE - ONLY FIGURED DIMENSIONS ARE TO BE WORKED FROM - DISCREPANCIES MUST BE REPORTED TO THE ARCHITECT BEFORE PROCEEDING
© THIS DRAWING IS COPYRIGHT

LHC PROJECT NUMBER
24142BAG

lhc design
EXETER 01392 444334
PLYMOUTH 01752 669368
LISKEARD 01579 212102
lhc.net