
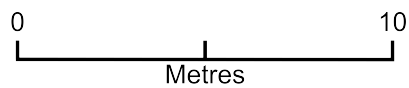


new front wall

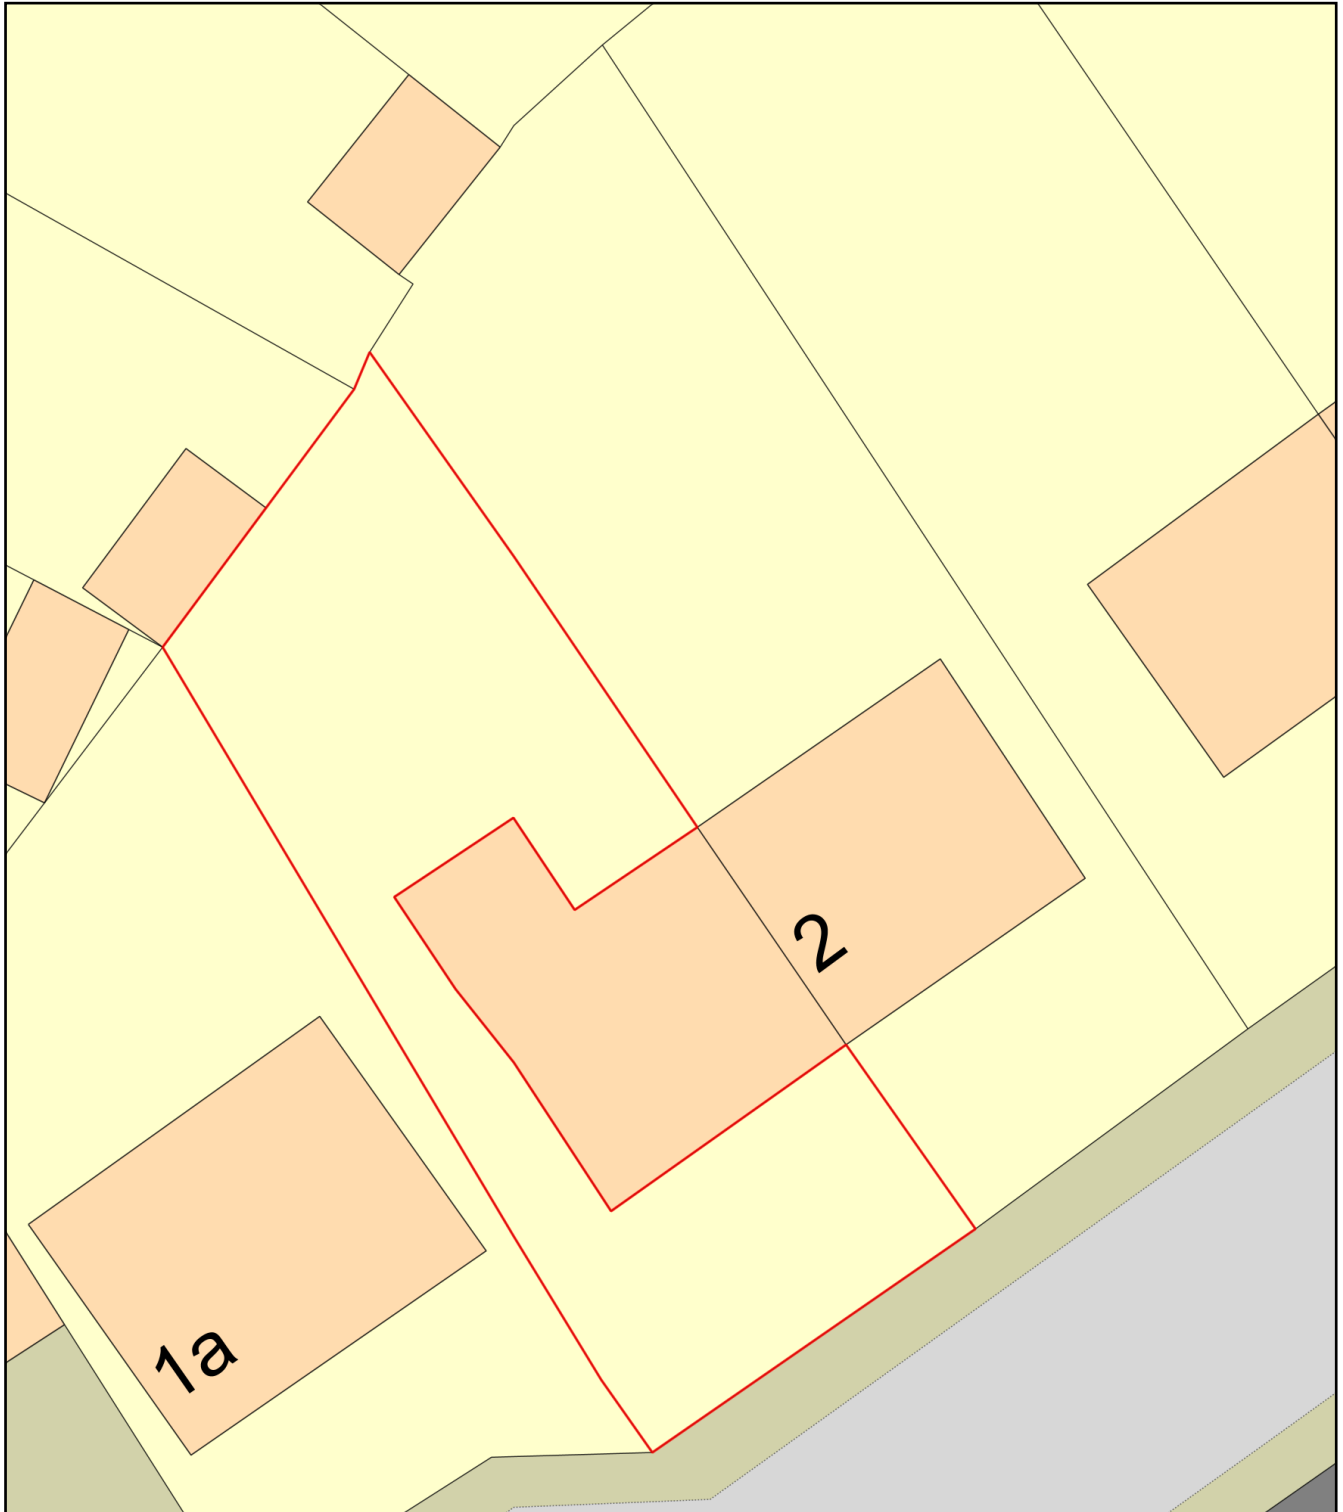

Plan Produced for: mrs donna jones

Date Produced: 14 Apr 2025

Plan Reference Number: TQRQM25104101847344

Scale: 1:200 @ A4