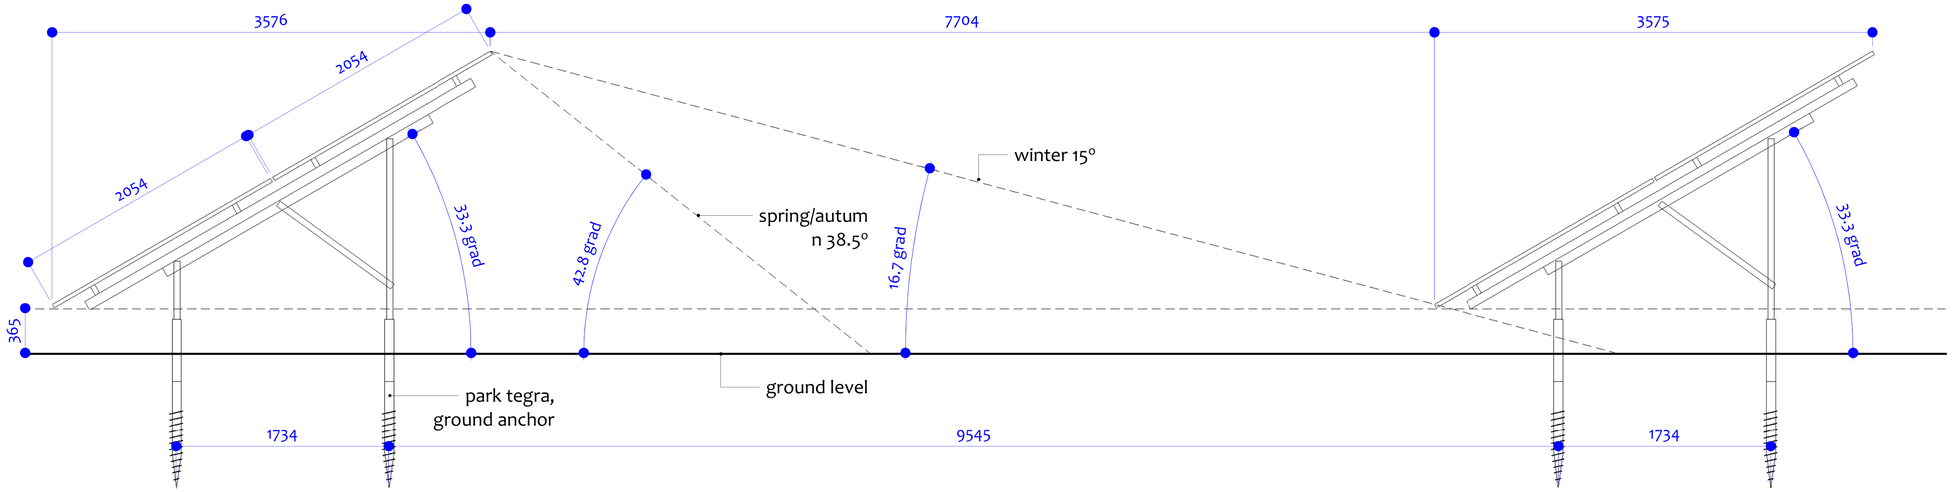

01 ARRAY SPACING (MINIMUM ARRAY TO AVOID SHADING)

1 : 25

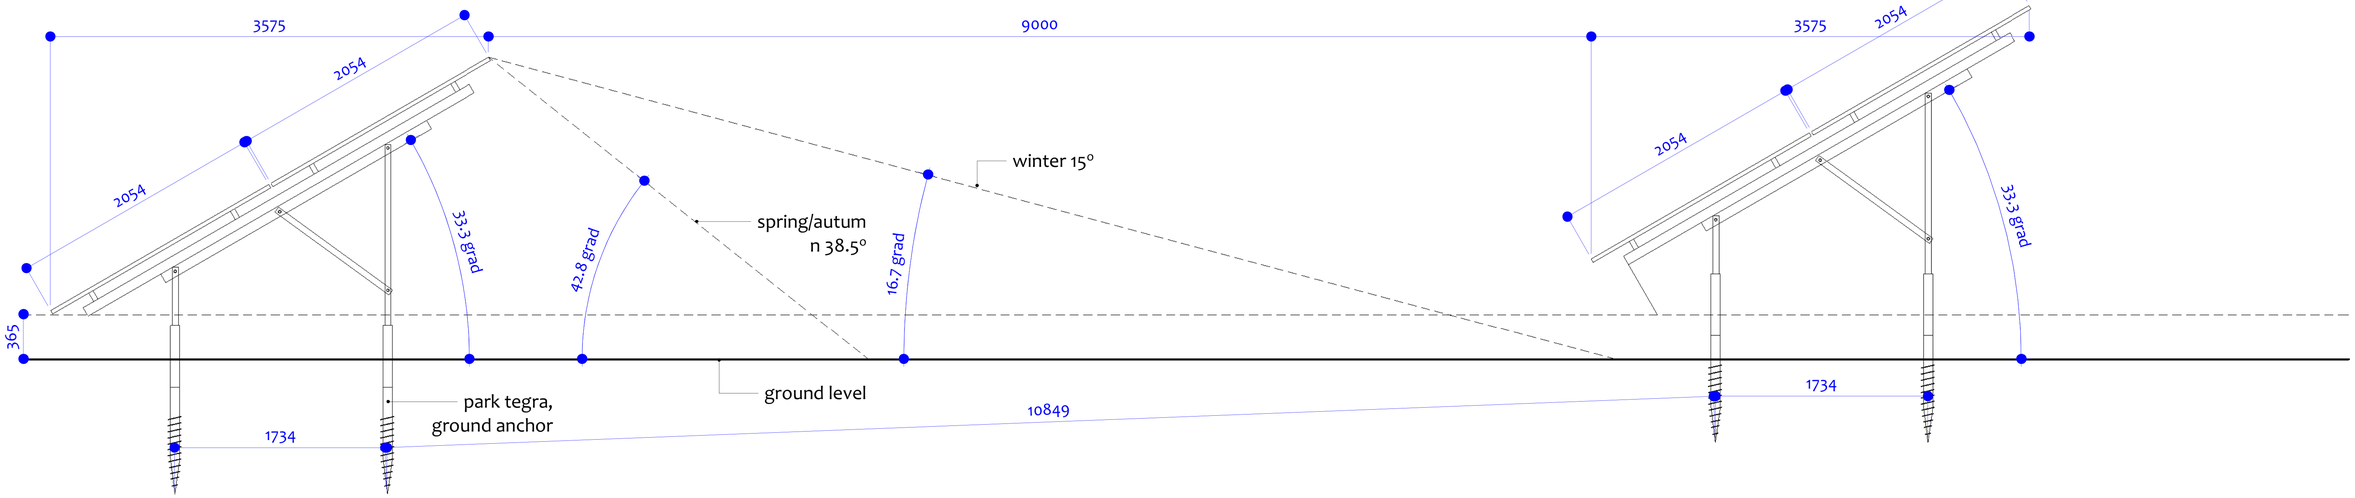

02 ARRAY SPACING (PROPOSED SITE ARRAY)

1 : 25

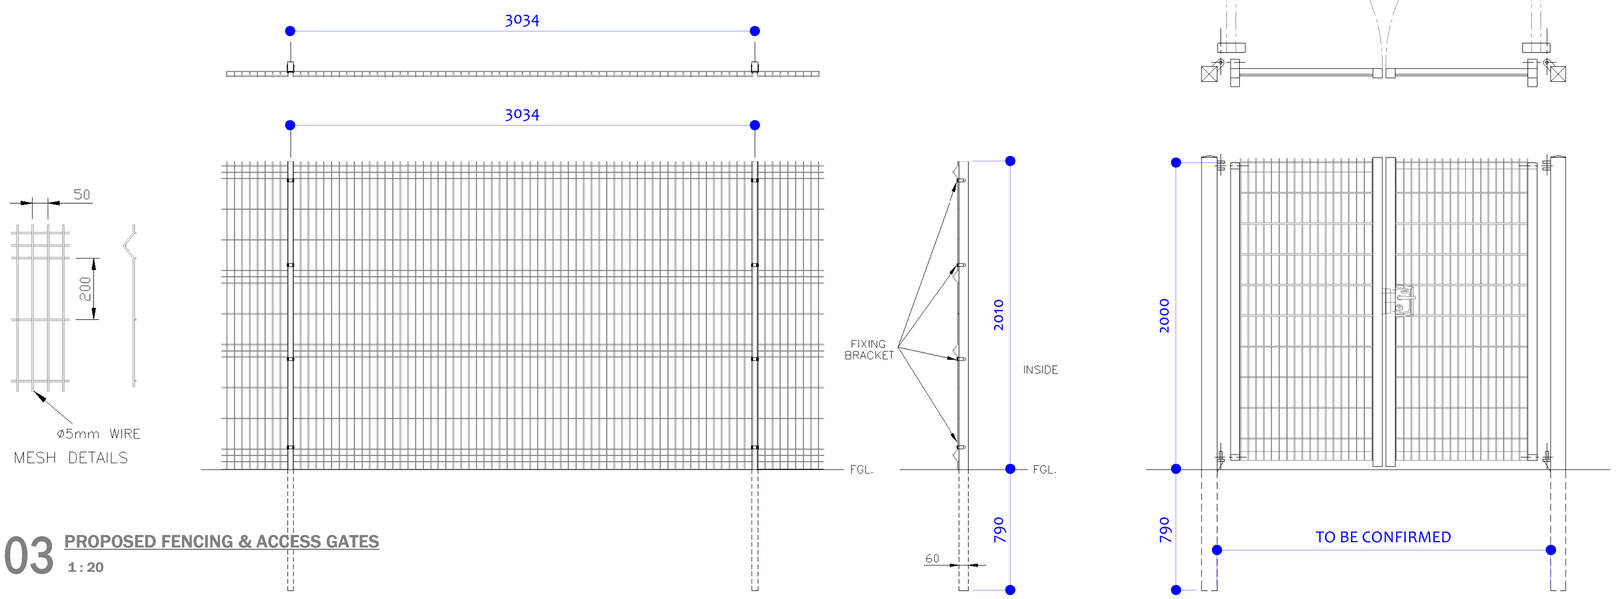

03 PROPOSED FENCING & ACCESS GATES

1 : 20

Revisions

A	16.02.23	Redline boundary amended
B	04.04.25	Minor amendments

Notes

Do not scale from this drawing. Use figured dimensions only, which are displayed in millimeters unless stated otherwise. The contractor is requested to check all dimensions before work is put in hand. Any discrepancies within the drawing should be reported prior to commencement of works.

Copyright of this drawing belongs solely to CMKA Ltd. This drawing must only be used for the purpose for which it is supplied and its contents must not be reproduced for any purpose without written permission.

CHAMBERLAIN MOSS KING architecture

97a Glebe Street | Penarth
Vale of Glamorgan | CF64 1EE

T. 02920 306400
www.chamberlainmossking.co.uk

Project	GELLI BWCH, LLANDARCY, NEATH
Project number	N395
Client	MR & MRS HALE
Title	PROPOSED PV ARRAY AND SITE ENCLOSURE DETAILS
Drawing number	A09
Scale	As indicated at A1
Revision	B
Status	INFORMATION
Drawn	PC
Date	27.01.23