
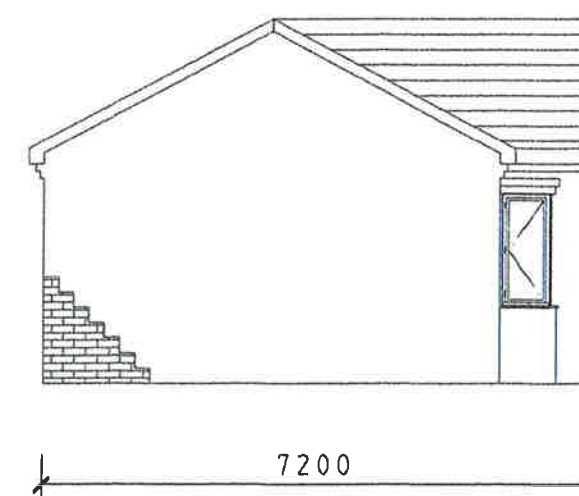
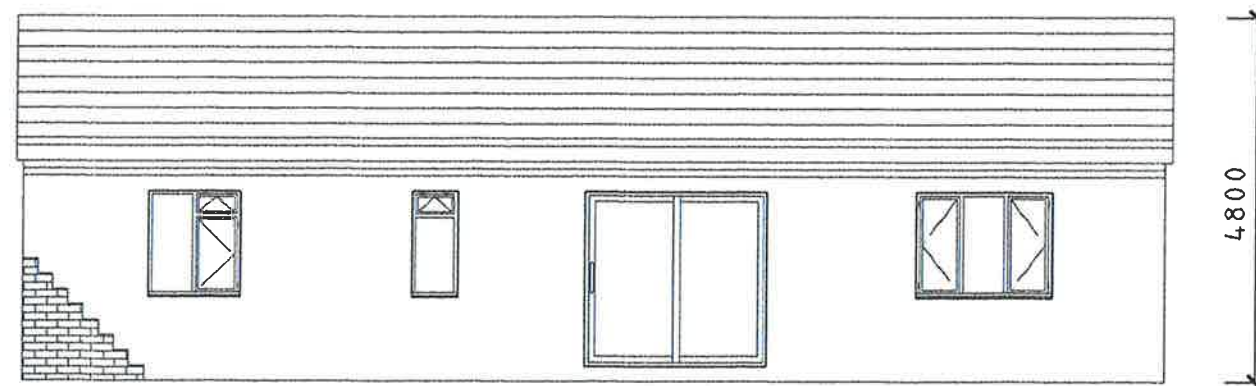


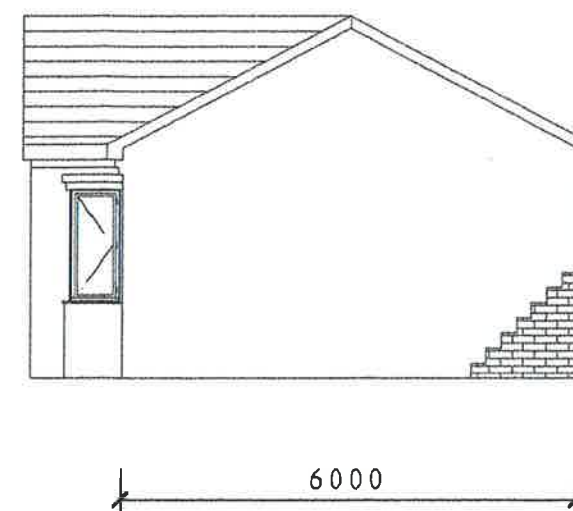

NOTES:

Date	Revisions

©copyright

Philip Brown
ASSOCIATES LTD

CHARTERED TOWN PLANNERS
& DEVELOPMENT CONSULTANTS

74 Park Road, Rugby, Warwickshire CV21 2QX
Tel: 01788 570574
Email: philipbrownassociates@talktalk.net

Client

Job Title

Proposed Amenity Building

Drawing Title

Proposed Elevations

Scale 1:100 Sheet A3

Date Drawn by Samuel Brown

