


# Superseded

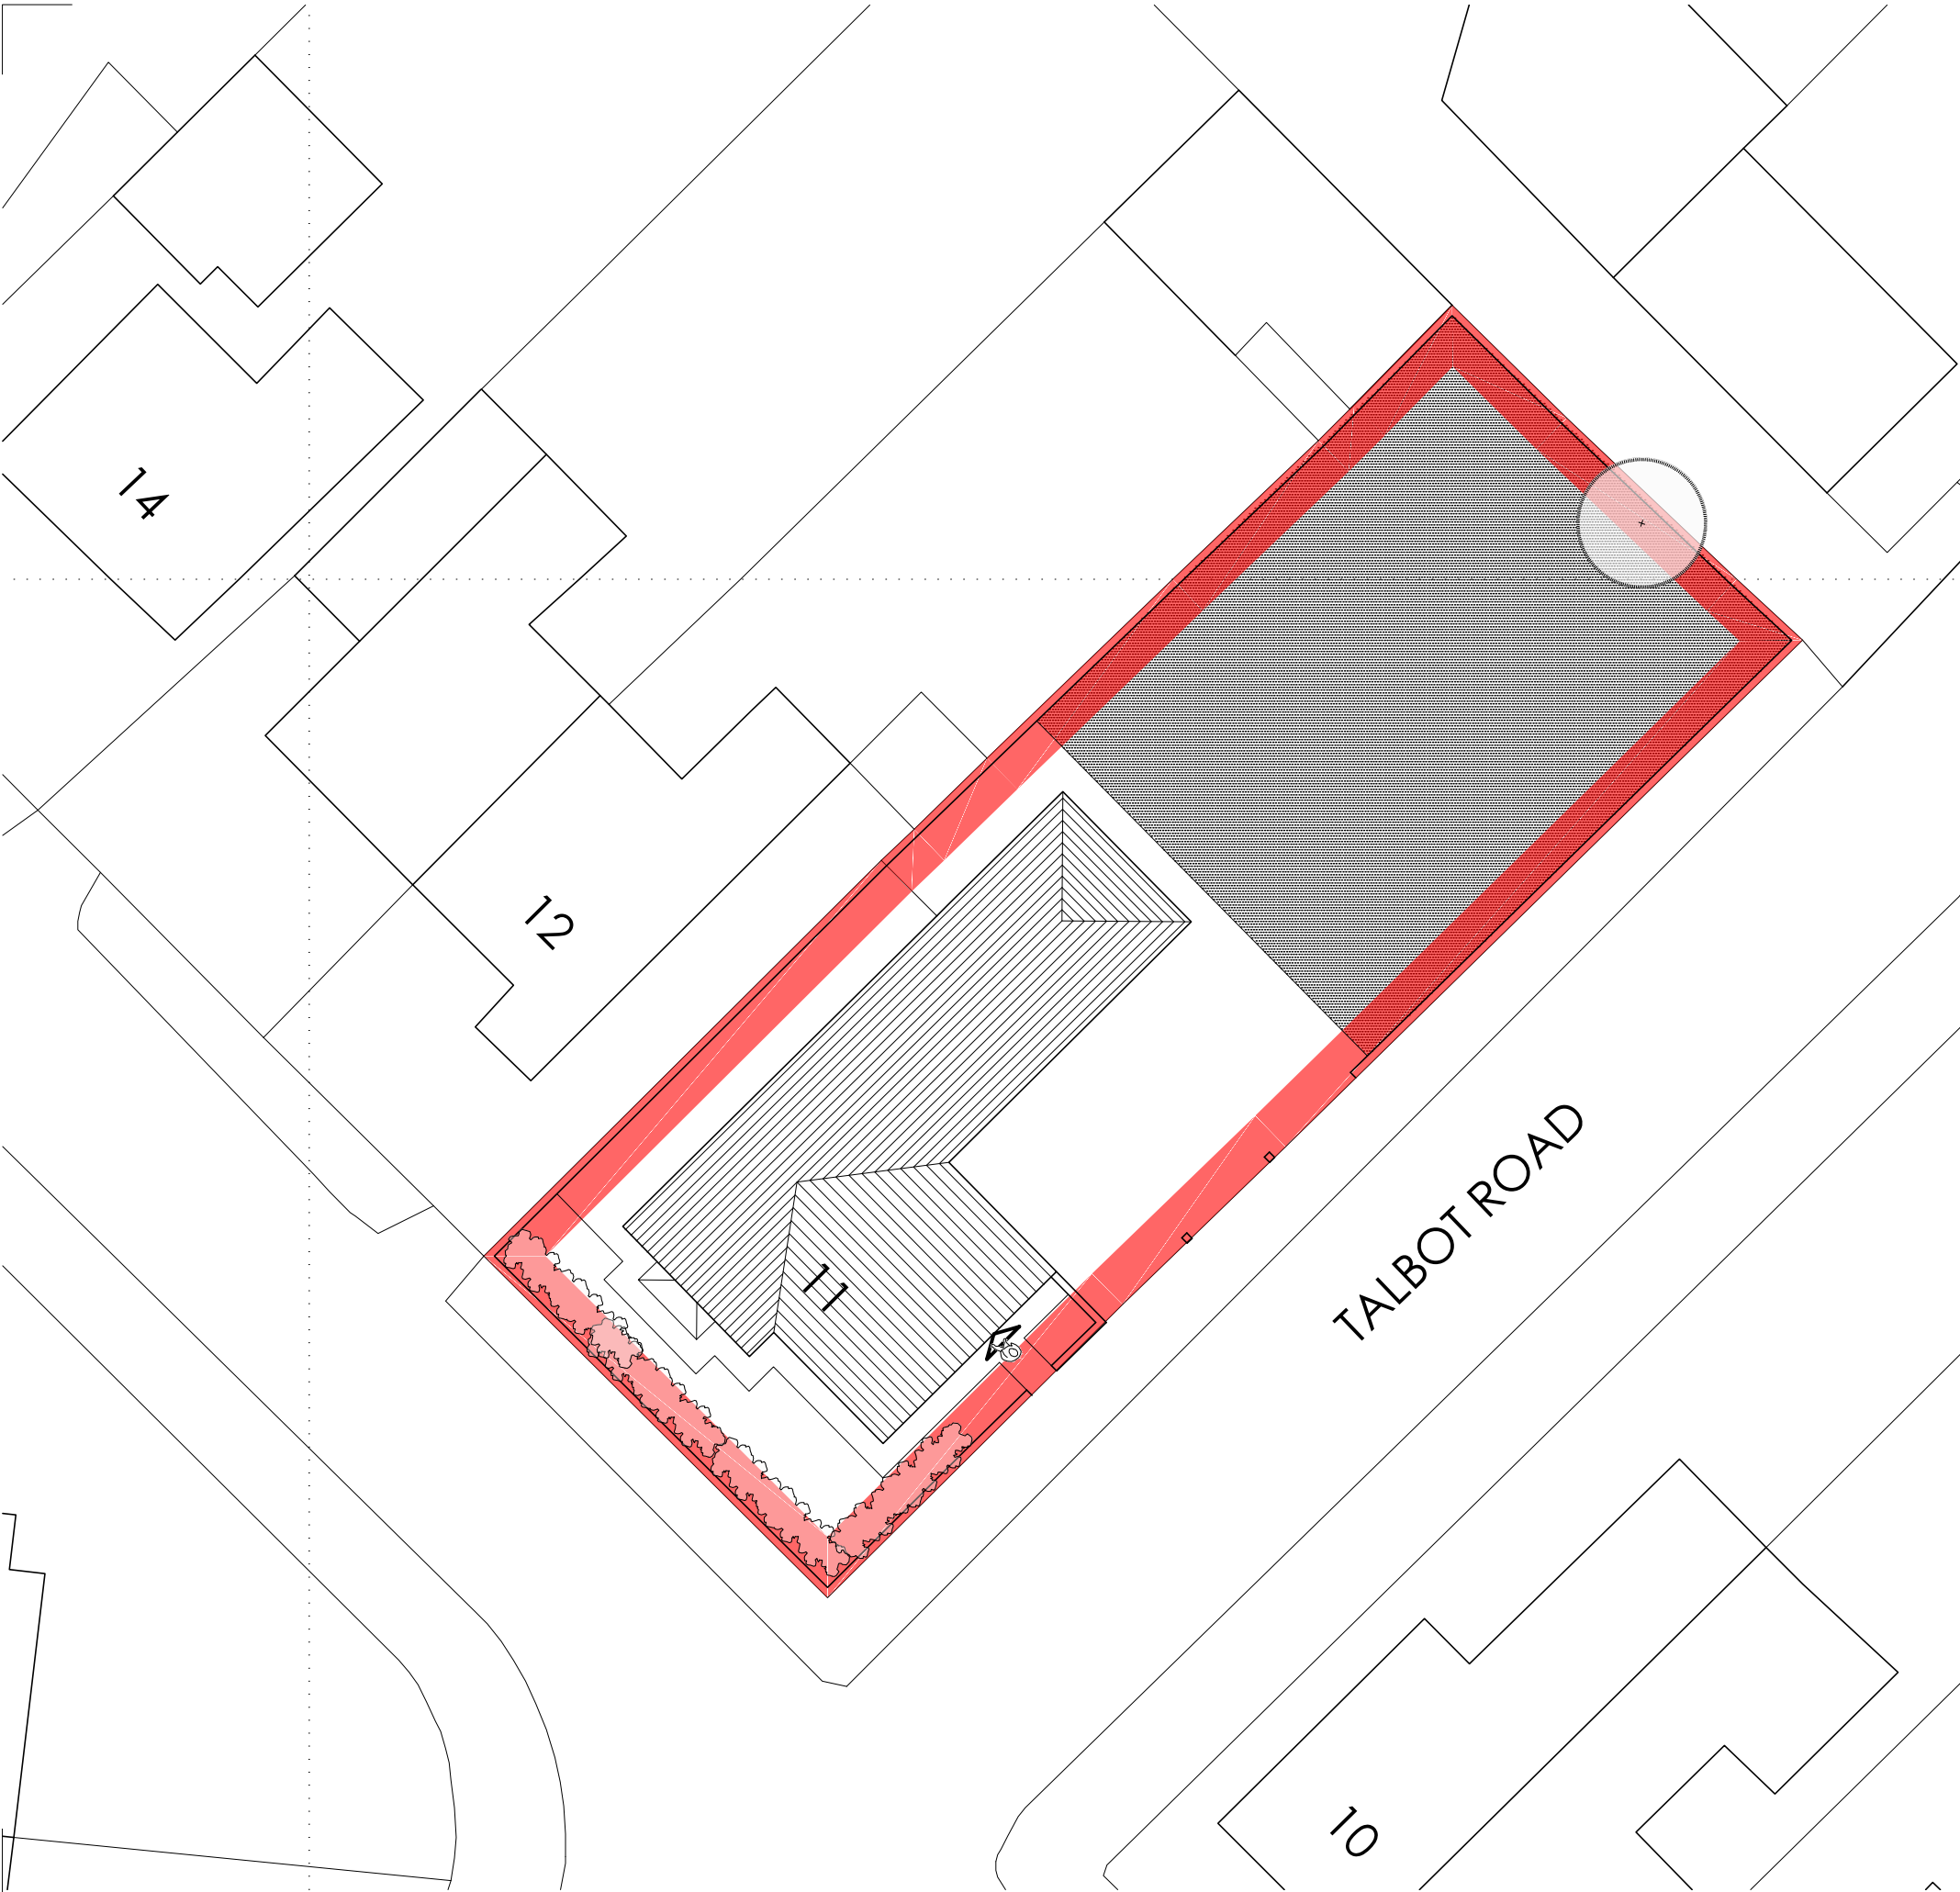


Date  
20/03/25

Drawn  
\*\*\*

Check  
\*\*\*

Description  
\*\*\*\*\*

Rev.  
\*

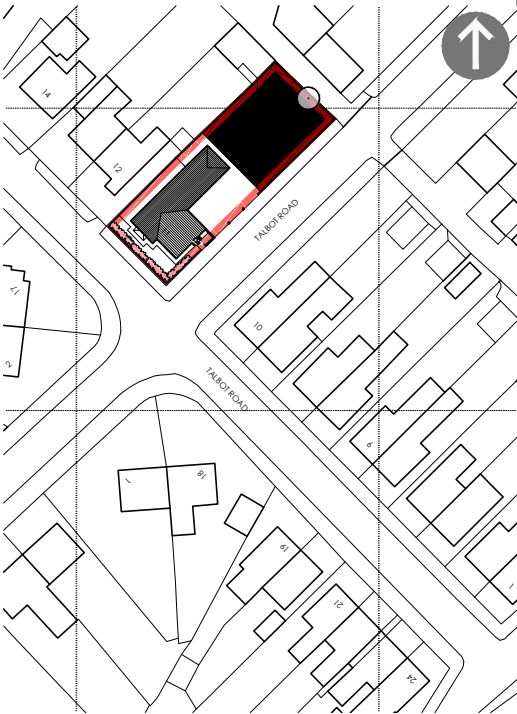

LOCATION PLAN  
1:1250

|   |              |                                                             |
|---|--------------|-------------------------------------------------------------|
| 11 Talbot Road,<br>Skewen<br>Change of use   |              | Job No.<br>25_035<br>Dwg No.<br>AL(00)03                    |
| Title<br>Existing block plan   |              |                                                             |
| Date<br>20.03.25   | Drawn<br>*** | Scale<br>1:250/1250 @ A3                                    |
|  <b>Architects</b> · <b>Town planners</b><br><b>Environmental &amp; Urban design</b> |              |                                                             |
| <small>Unit 1A, Compass Business Park,<br/>Pacific Road, Cardiff. CF24 6HL</small>                                                                                        |              | <small>www.cjarchitects.co.uk<br/>tel: 029 20452100</small> |