


Superseded

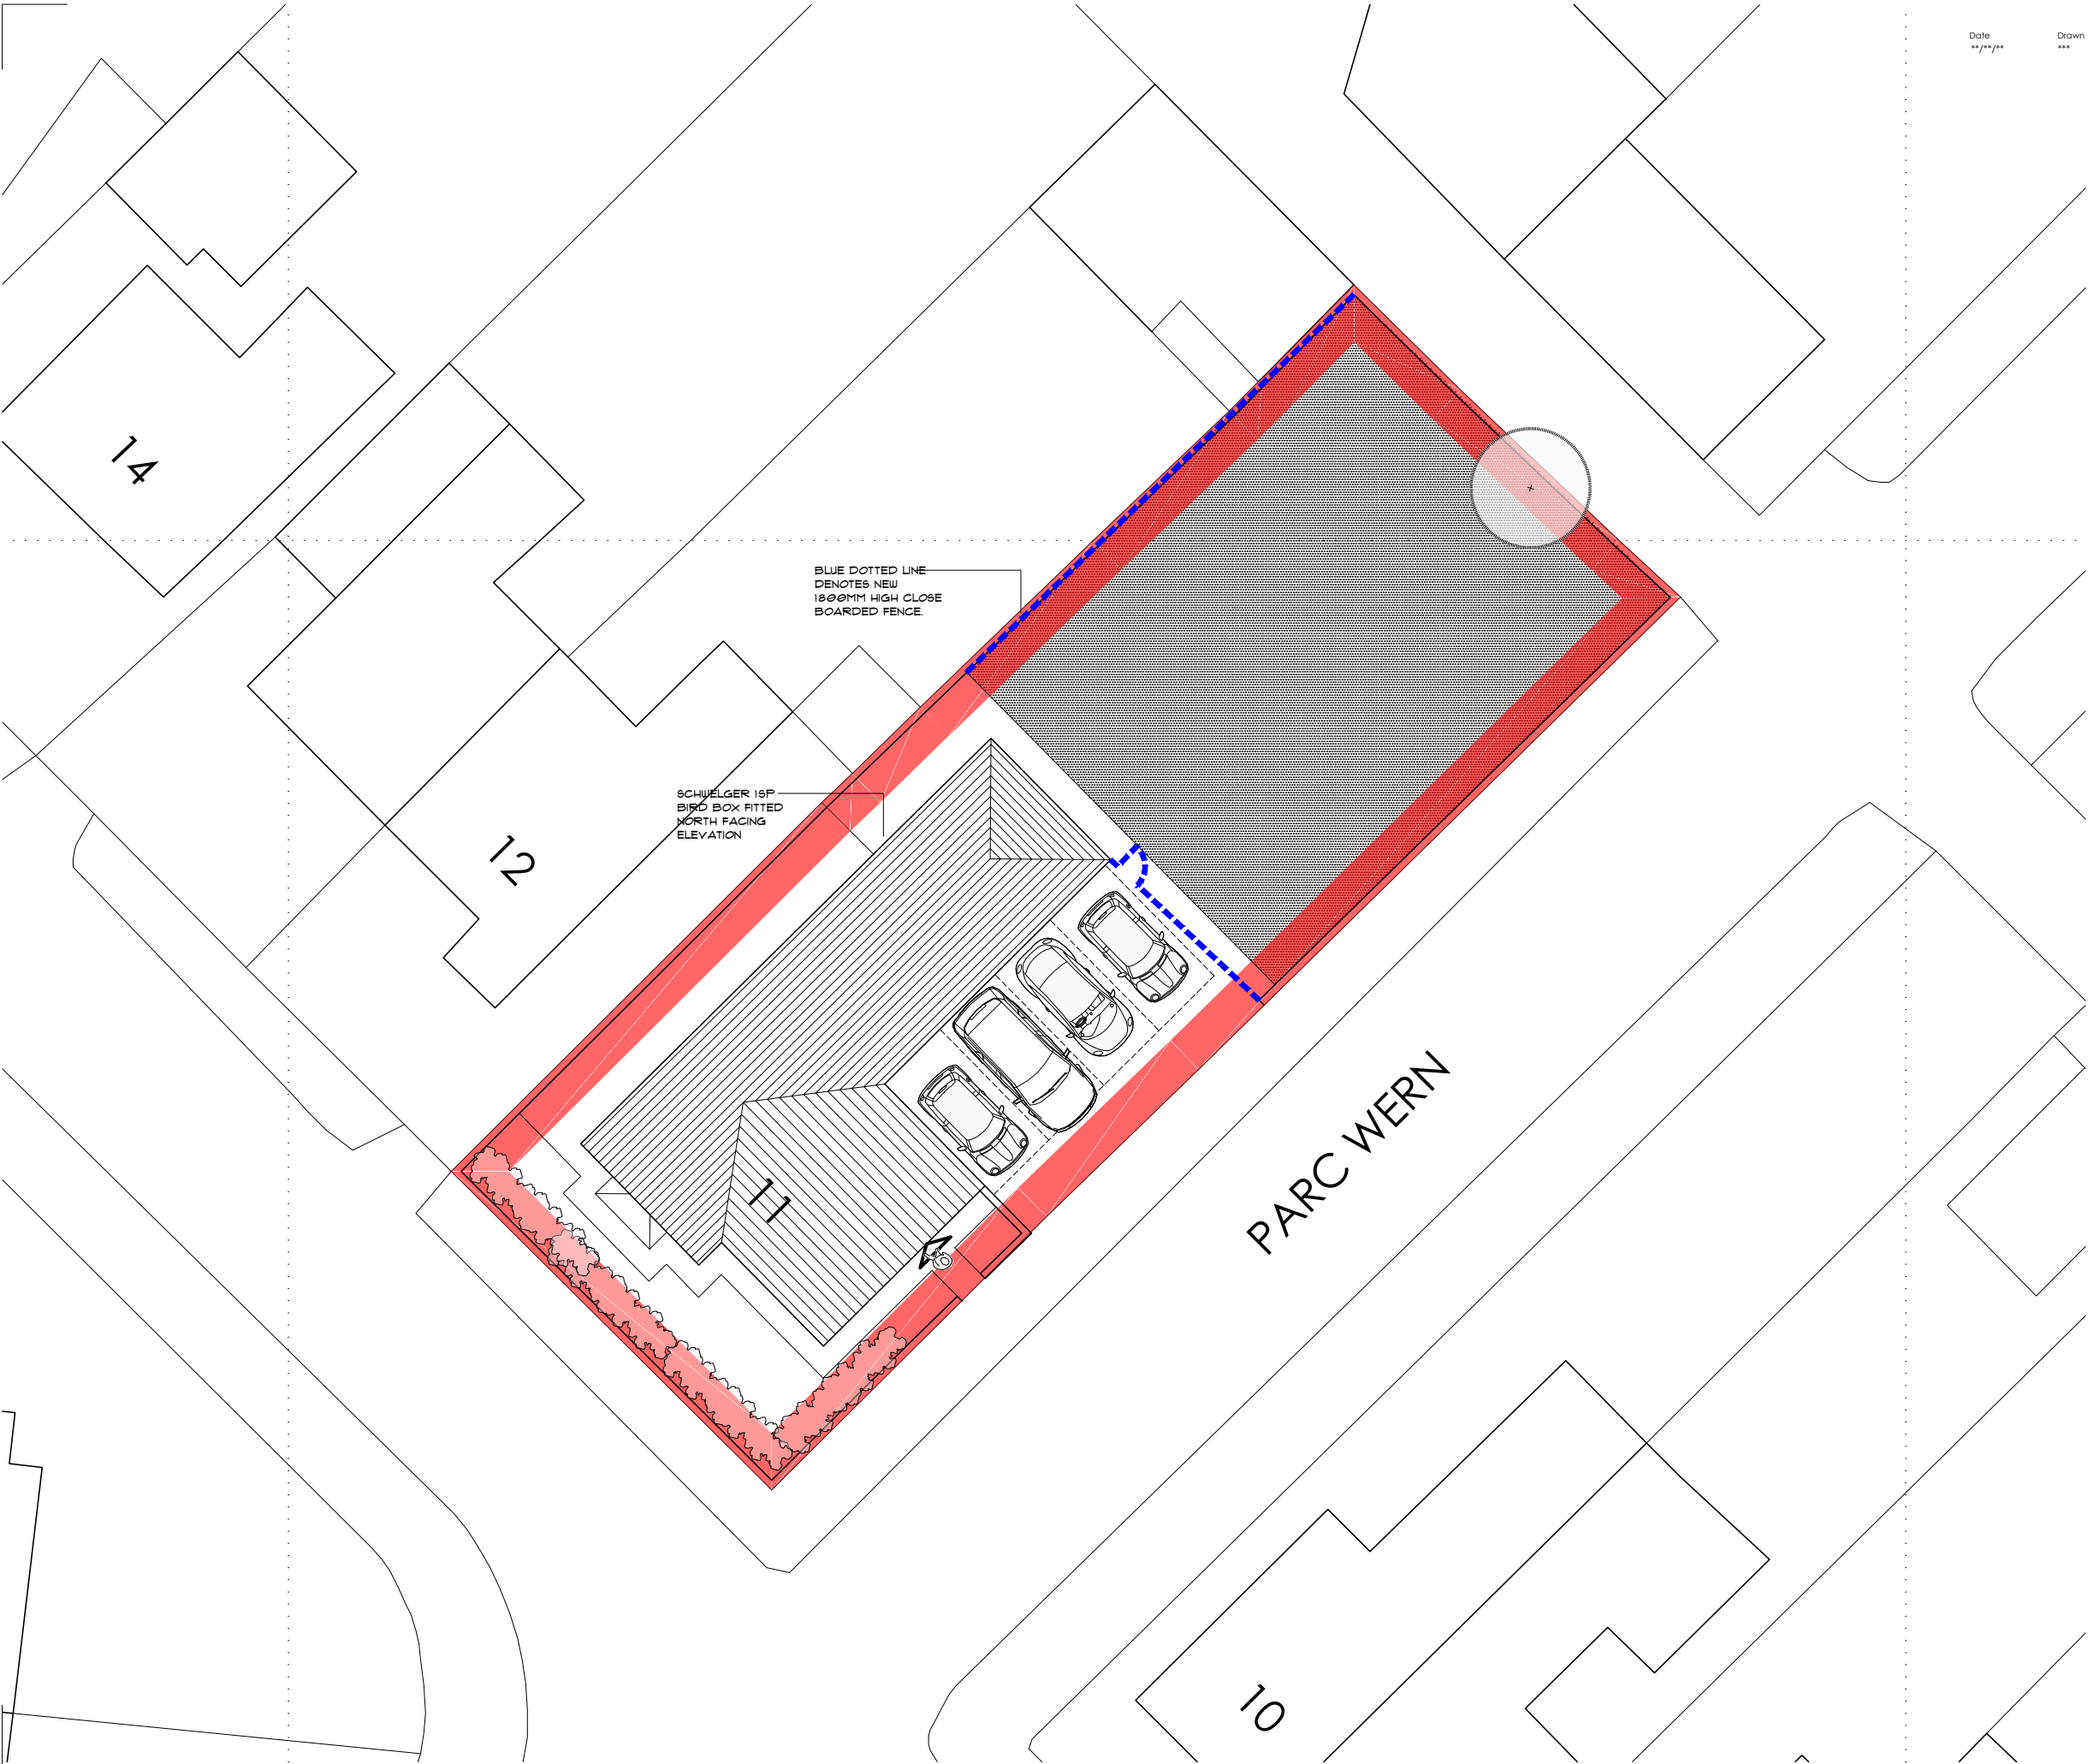


Date
20/03/25

Drawn

Check

Description

Rev.
*

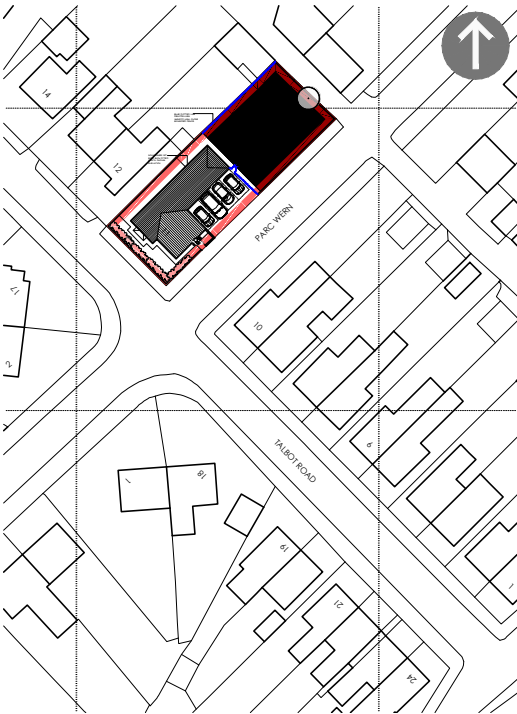

LOCATION PLAN
1:1250

11 Talbot Road, Skewen Change of use		Job No. 25_035 Dwg No. AL(00)04
Title Proposed block plan		
Date 20.03.25	Drawn ***	Scale 1:250/1250 @ A3
 CJ Architects · Town planners Environmental & Urban design		
Unit 1A, Compass Business Park, Pacific Road, Cardiff. CF24 6HL. www.cjarchitects.co.uk tel: 029 20452100		