
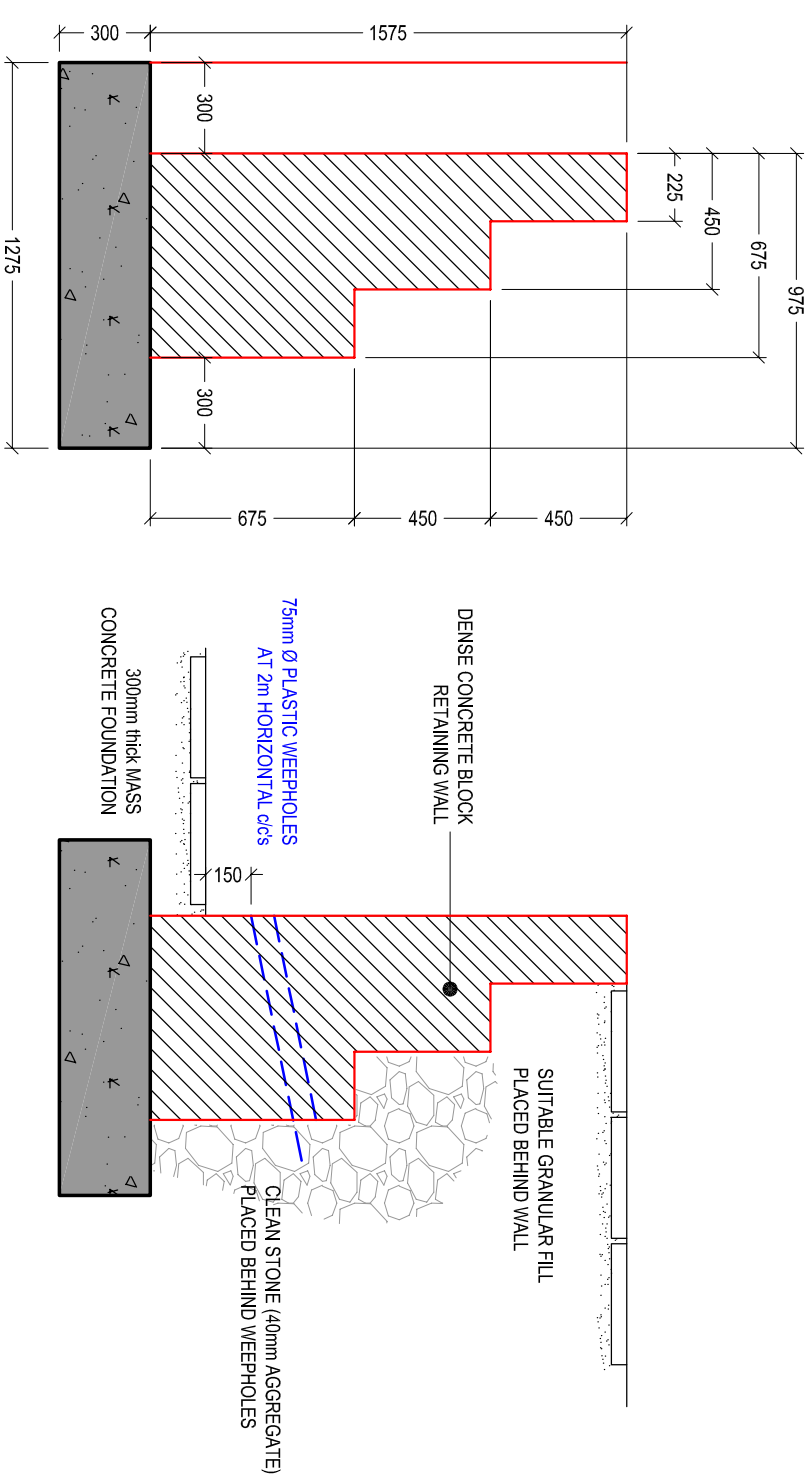
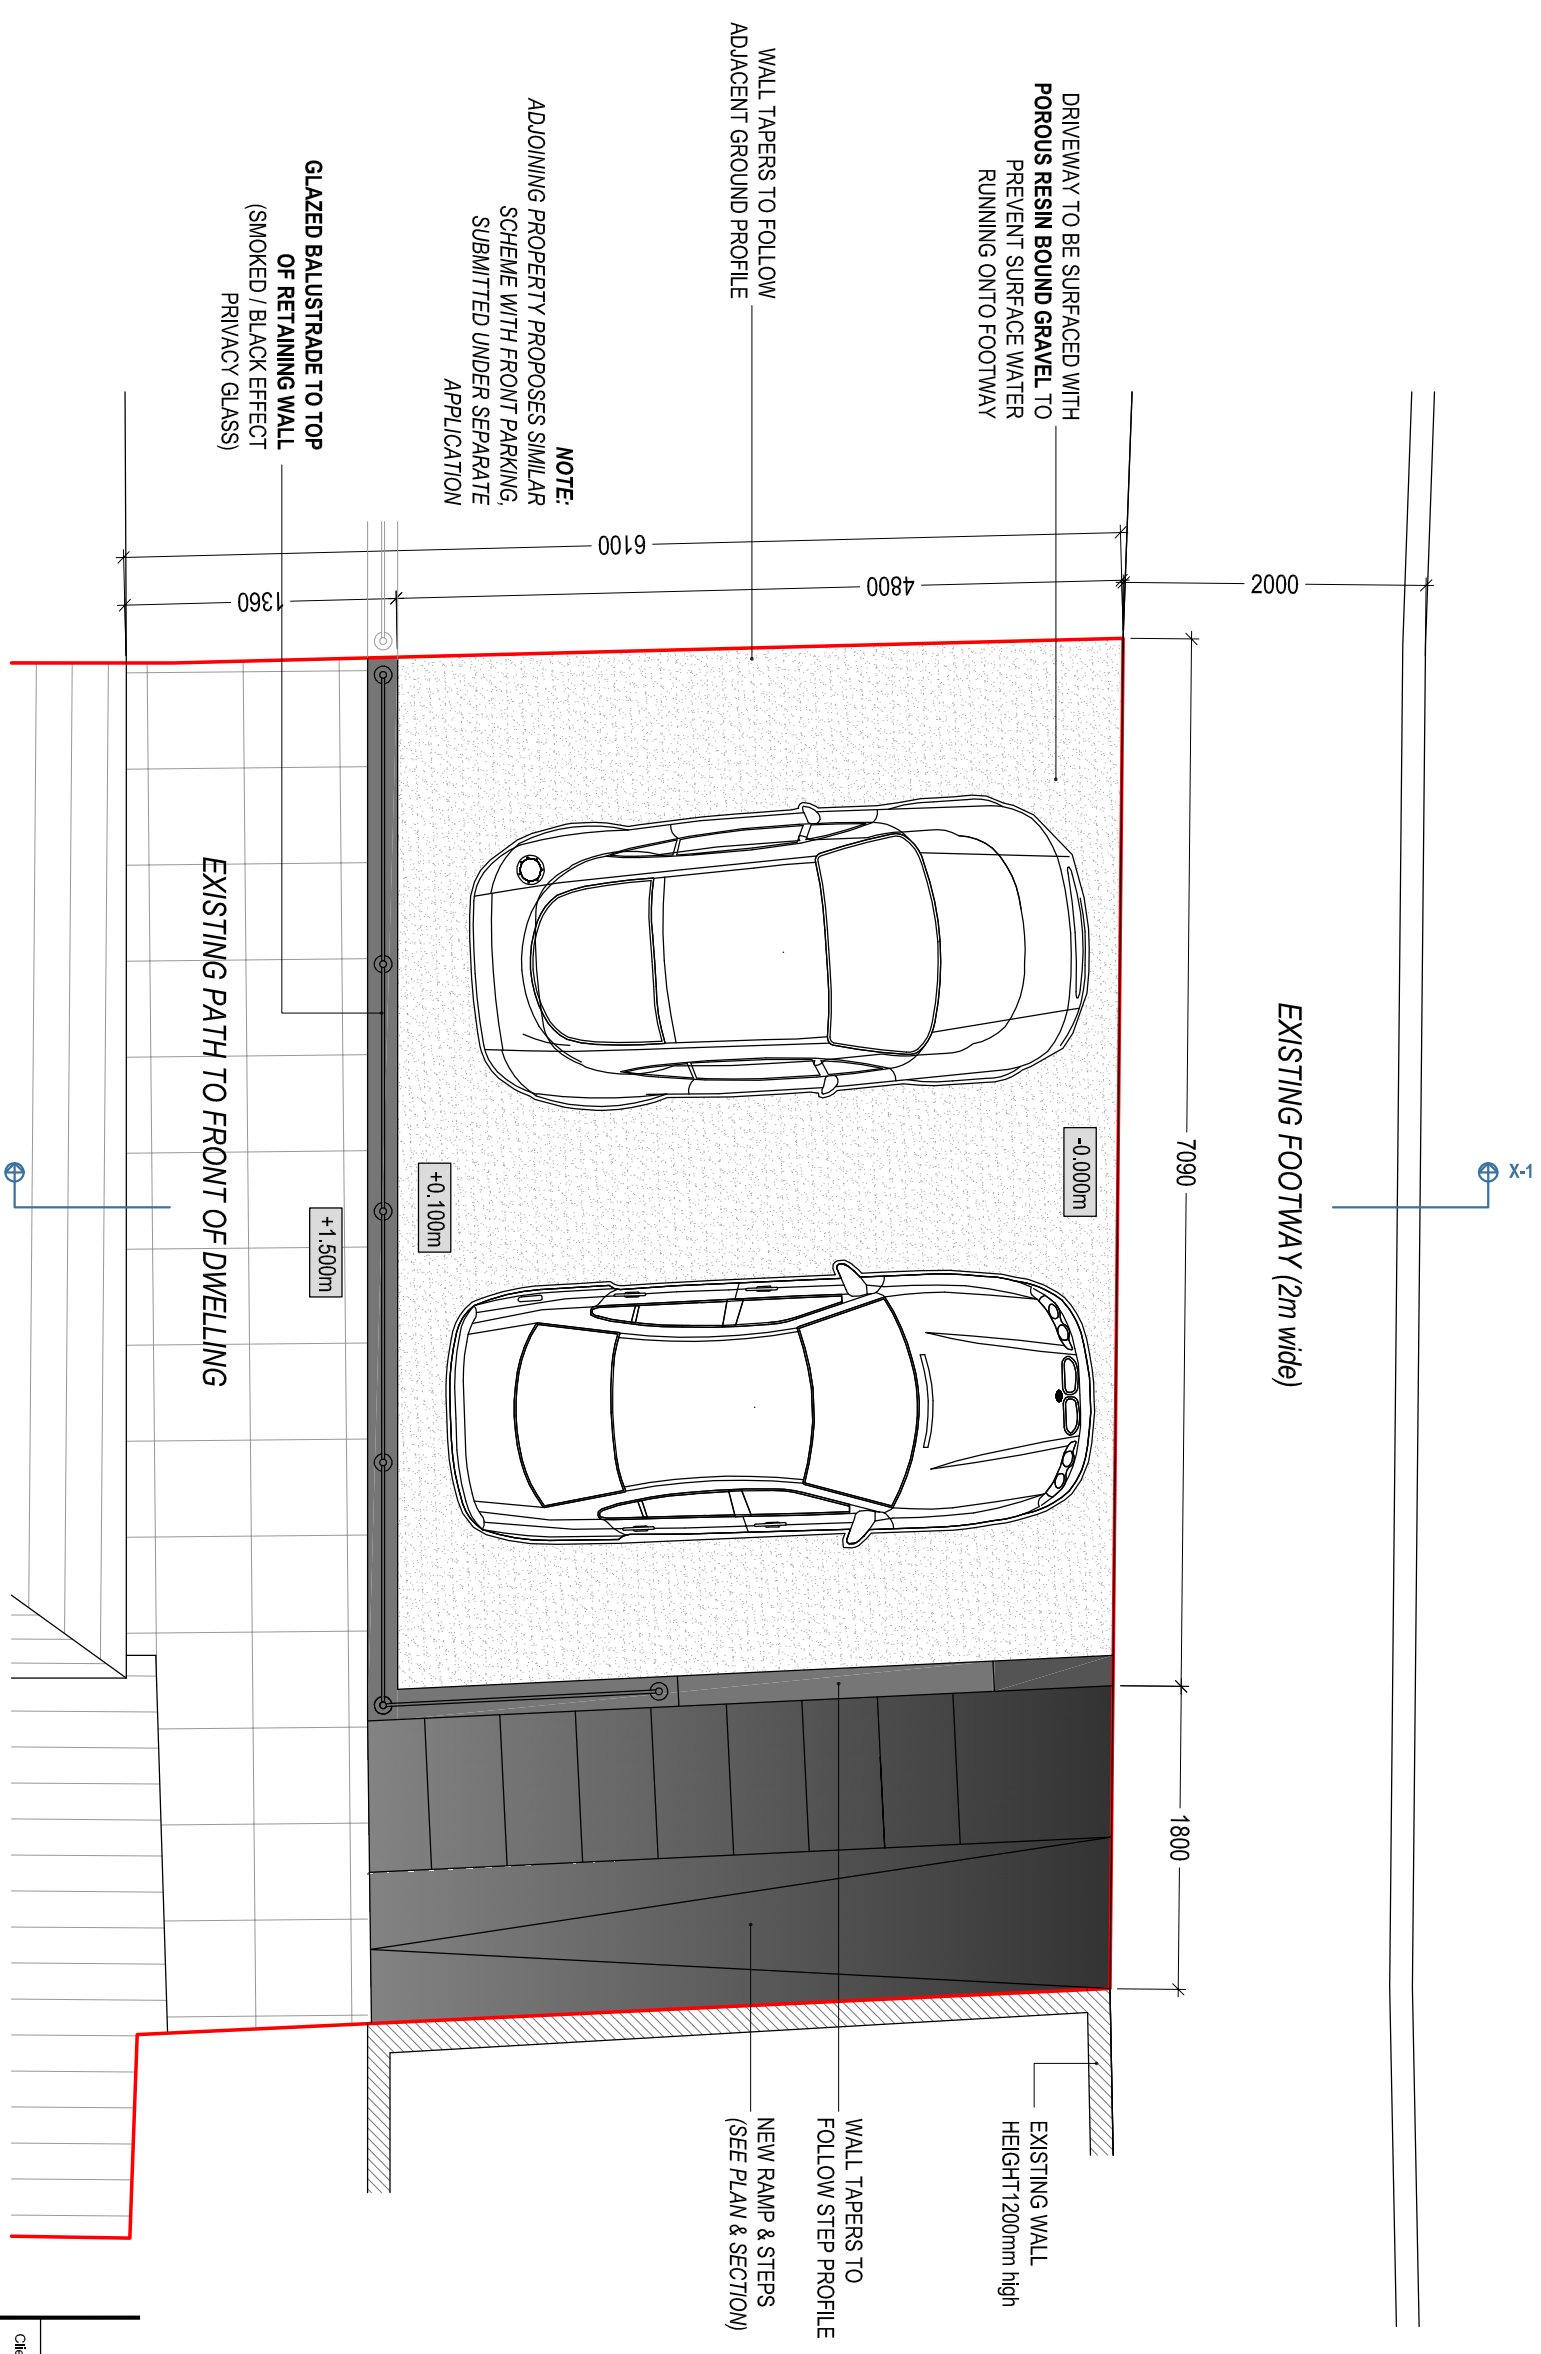
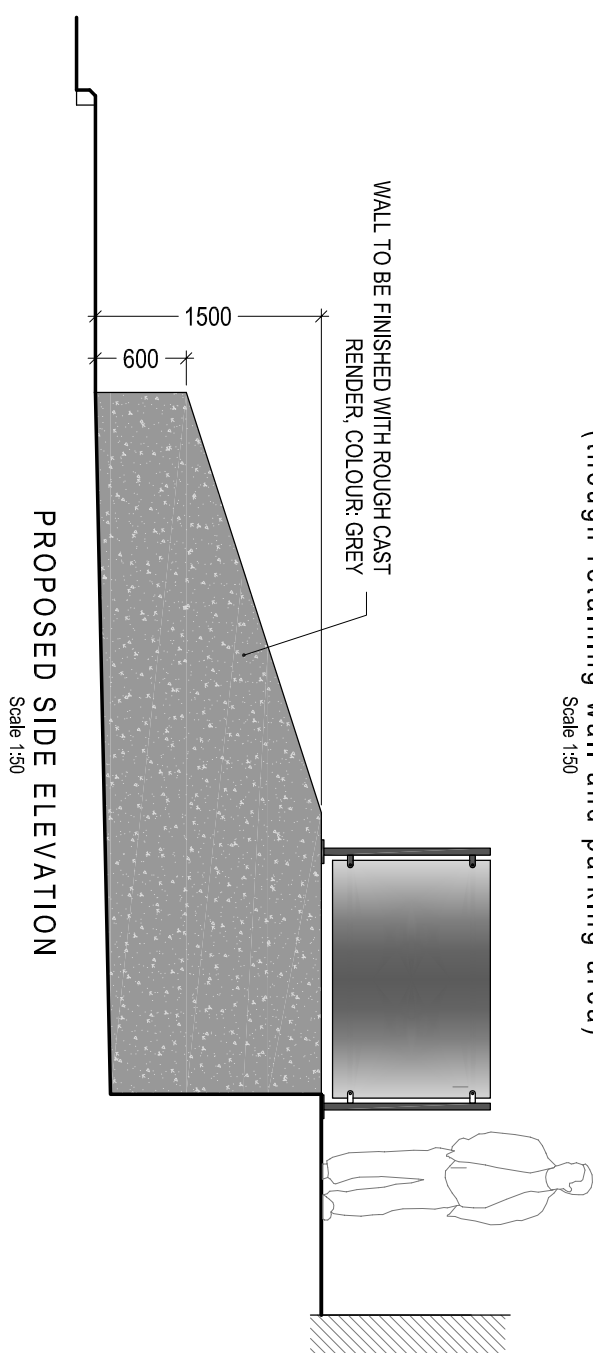
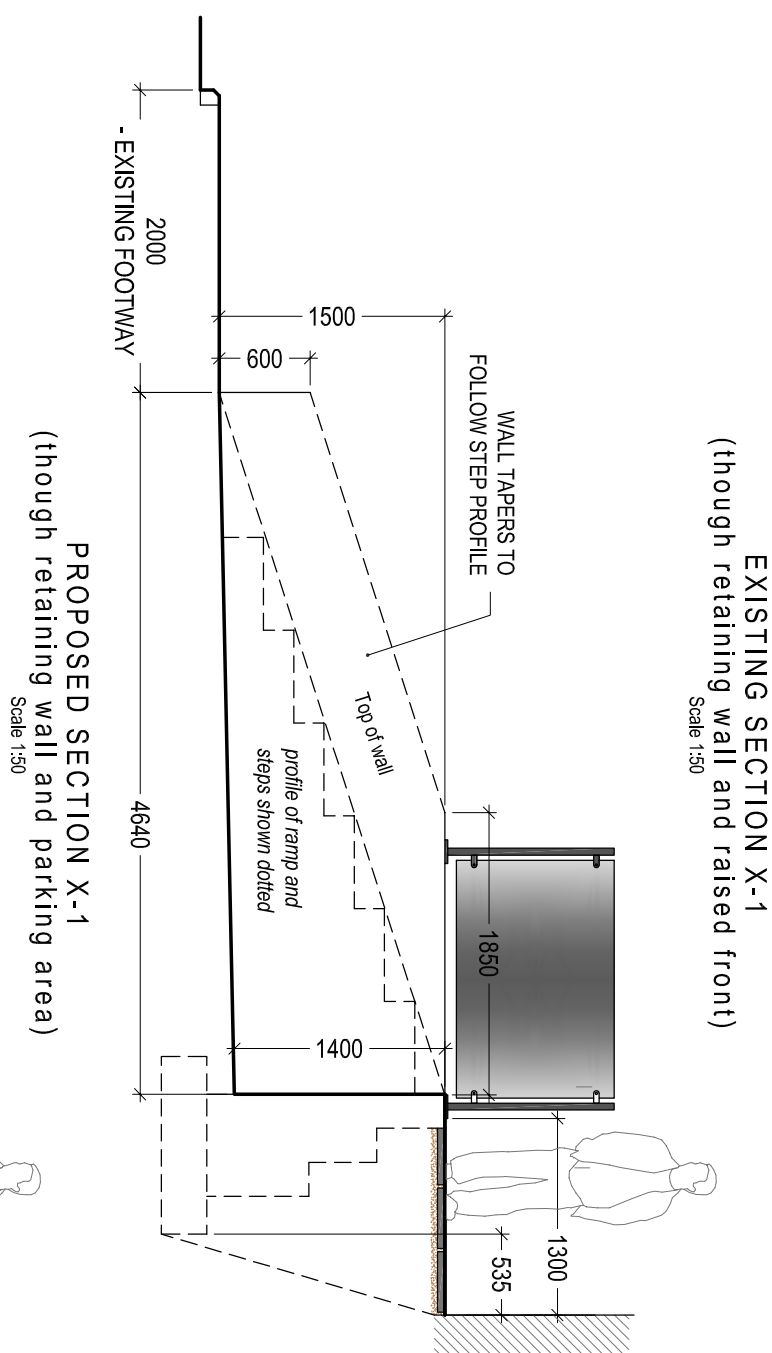


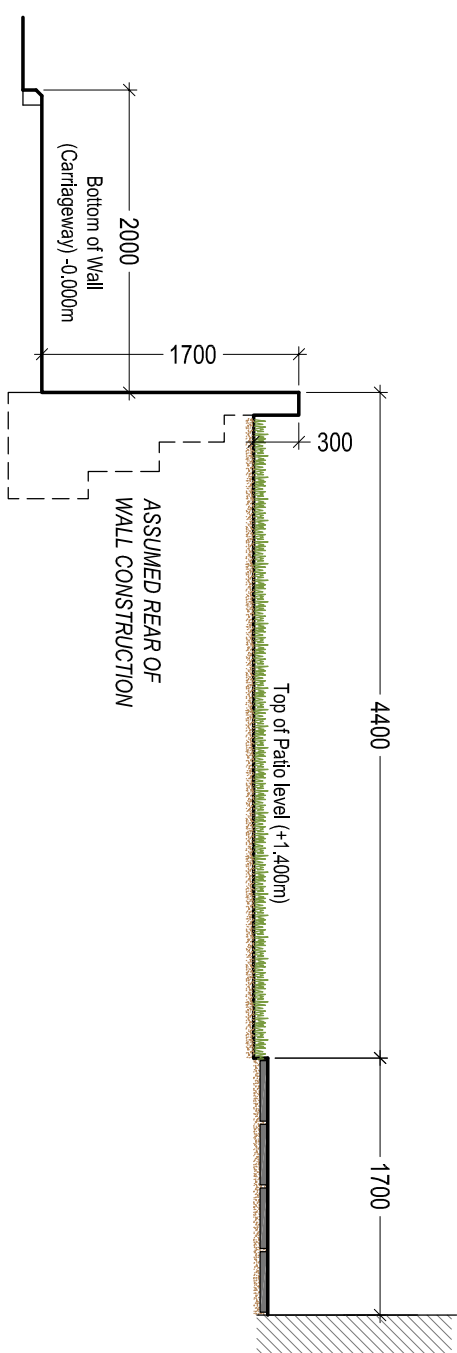

Client:	Mr. Paul Thomas 19 Cook Rees Avenue Neath SA11 1UR
Project Title:	PROPOSED SINGLE STOREY SIDE EXTENSION & PROVISION OF OFF-STREET PARKING AREA
General Notes:	1. Drawings are to be read in conjunction with the Project Description only. 2. All work shall be in accordance with the Building Regulations. 3. All work shall be in accordance with the relevant standards.
Drawing Issue:	
Drawing Title:	PROPOSED DRIVEWAY / PARKING DETAILS
Drawing No:	CPD-005
Revision:	A
Date:	10-10-2024
Revised:	24-04-2025
Scale(s):	1:50 / 1:25
Page Size:	A2