


PROPOSED PLAN

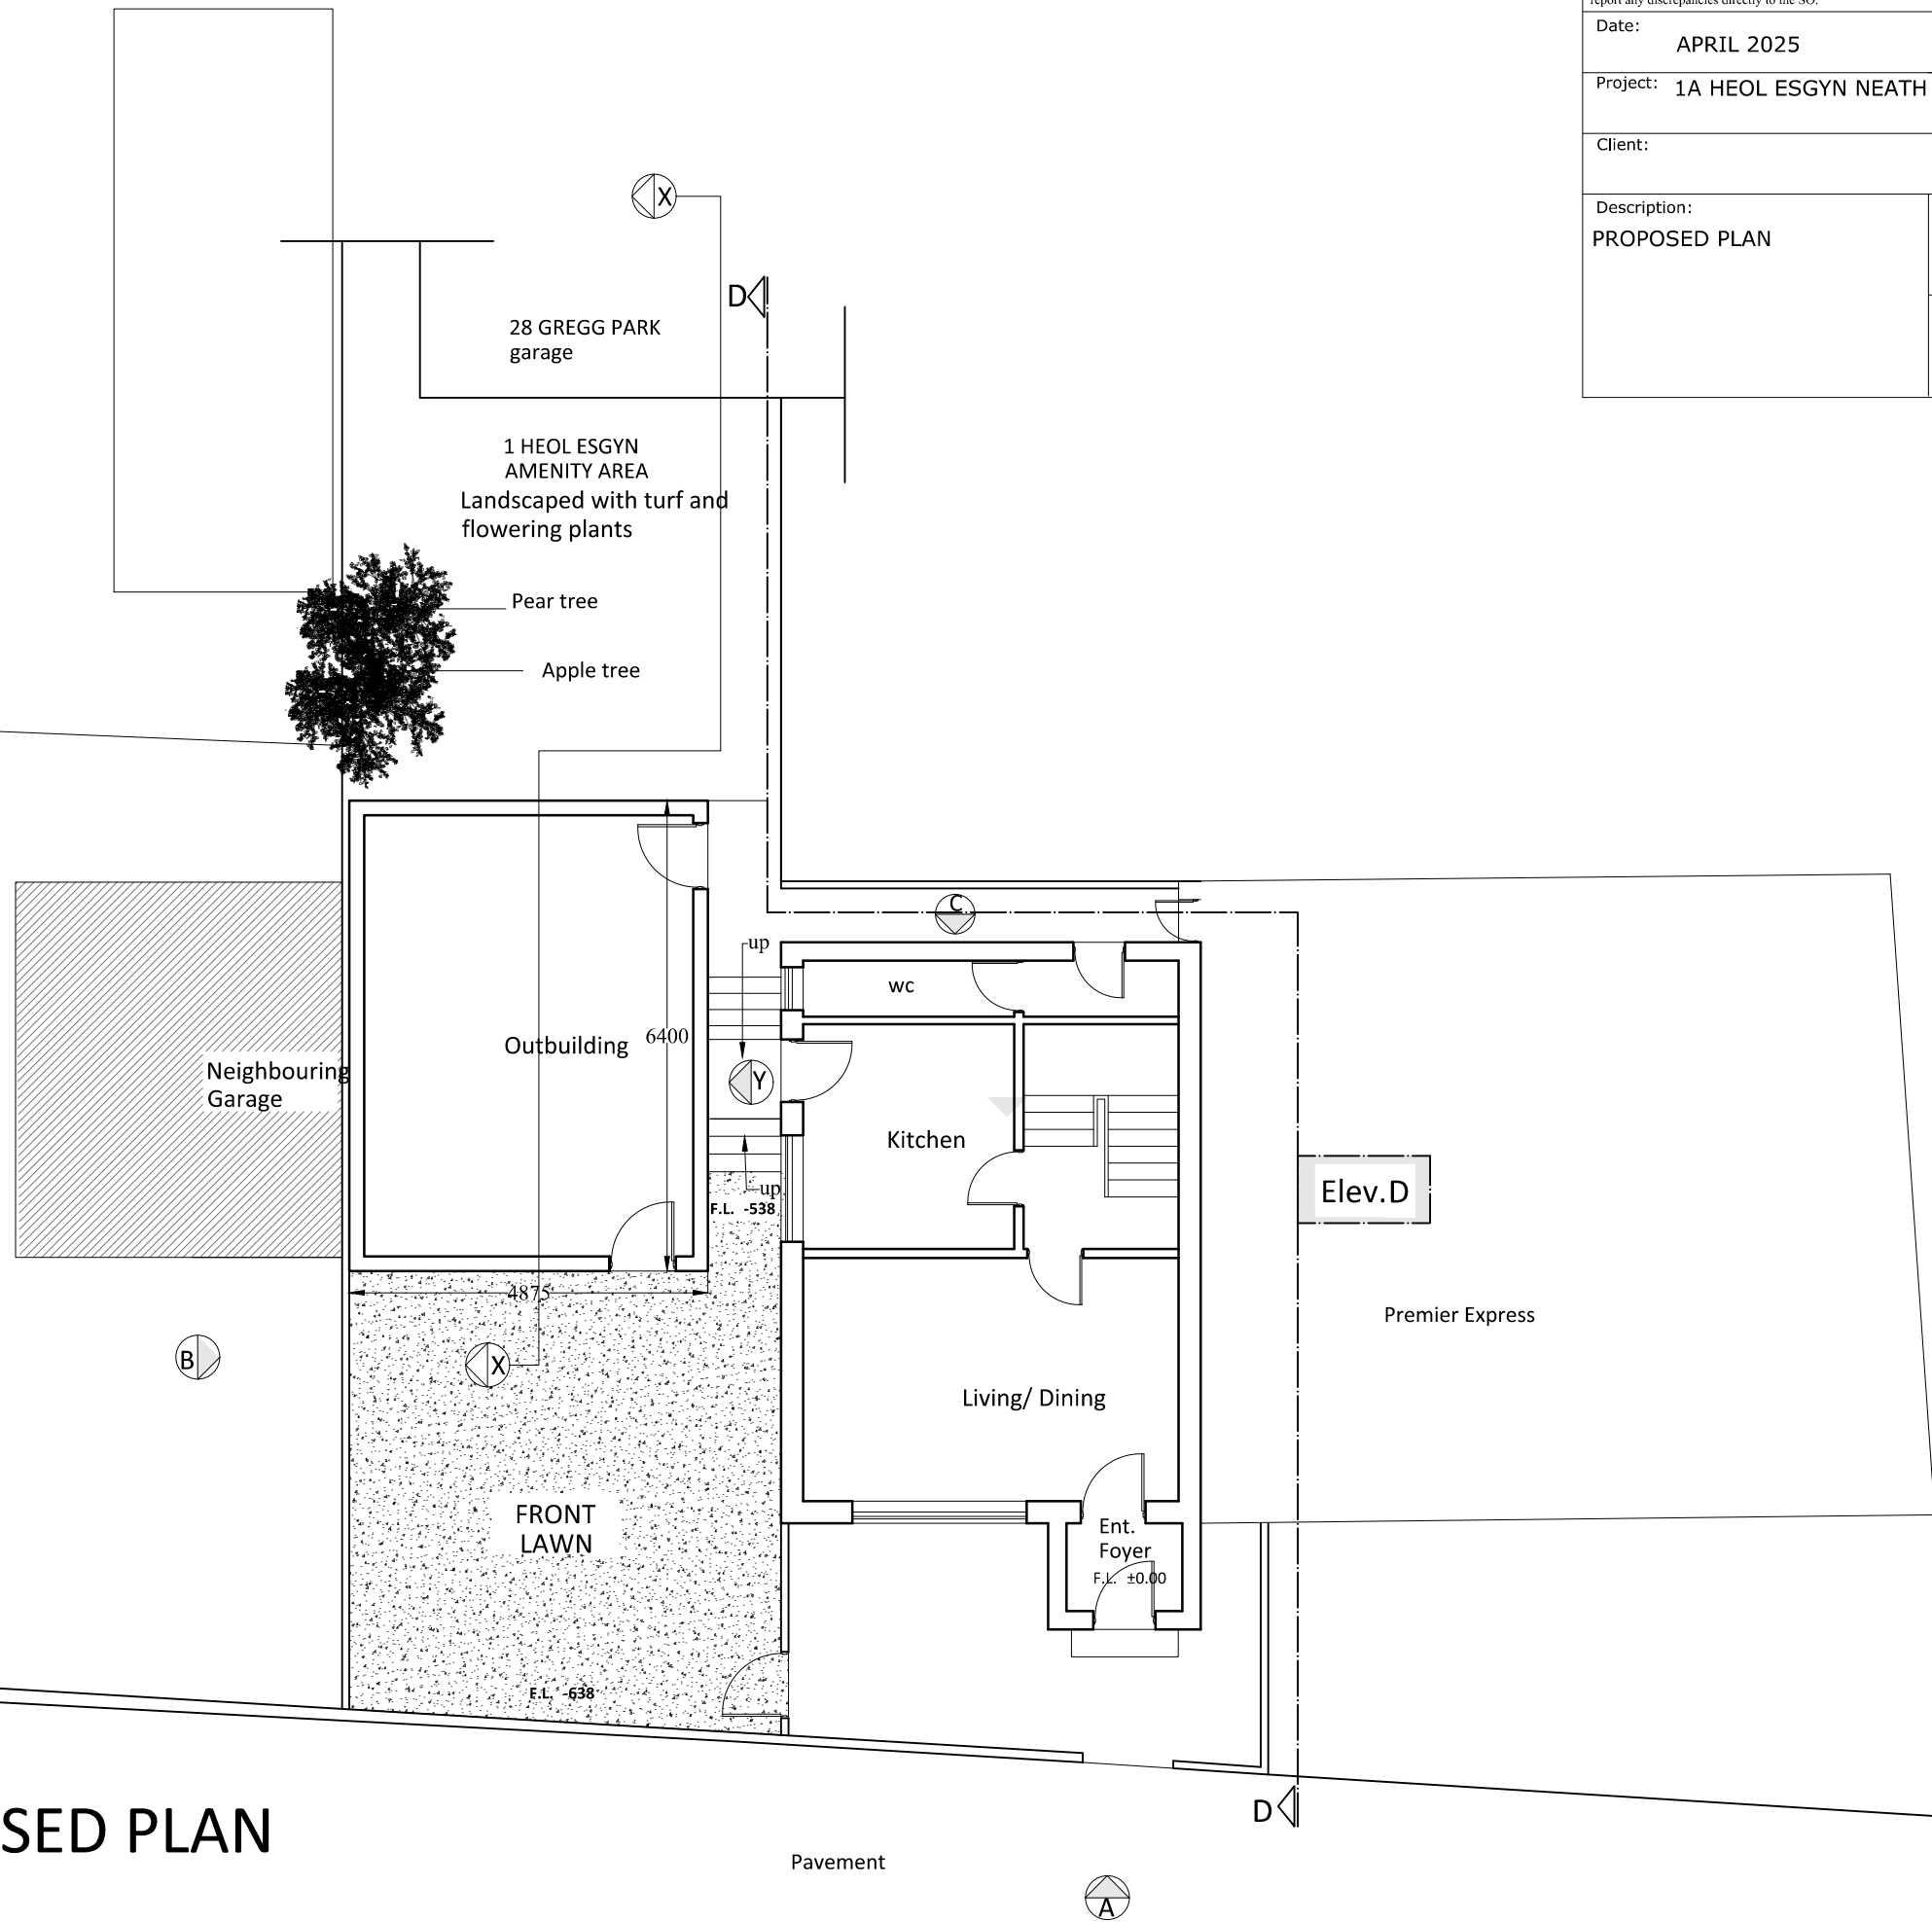

© This drawing is copyright Do not Scale. Contractor to check all dimensions on site and to report any discrepancies directly to the SO.			
Date:		APRIL 2025	
Project:		1A HEOL ESGYN NEATH SA10 7LL	
Client:			
Description: PROPOSED PLAN	Job No:	Scale: 1:100 A3	 SK DESIGNS 58B, Clearwater Way, Lakeside, Cardiff, CF23 6DJ Tel: 029 20 761 950 Fax: 029 20 761 950 Email: info@skdesigns.org.uk
	Dwg No: 201 R5	Drawn By: NZ	