






PROPOSED ELEVATION A

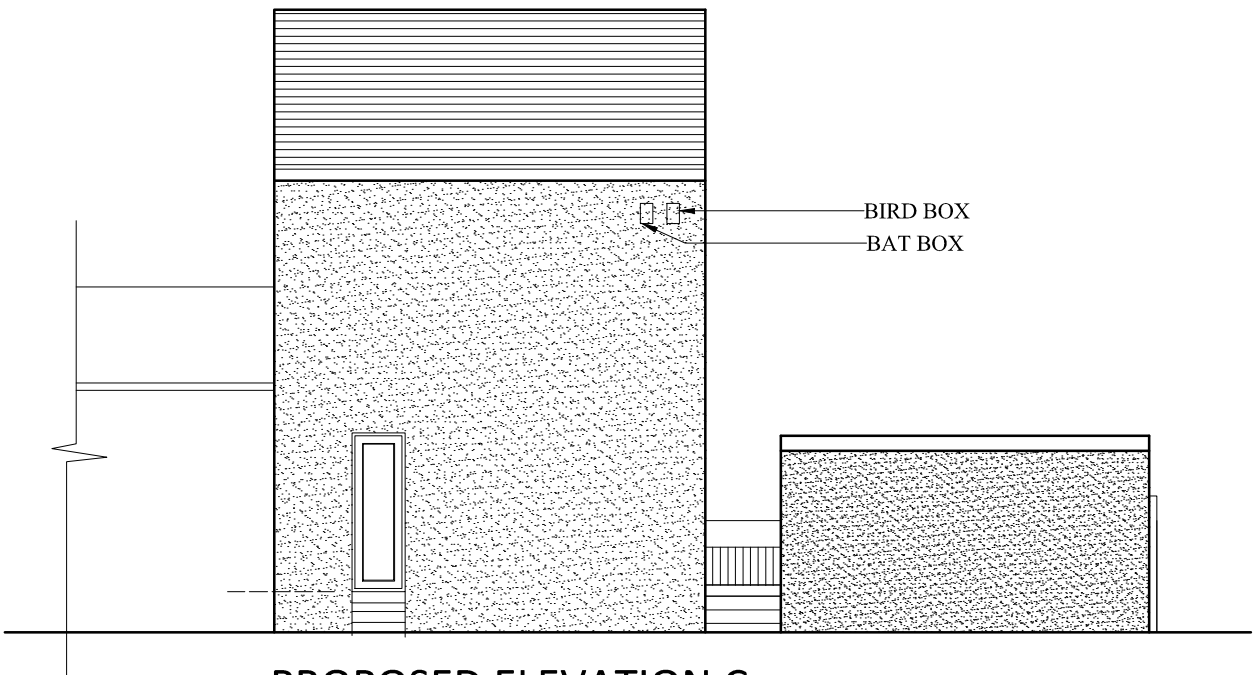


PROPOSED ELEVATION C

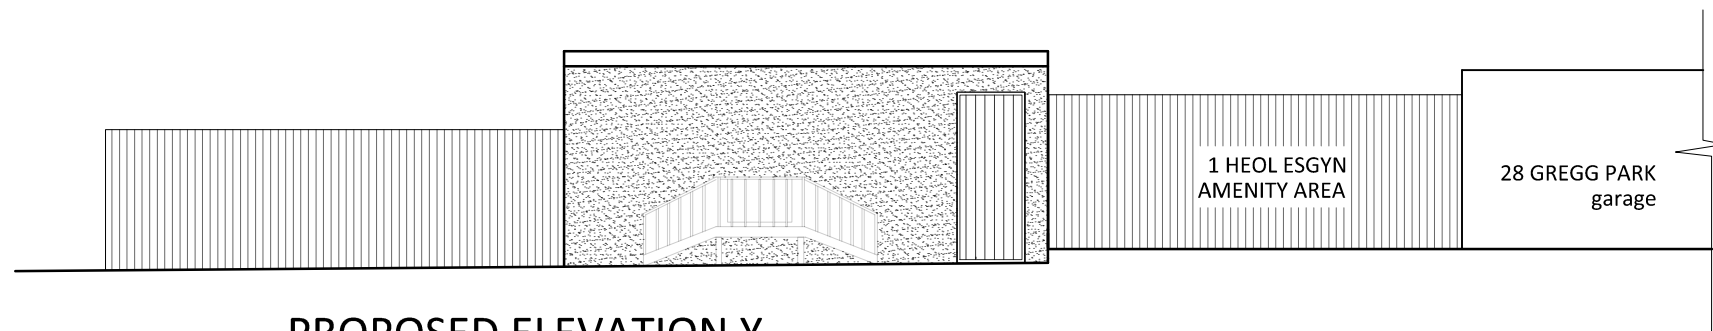

PROPOSED ELEVATION Y

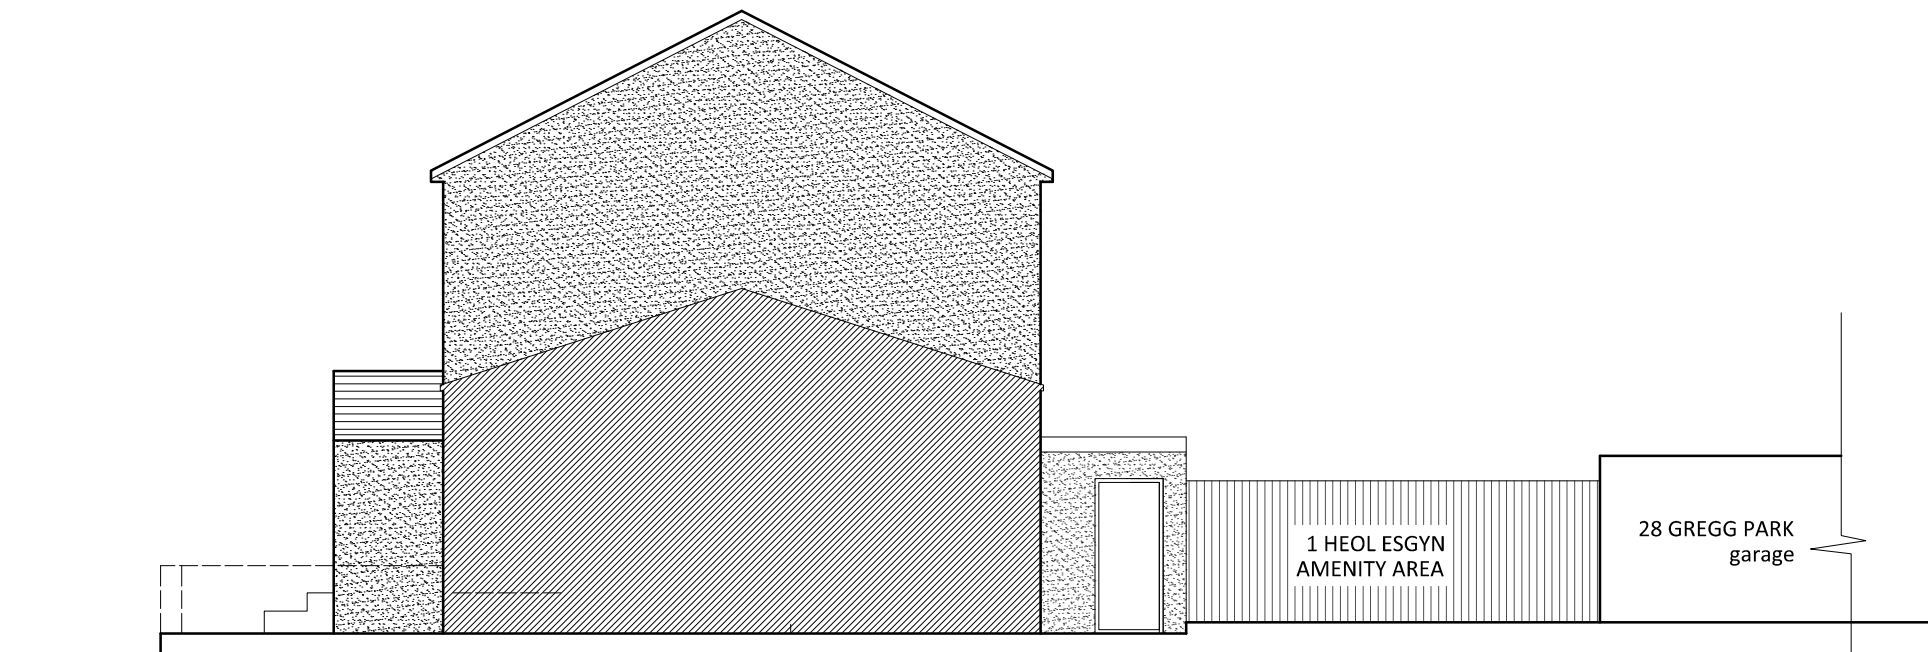

PROPOSED ELEVATION D

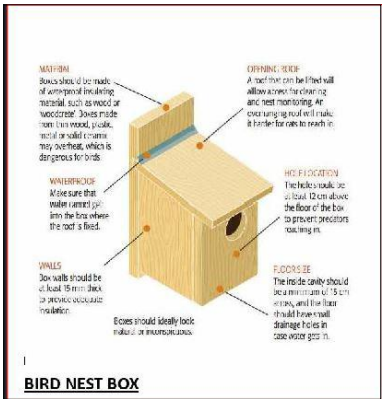

PROPOSED BIRD NEST BOX



PROPOSED BAT BOX

© This drawing is copyright. Do not Scale. Contractor to check all dimensions on site and to report any discrepancies directly to the SO.			 SK DESIGNS 35B, Cleaverwater Way, Llanidloes, Cardiff, CF23 4DZ Tel: 029 20 761 950 Fax: 029 20 761 950 Email: info@skdesigns.org.uk
Date: APRIL 2025			
Project: 1A HEOL ESGYN NEATH SA10 7LL			
Client:			
Description: PROPOSED ELEVATIONS	Job No:	Scale: 1:100 ON A3	
	Dwg No: 202 R5	Drawn By: NZ	