



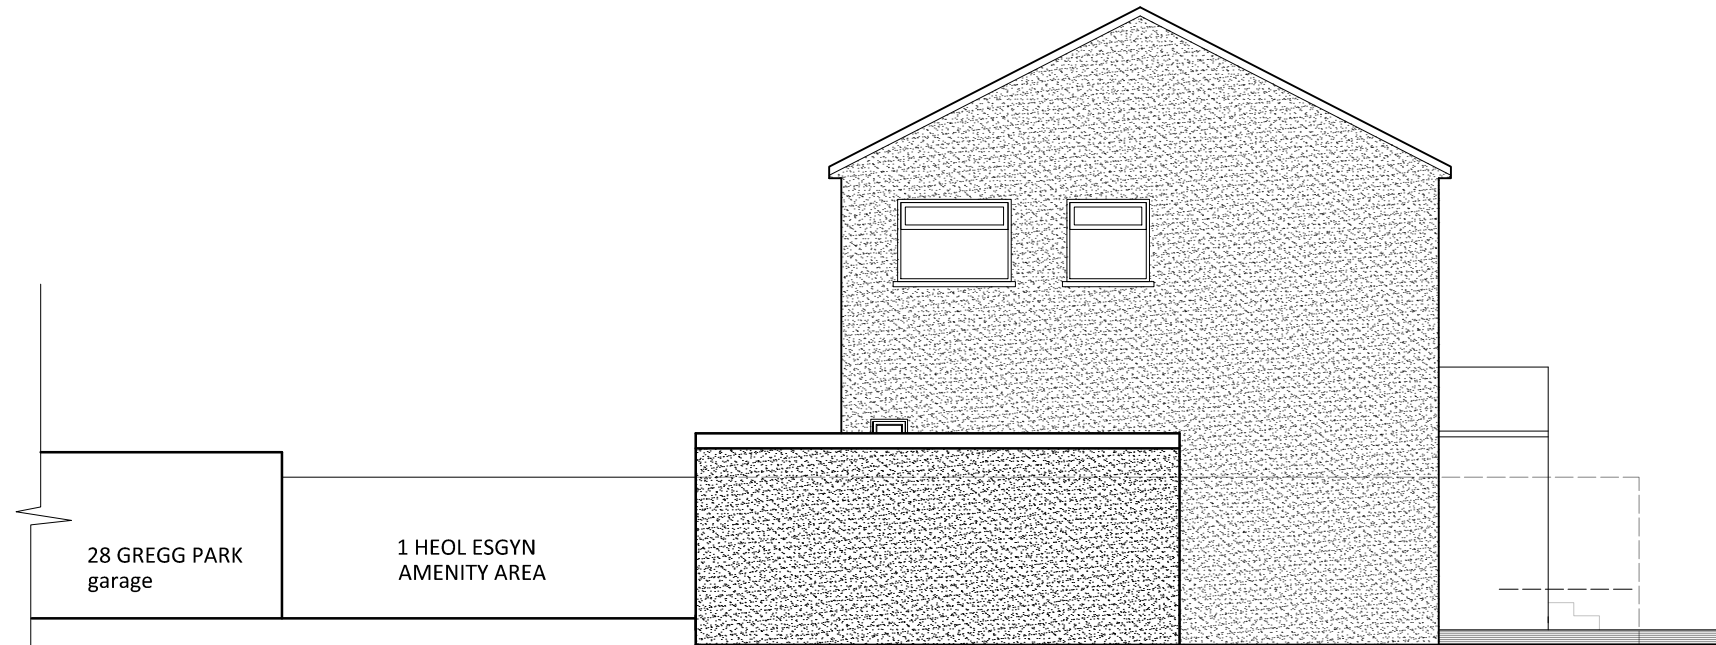

PROPOSED ELEVATION B
(with garage)



PROPOSED ELEVATION B

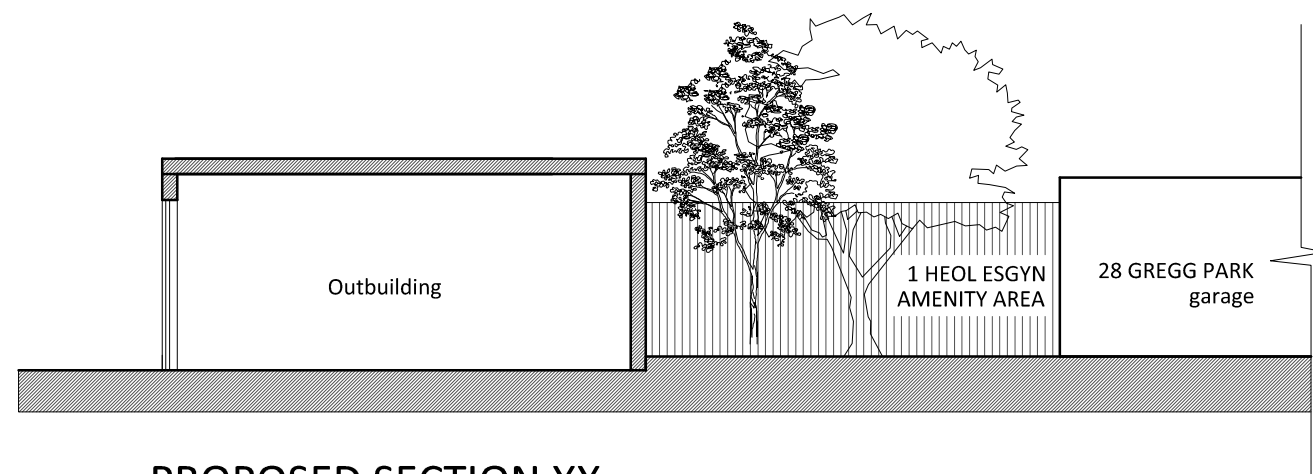

PROPOSED SECTION XX

 This drawing is copyright. Do not Scale. Contractor to check all dimensions on site and to report any discrepancies directly to the SO.				 SK DESIGNS 308, Clewwater Way, Llandovery Castle, Ceredigion, SA10 7LL Tel: 029 20 761 950 Fax: 029 20 761 950 Email: info@skdesigns.org.uk	
Date:		APRIL 2025			
Project:		1A HEOL ESGYN NEATH SA10 7LL			
Client:					
Description: PROPOSED ELEVATIONS & SECTION		Job No:	Scale: 1:100 ON A3		
		Dwg No:	Drawn By:		
		203 R5	NZ		



SK DESIGNS
28A, Cleavon Way, Llanosic, Cardiff, CF23 6DZ
Tel: 029 20 761 950
Fax: 029 20 761 950
Email: info@skdesigns.org.uk