



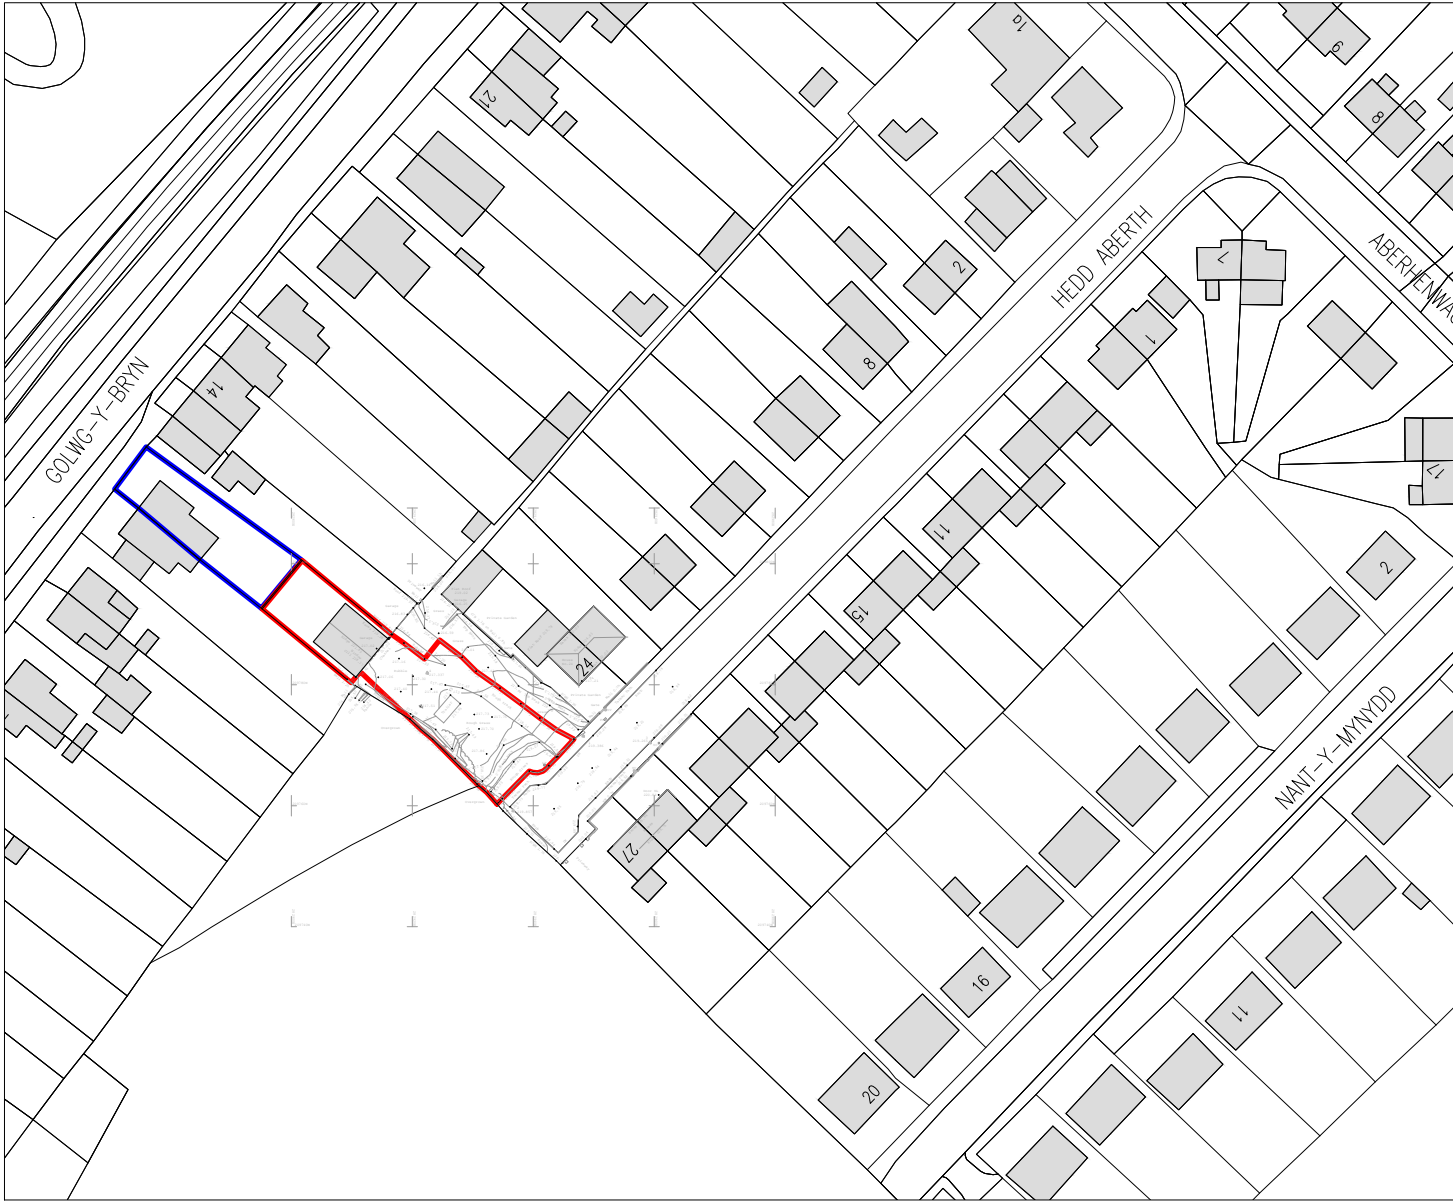

location plan
scale | 1:1250

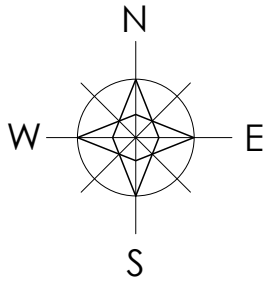

block plan
scale | 1:500

application area | 625.00m2
land in ownership | 304.00m2
total ownership | 929.00m2



revision	
a	
b	
c	
d	
e	
f	
g	

planning

project	drawing	date
LAND ADJACENT 24 HEDD ABERTH, PANTYFFORD, SEVEN SISTERS	LOCATION PLAN	MAY 2024
client	drawing no.	scale
LEIGHTON & DEBORAH WILLIAMS	24.HA.01	@ A3
www.iplanarchitecture.co.uk	hello@iplanarchitecture.co.uk	07765 660189

reproduced with the permission of hm crown copyright license number: 100055087