SCALE: 1:50 @A1

F MATERIALS (FRONT)

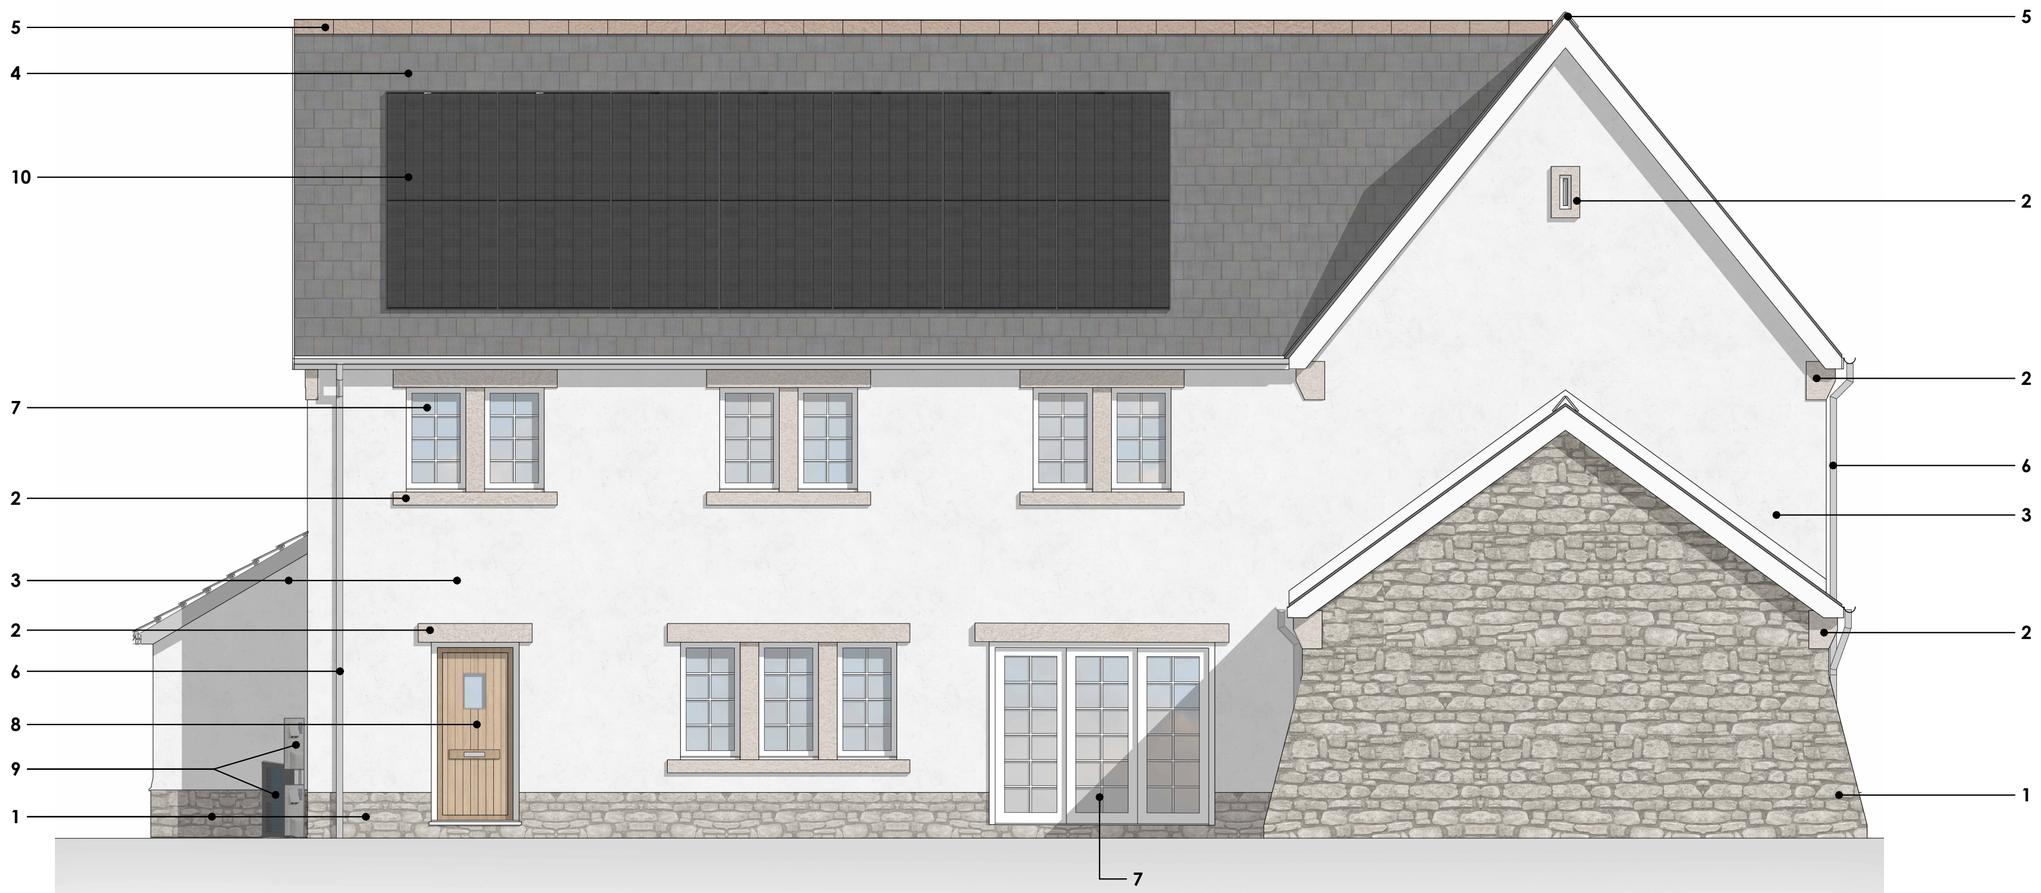

SCALE: 1:50 @A1

R MATERIALS (REAR)

MATERIALS KEY

1

1. EXTERNAL RANDOM STONE:
GLOUCESTER GREEN SANDSTONE FROM BLACK MOUNTAIN QUARRIES "https://www.blackmountainquarries.co.uk/products/traditional-facing-stone/random-facing-stone/gloucester-green-random-facing-stone/

2. RECON STONE DETAILING:
BY SPECIALIST MANUFACTURER. COLOURS BASED ON CYMRU STONE "PORTLAND STONE" SWATCH.

3. ROUGH CAST RENDER:
PROPRIETARY 2-COAT RENDER SYSTEM WITH DASH RECEIVER AND ROUGHCAST APPLICATION (E.G. K-REND ROUGHCAST)

4. ROOF TILES:
MARLEY EDGEMERE "SMOOTH GREY" OR "ANTHRACITE" PLAIN TILES
WHITE PVCU OR PAINTED FASCIAS, BARGEBOARDS & SOFFITS

5. RIDGE TILES
MARLEY MODERN "OLD ENGLISH RED" OR "MOSBOROUGH RED"
SUBJECT TO CLIENT CHOICE

6. RAIN WATER GUTTERING & DOWN PIPES
ANTHRACITE METALLIC RAL 9007 COLOUR COATED HALF ROUND
125mm DIA ALUMINIUM GUTTERS WITH 75mm DIA CIRCULAR
DOWN PIPES

7. WINDOWS & FULLY GLAZED DOORS
WHITE PVCU TO MATCH ELEVATIONS.
SQAURE PROFILE WINDOW SECTIONS TO APPEAR AS
"TIMBER PROFILE"

8. OPAQUE DOORS
EITHER SOLID TIMBER OR TIMBER EFFECT COMPOSITE DOOR LEAF
TO SPECIALISTS DETAILS

9. M&E PLANT:
PROPOSED LOCATIONS OF EXTERNAL AIR SOURCE HEAT
PUMP & AIR CONDITIONING UNITS

10. PHOTOVOLTAIC PANELS
PROPOSED LOCATION & SIZE OF SOLAR ARRAY

A1
Original sheet size

Note: This Drawing is copyright, its use or reproduction is subject to permission from Spring Design Consultancy Limited. All rights are reserved until invoices are paid in full. Contact SDC regarding terms & conditions. Check printed scale, responsibility is not accepted for reproduction of digital media or measuring from this document. Only figured dimensions to be used for construction. No responsibility will be taken for any design used for construction prior to receipt of relevant approvals. Report doubts/discrepancies to project Architect.

Client	Project.	Drawing Title.
ANDREW & NIA HALL	NO7 TEN ACRE WOODS	ELEVATION MATERIALS SHEET 1

Drawing Status.	Date.	Drawn By:	Director:	Scale.	Job No.	OPT.	Drawing No.	Rev.
PLANNING SUBMISSION	17.3.2025	CR/AB	CW	1 : 100@A1	2658		(03) E1	

spring design
Unit 2 Chapel Barns | Merthyr Mawr | Bridgend | CF32 0LS
w.spring-consultancy.co.uk t: 01656 656267