


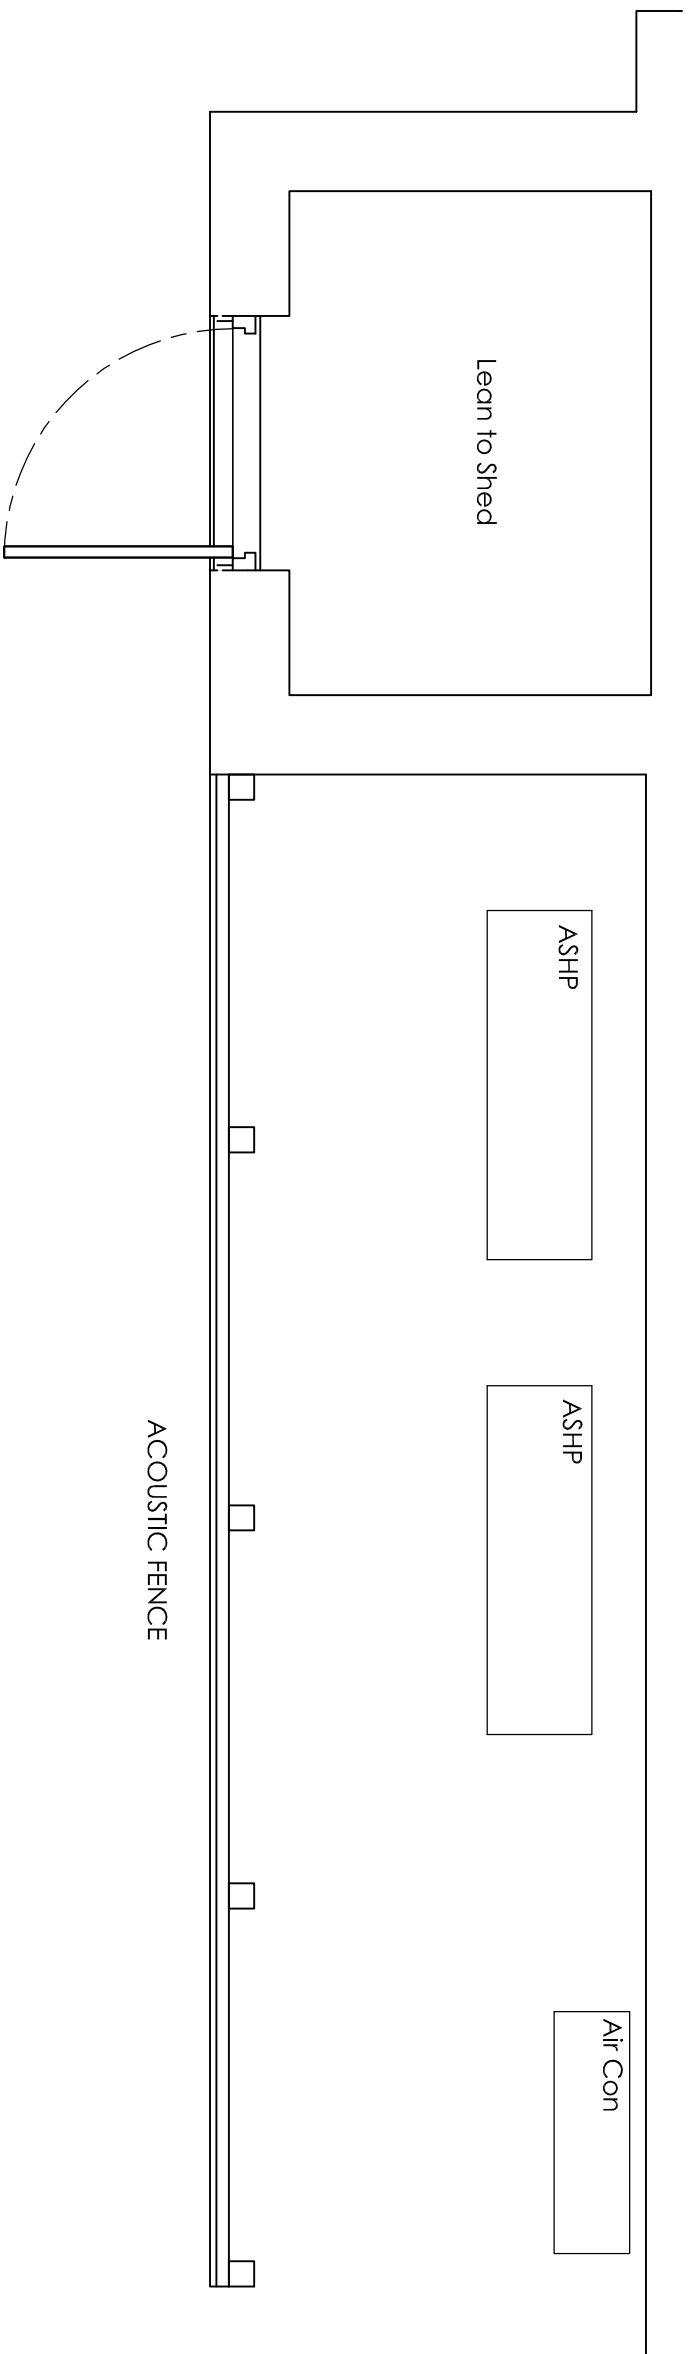


ACOUSTIC FENCE DETAILS

ELEVATION

SECTION

SPECIFICATION NOTES

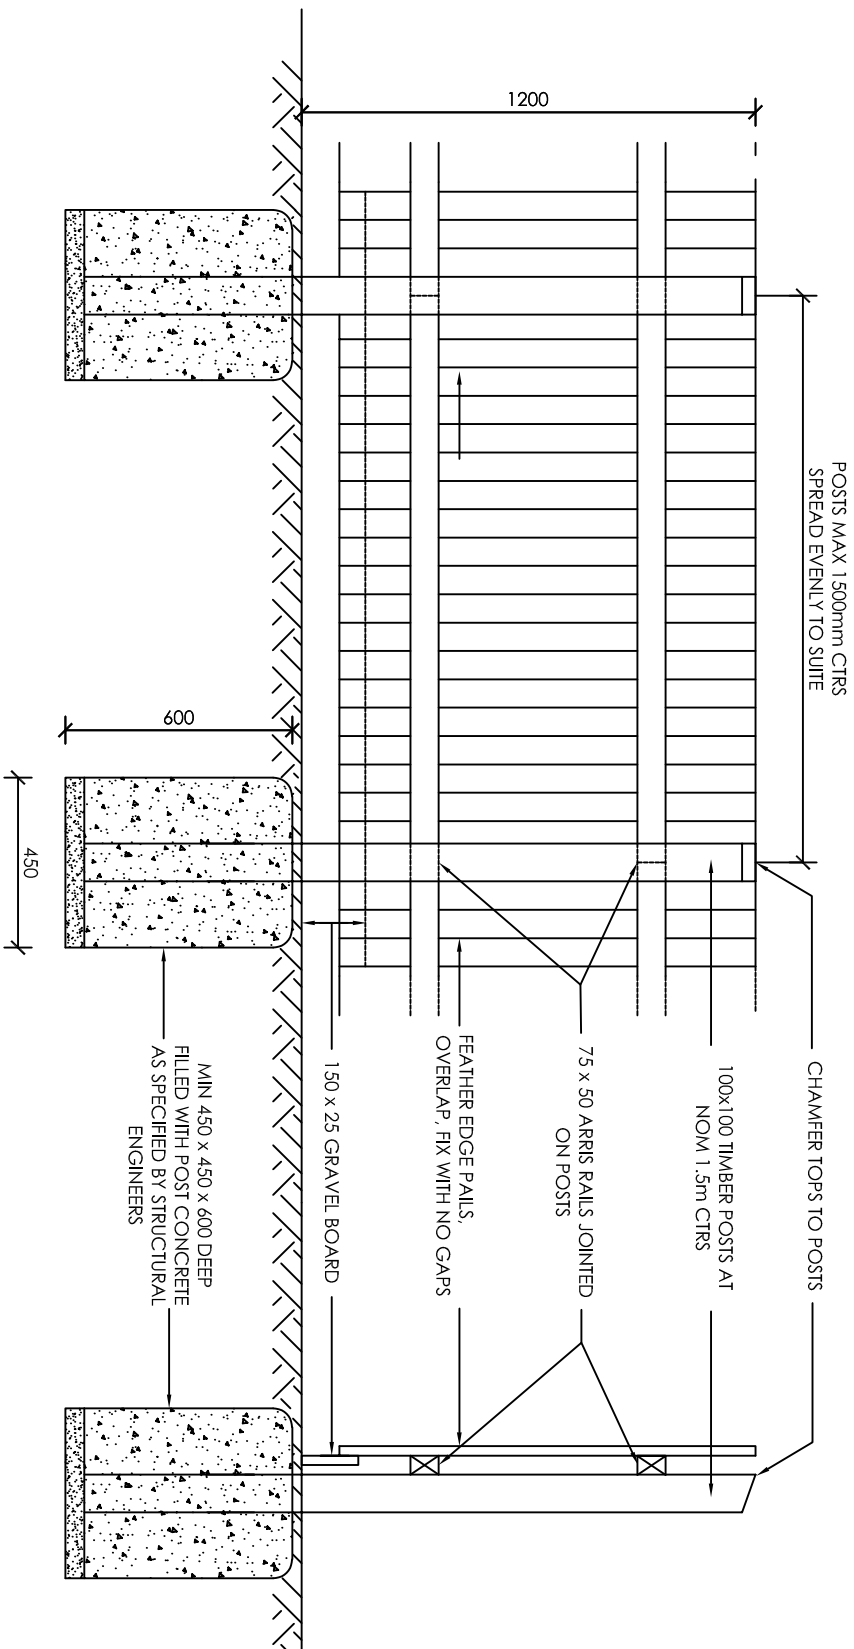

THIS FENCE IS BEING PROVIDED AS AN ACOUSTIC BARRIER, THE COMBINED MASS OF ITS COMPONENTS MUST BE AT LEAST 10kg/m.

THE FENCE MUST BE A MINIMUM OF 1.2m HIGH MEASURED FROM FINISHED GROUND LEVEL (OR THE LEVEL OF SLAB ON WHICH THE ASPH'S ARE SEATED, WHICHEVER IS THE GREATER).

NO GAPS MUST EXIST IN THE FENCE FROM GROUND TO ITS TOP EDGE. ALL BOARDS & COMPONENTS MUST OVERLAP.

ALL TIMBER MUST BE PRESSURE
IMPREGNATED PRESERVATIVE
TREATED TO BS1722 PART 5,
APPENDIX N.

Original sheet size

Note.—Drawing is copyright, first, or reproduction, is subject to permission from Spring Design Consultancy Limited. All rights are reserved, and all invoices are paid in full. Contact SDC regarding terms and conditions. Credit printed scale, responsibility is not accepted for reproduction of digital media or measuring from this document. Only figured dimensions to be used for construction. No responsibility will be taken for any design used for construction prior to receipt of relevant approvals. Report doubts/discrepancies to project Architect.

Client:	Project:		Drawing Title:	
Andrew Hall	7 Ten Acre Wood Proposed New Dwelling		S73 ACOUSTIC FENCE DETAIL	
Drawing Status:	Date:	Drawn By:	Checked:	Director:
PLANNING SUBMISSION	14.04.25	AJH	CW	
	Job No:	Drawing No:	Rev:	
	2658	(9) D2	-	
Unit 2, Chapel Brooms Merthyr Mawr Bridgend CF32 0LS t: 01 656 656267 e: email@spring-consulancy.co.uk				