




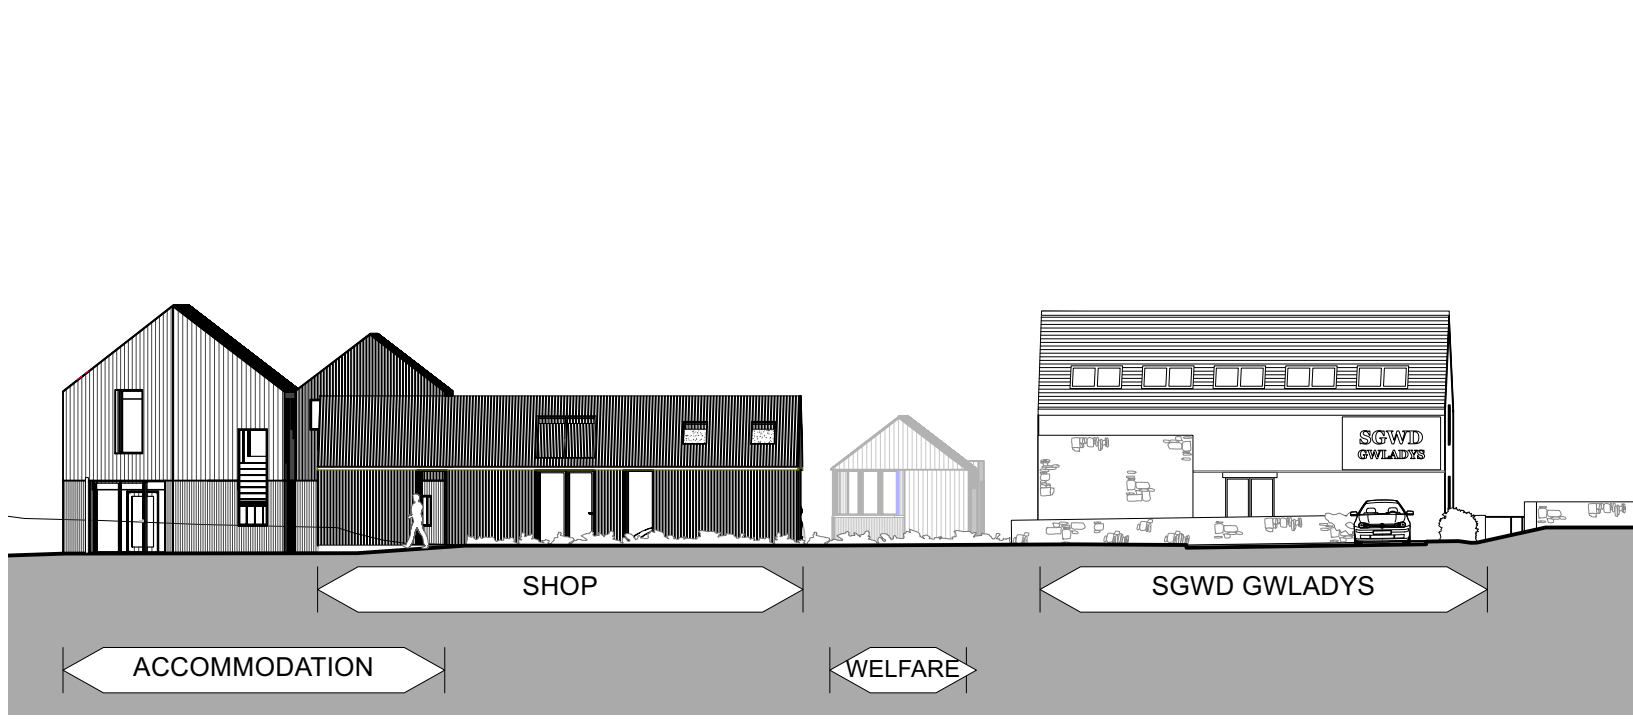


03501.01 SECTION AA AS PROPOSED
SCALE 1:250 @ A1, 1:500 @ A3

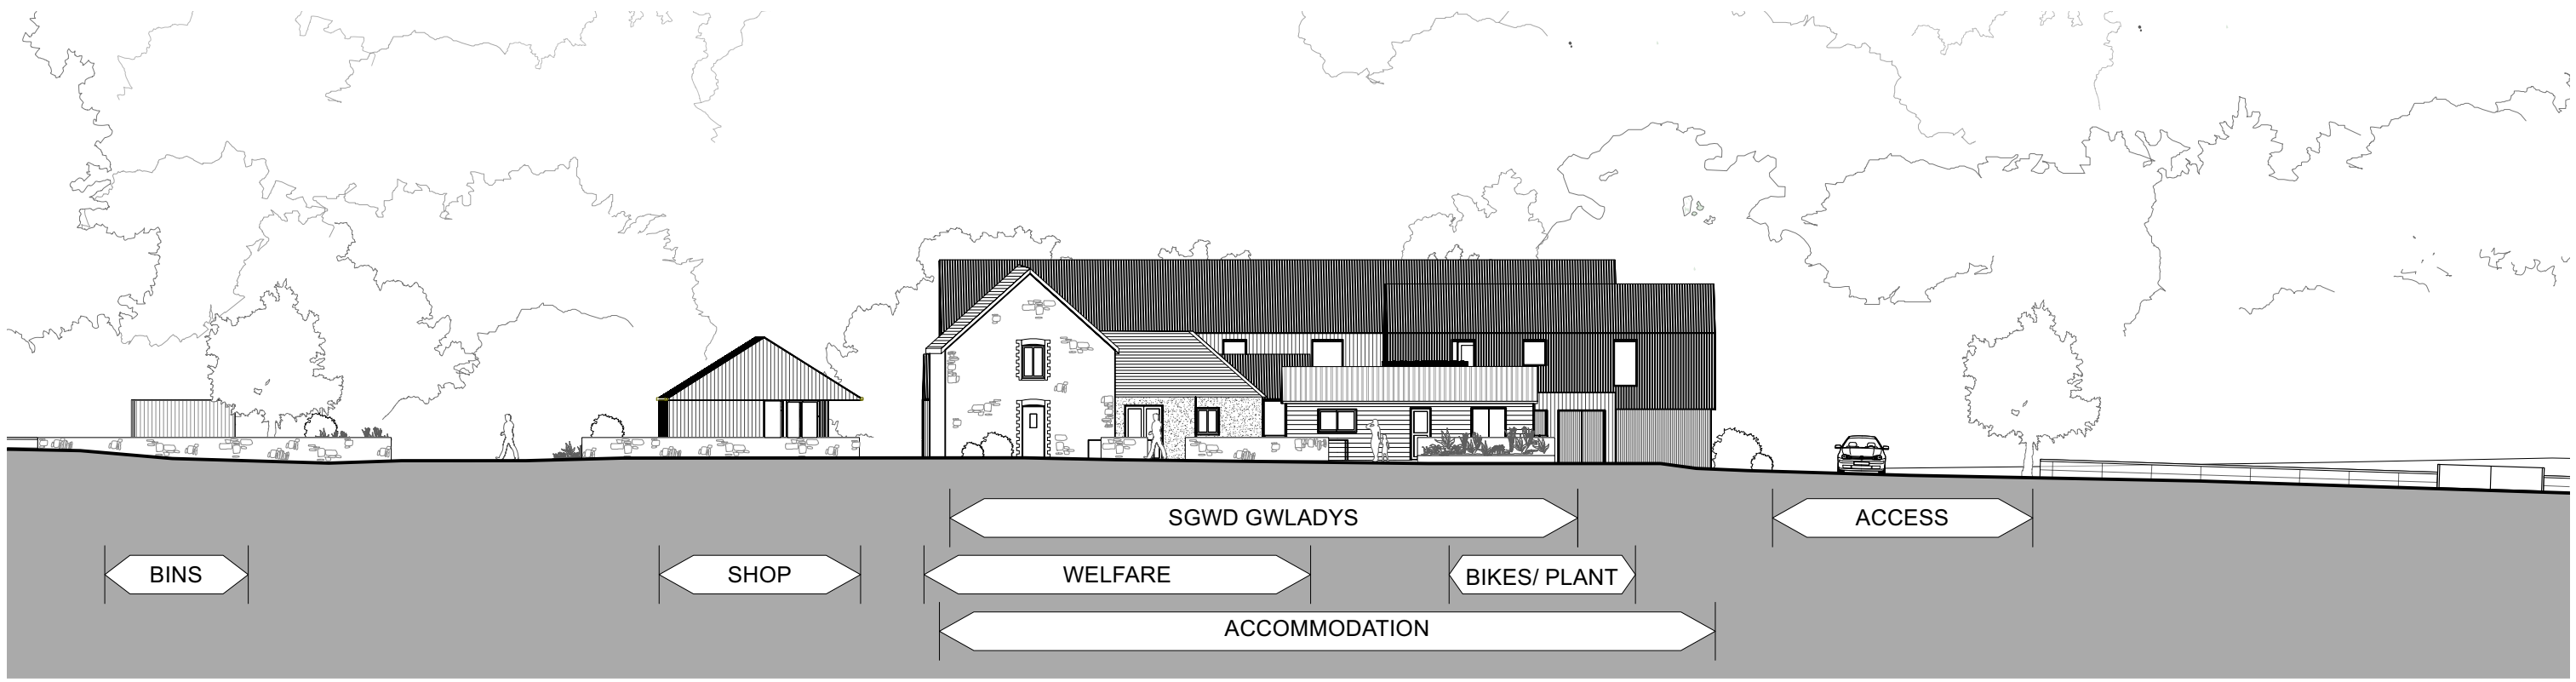


03501.03 SECTION CC AS PROPOSED
SCALE 1:250 @ A1, 1:500 @ A3

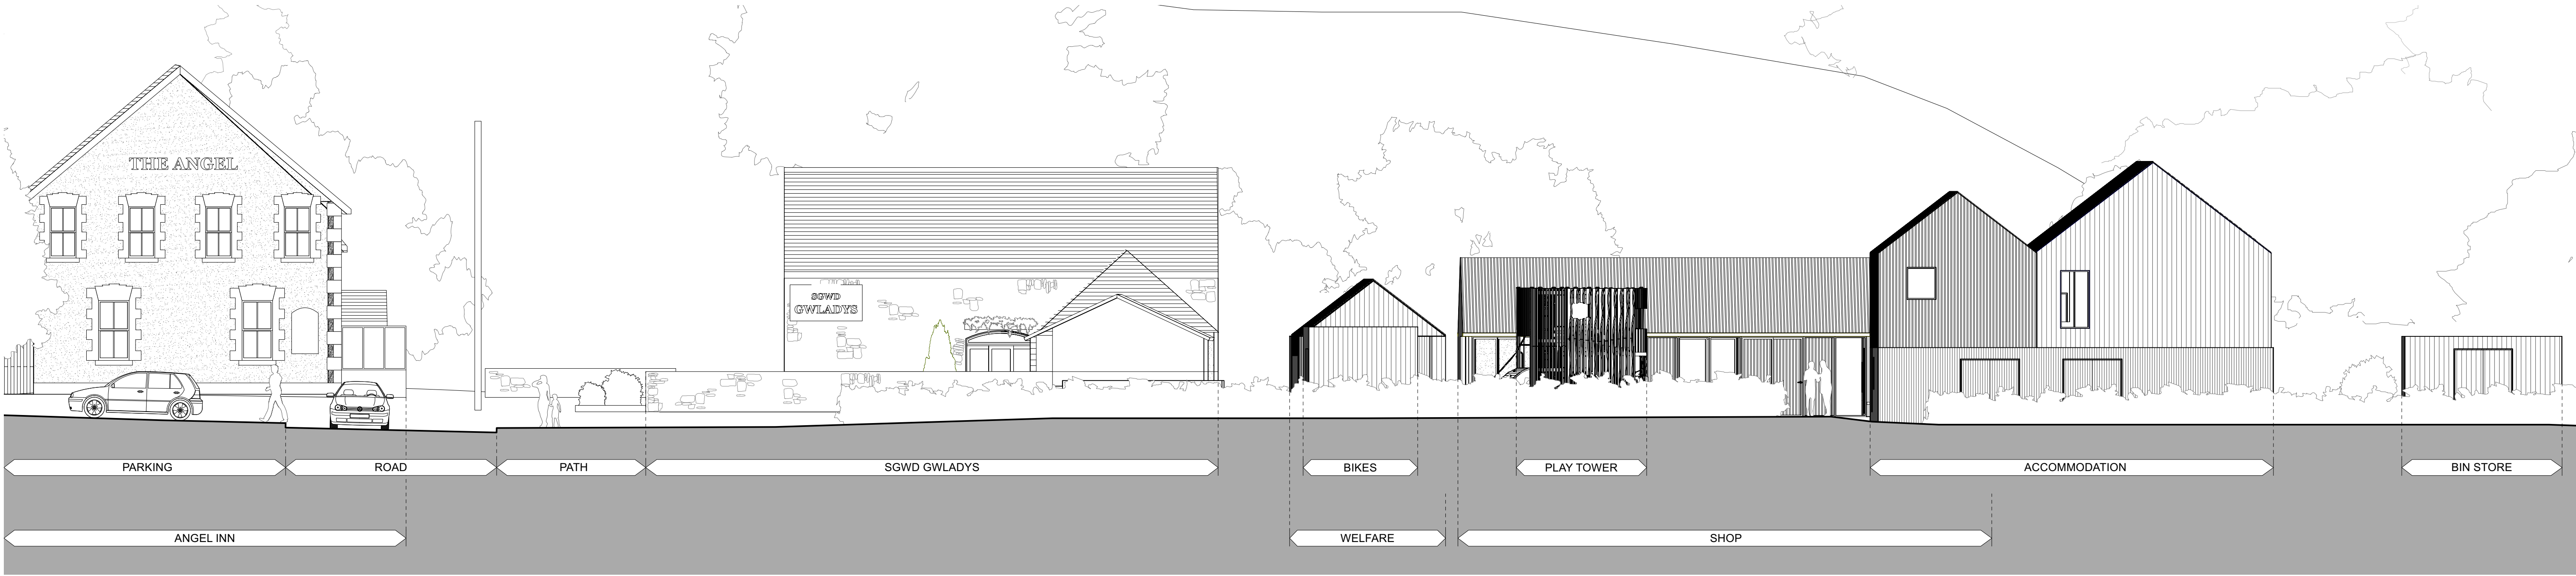

03501.02 SECTION BB AS PROPOSED - WITH PLAY EQUIPMENT INDICATED
SCALE 1:100 @ A1, 1:200 @ A3

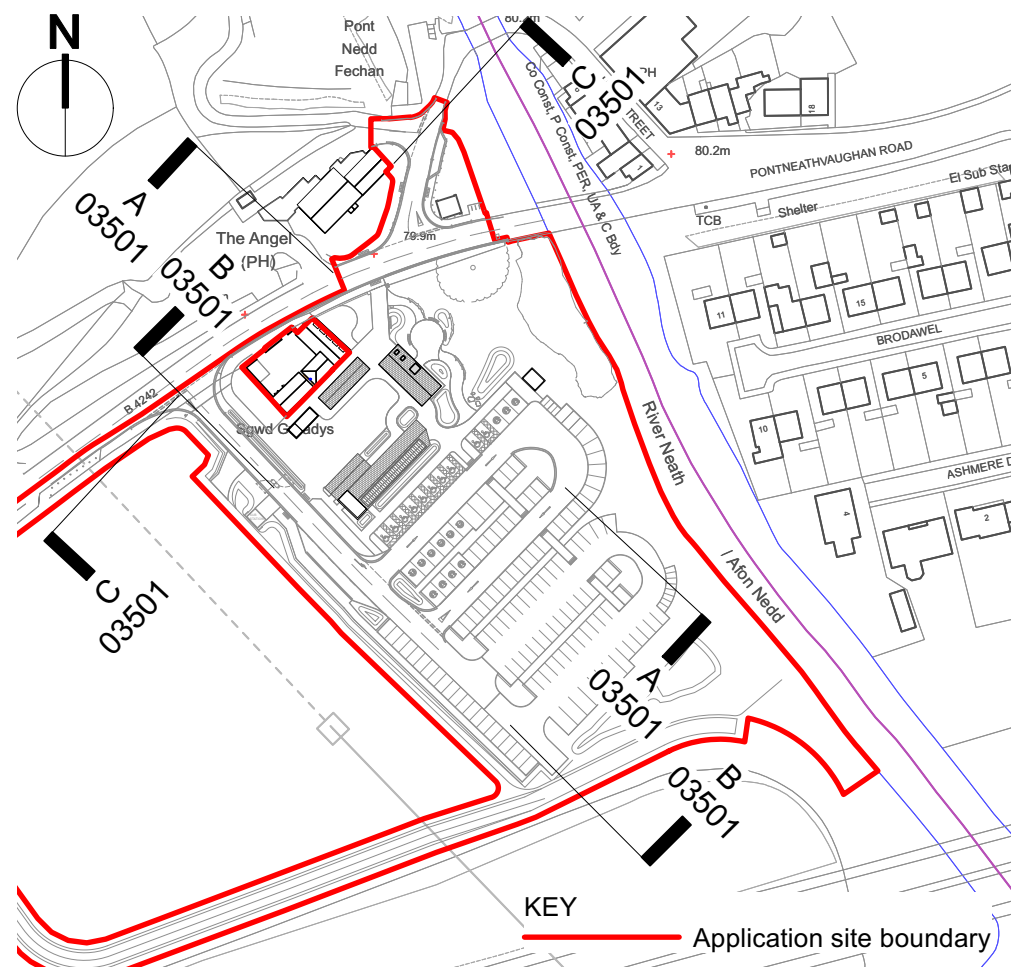

03501.4 SECTION KEY
SCALE 1:2000 @ A1, 1:4000 @ A3

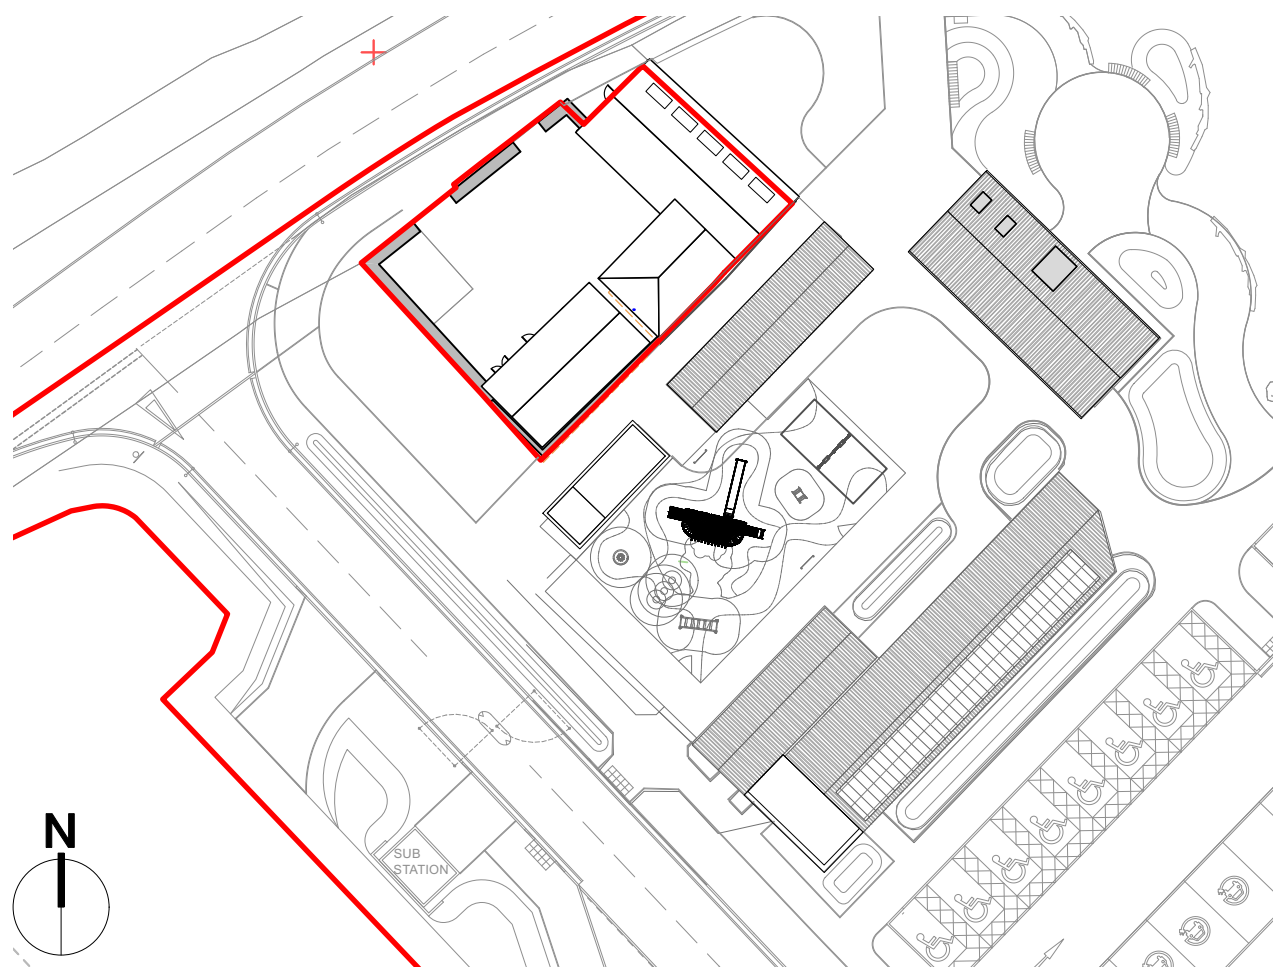

03501.5 PLAY EQUIPMENT LOCATION PLAN
SCALE 1:500 @ A1, 1:1000 @ A3



Responsibility is not accepted for errors made by others scaling from this drawing.

All construction information should be taken from figured dimensions only. Dimensions are in millimetres unless otherwise stated.

All dimensions and conditions are to be checked on site prior to preparing drawings or commencing any work.

Any variations or supplementary drawings are to be approved by The Architect.

All details are to be read in strict accordance with GA drawings and construction notes

All steelwork sizes, padstones, blockwork strengths and associated structural design to be in accordance with structural engineers design and requirements. Hiraeth Architecture accepts no liability to any discrepancies in the structural design indicated on these drawings. Any structural related queries should be directed to the project engineer immediately.

SERIES		PROPOSED	
SUITABILITY		S2 - Issued for Information	
REV	DATE	NOTE	
P1	24/04/2025	Play Equipment Added	

Hiraeth.

02920 025814 | office@hiraetharchitecture.co.uk
The Maltings | East Tyndall St | Cardiff | CF24 5EA

job number

2326

Volume

00

NEATH PORT TALBOT CBC

LOWER PONTNEDDFECHAN

SITE SECTION AS

PROPOSED

Scale

VARIES

Date

04/25

UFRN

Volume

Originator

Role

Type

Sht number

S Code

Rev

2081

00

HIR

A

DR

03501

S2

P1

do not scale from this drawing | all dimensions to be verified on site | notify architect of all discrepancies | copyright Hiraeth Architecture