Superseded

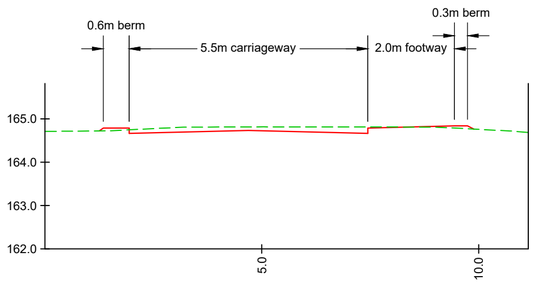

Chainage 10.000m

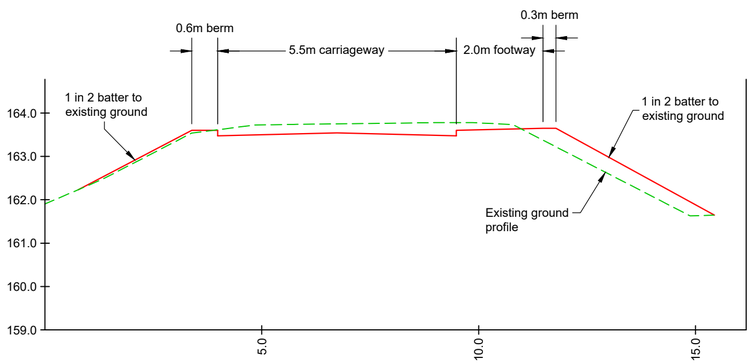

Chainage 30.000m

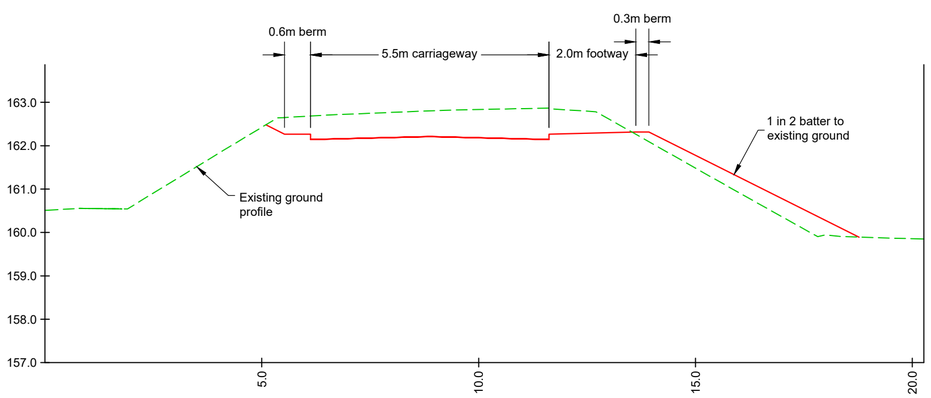

Chainage 50.000m

Proposed Access Road Cross Sections
Scale 1:100

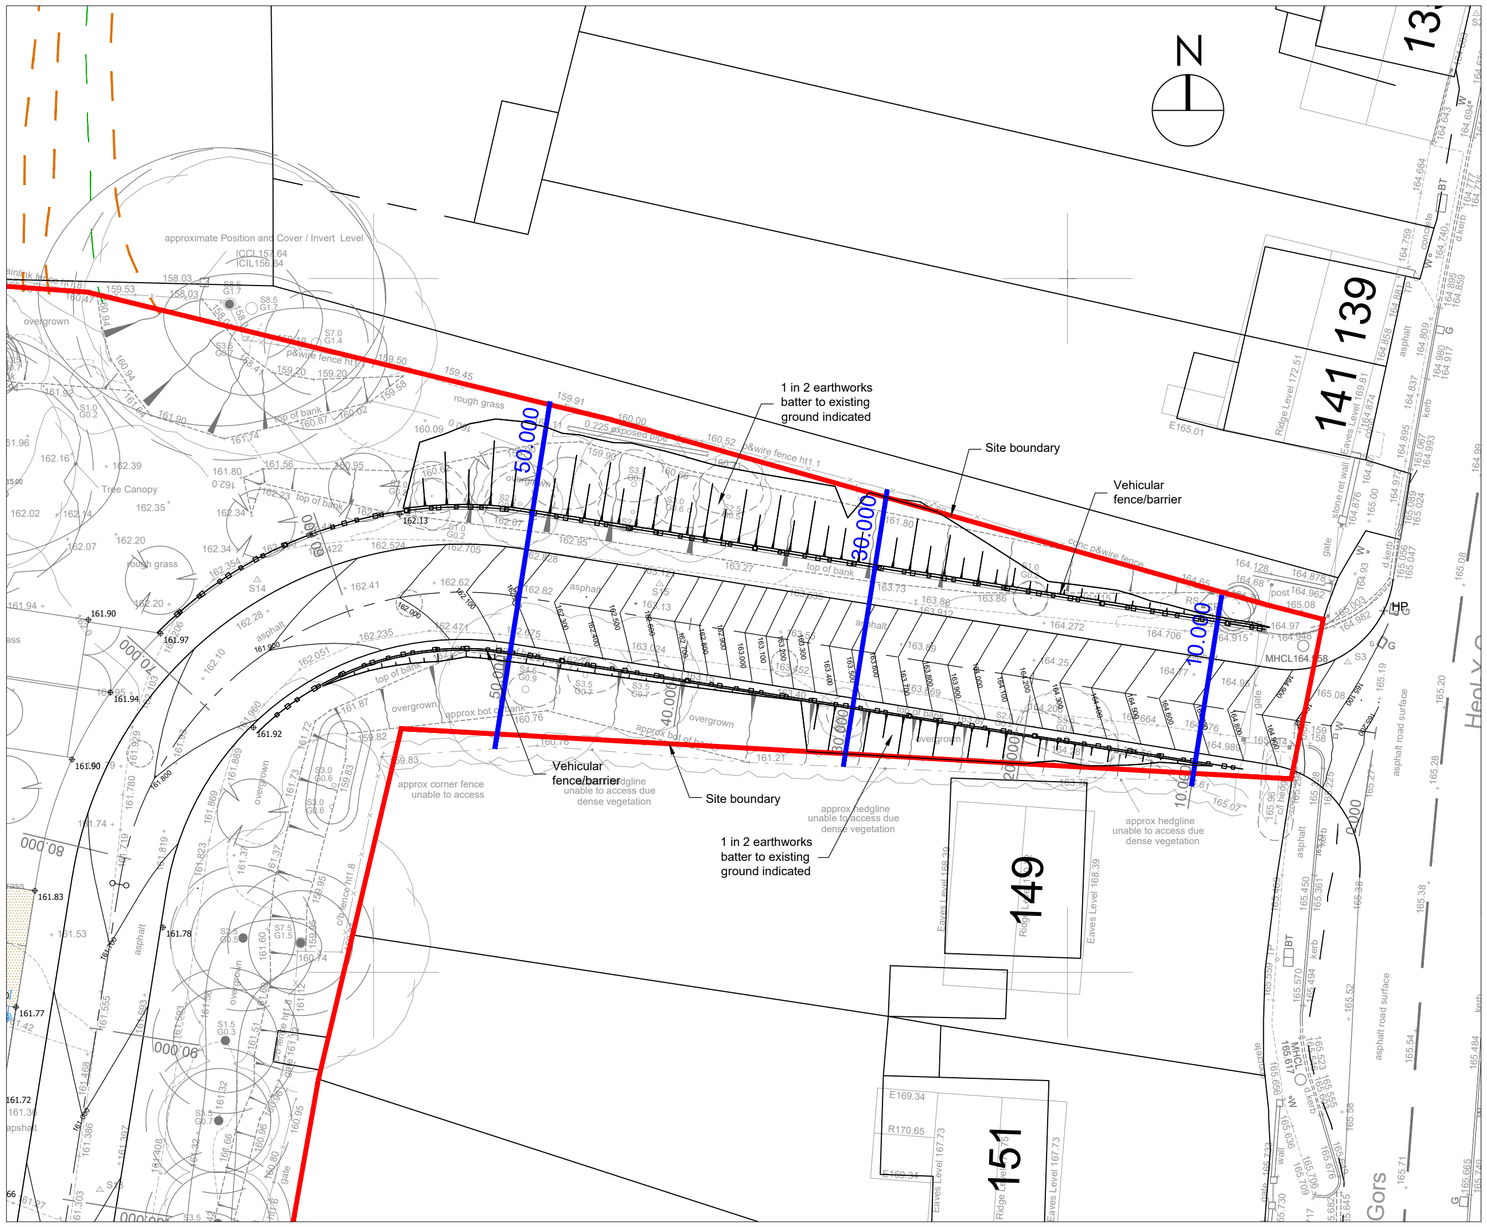

Site Access Layout
Scale 1:250

Status: PLANNING

This drawing is copyright and its use or reproduction without the permission of Spring Design Consultancy Limited. All rights are reserved until invoices are paid in full. No responsibility will be taken for any design used for construction prior to receipt of relevant approvals.

rev	date	description	by
A	March 2025	Highway batters updated.	RMJ

Drawn:	RMJ	Client:	Bluefield Land
Checked:	RMJ	Project:	Heol y Gors, Cwmgors
Date:	Feb 2025	Title:	Highway Access Cross Sections
Scale:	As shown	Ref:	2625-620
		Rev:	A

spring design
Unit 2 Chapel Barns | Merthyr Mawr
Bridgend | CF32 0LS | 01656 656267
mail@spring-consultancy.co.uk