




Superseded

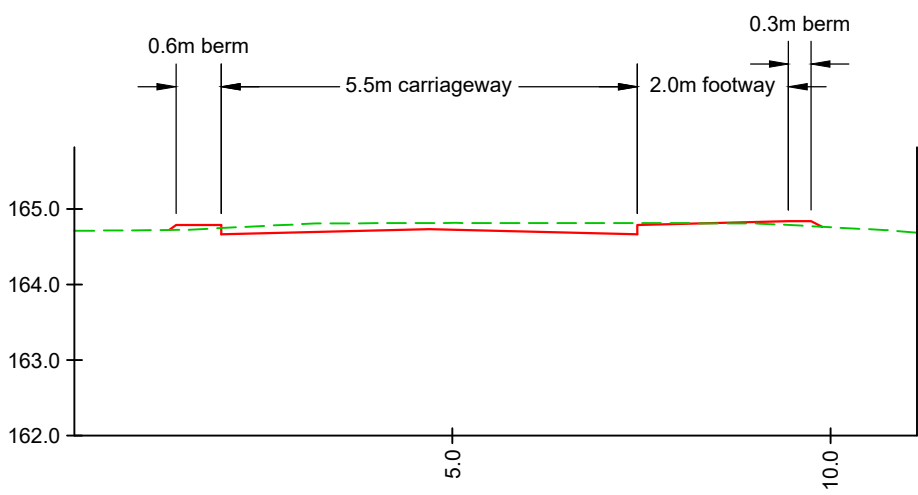

Chainage 10.000m

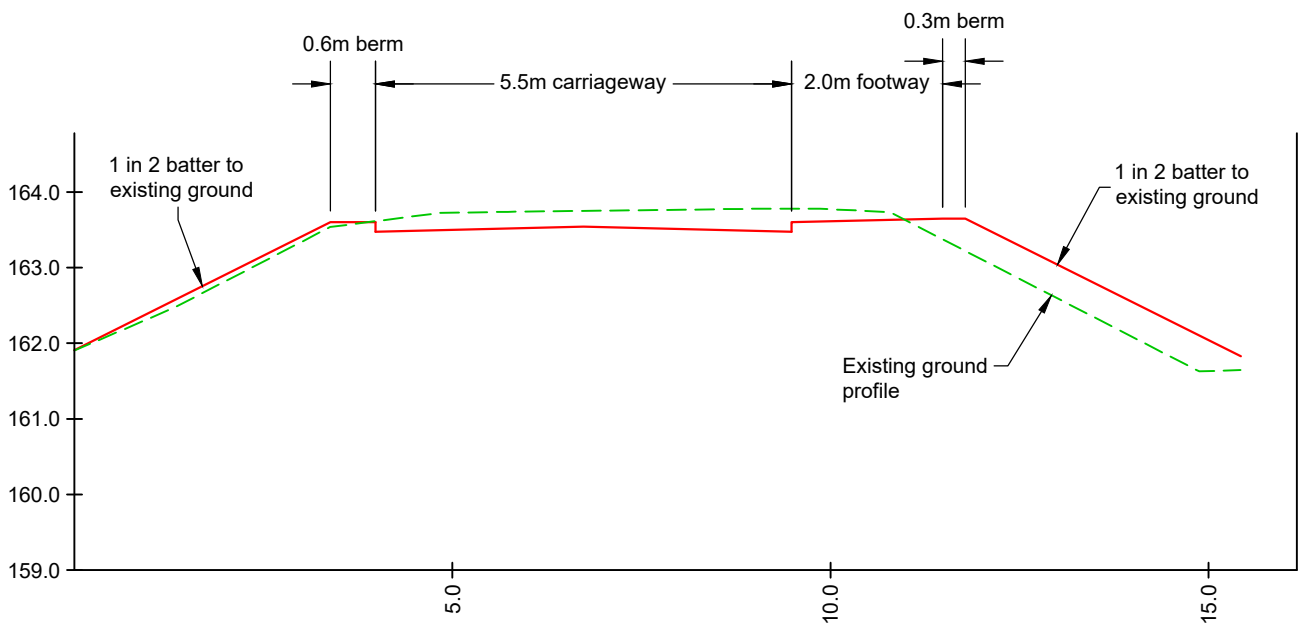


Chainage 30.000m

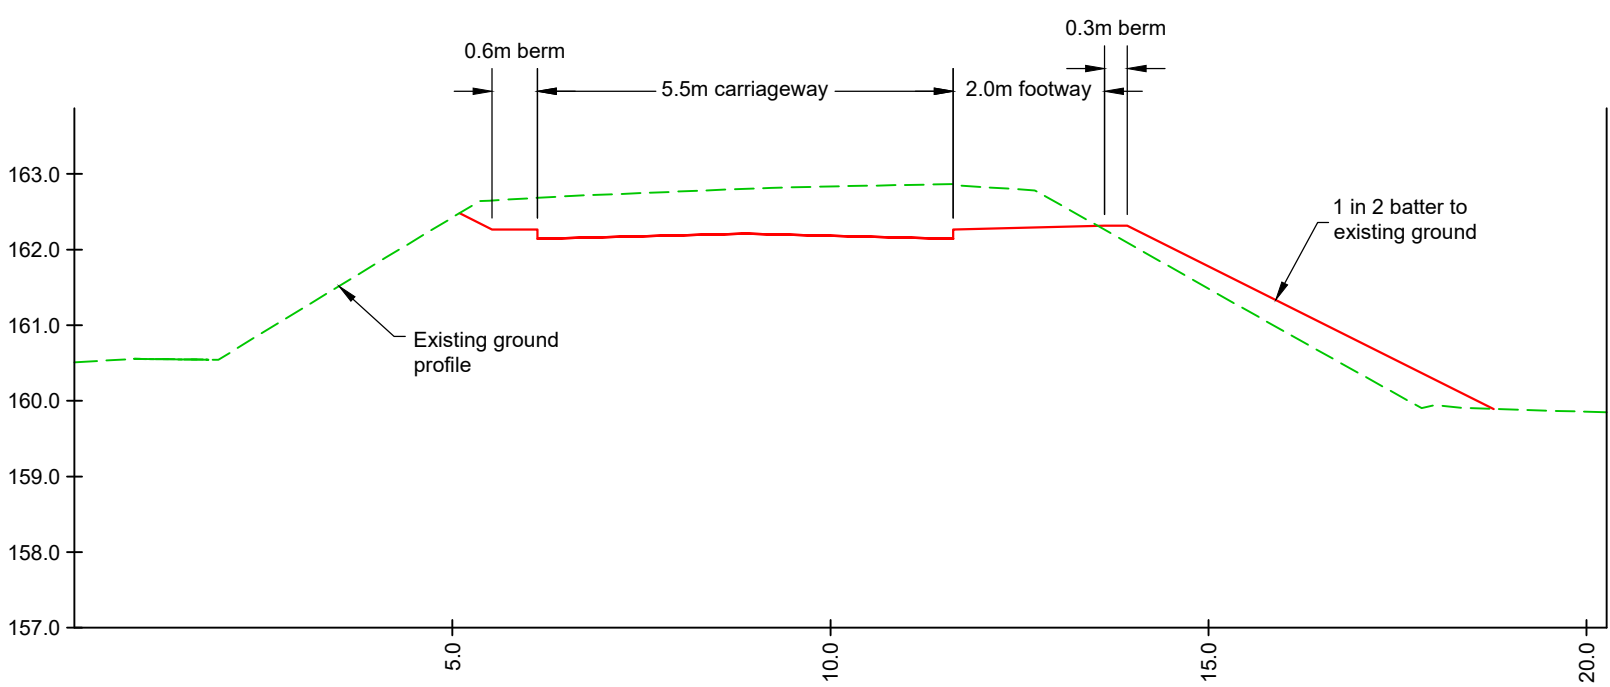

Chainage 50.000m

Proposed Access Road Cross Sections
Scale 1:100

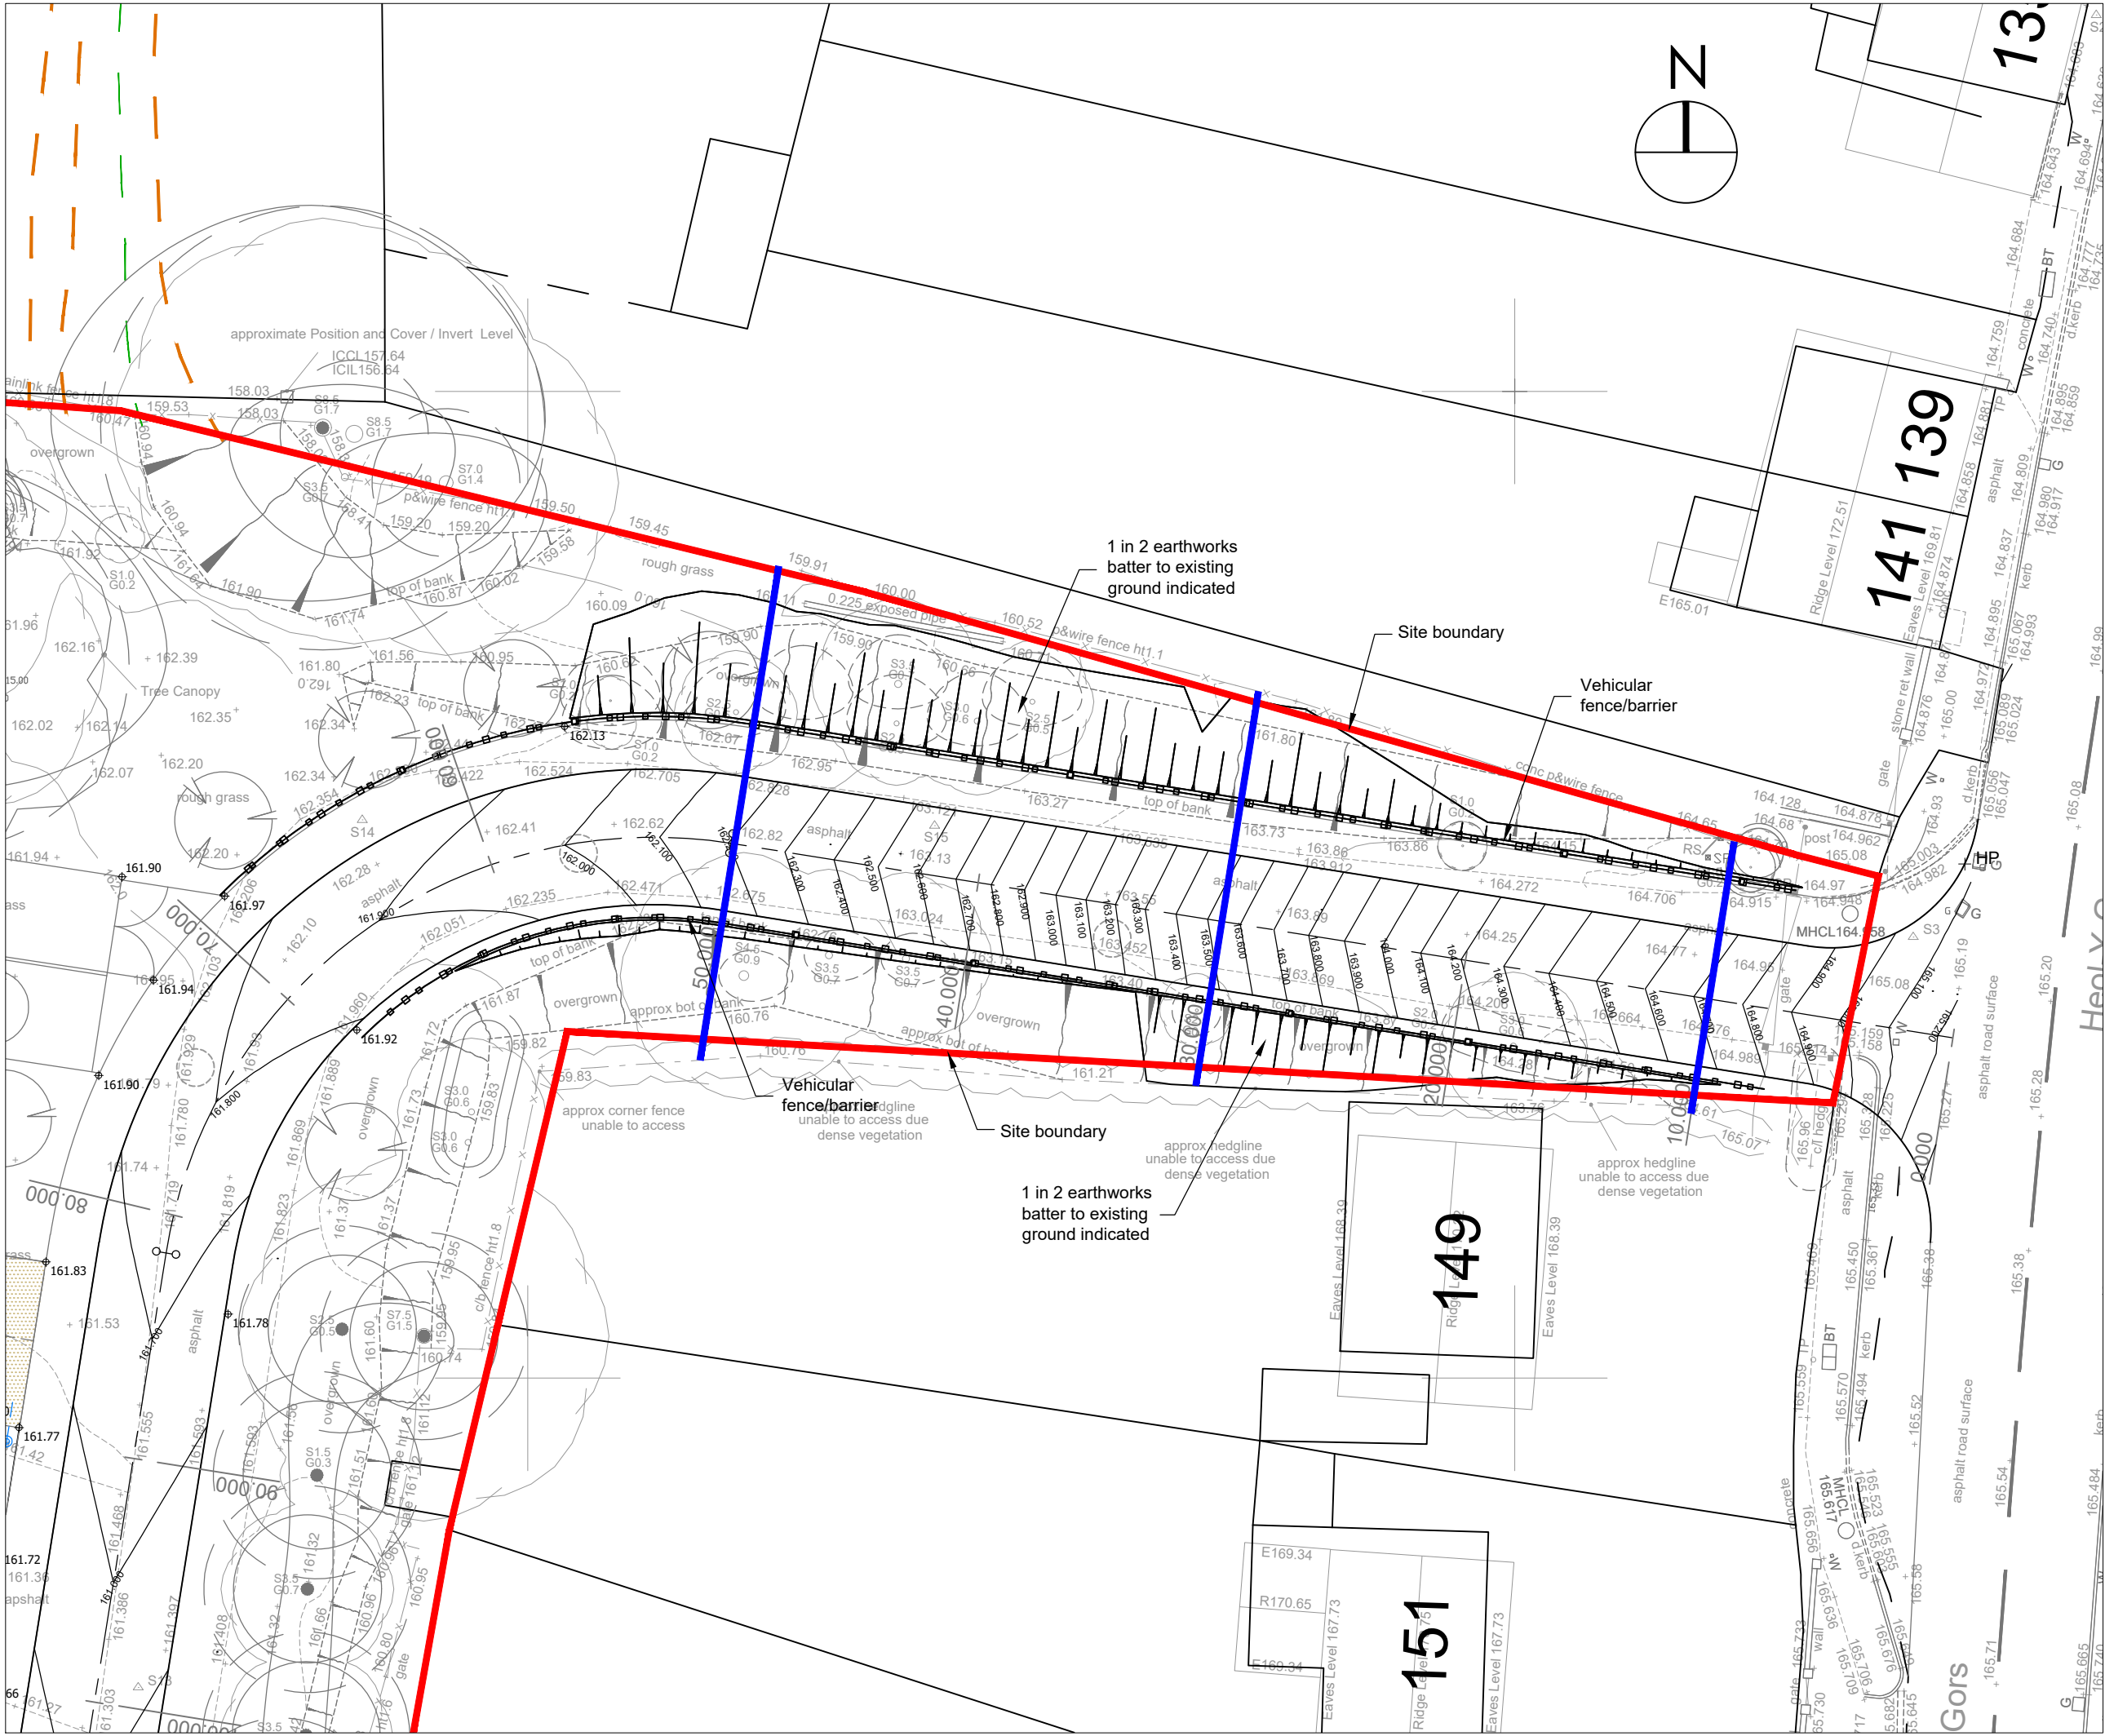

Site Access Layout
Scale 1:250

Status: **PLANNING**

This drawing is copyright and its use or reproduction without the permission of Spring Design Consultancy Limited. All rights are reserved until invoices are paid in full. No responsibility will be taken for any design used for construction prior to receipt of relevant approvals.

rev date description

by

Drawn: RMJ
Checked: RMJ
Date: Feb 2025
Scale: As shown

Client: Bluefield Land
Project: Heoly Gors, Cwmgor
Title: Highway Access Cross Sections
Ref: 2625-620
Rev: -



Unit 2 Chapel Barns | Merthyr Mawr
Bridgend | CF32 0LS | 01656 656267
mail@spring-consultancy.co.uk