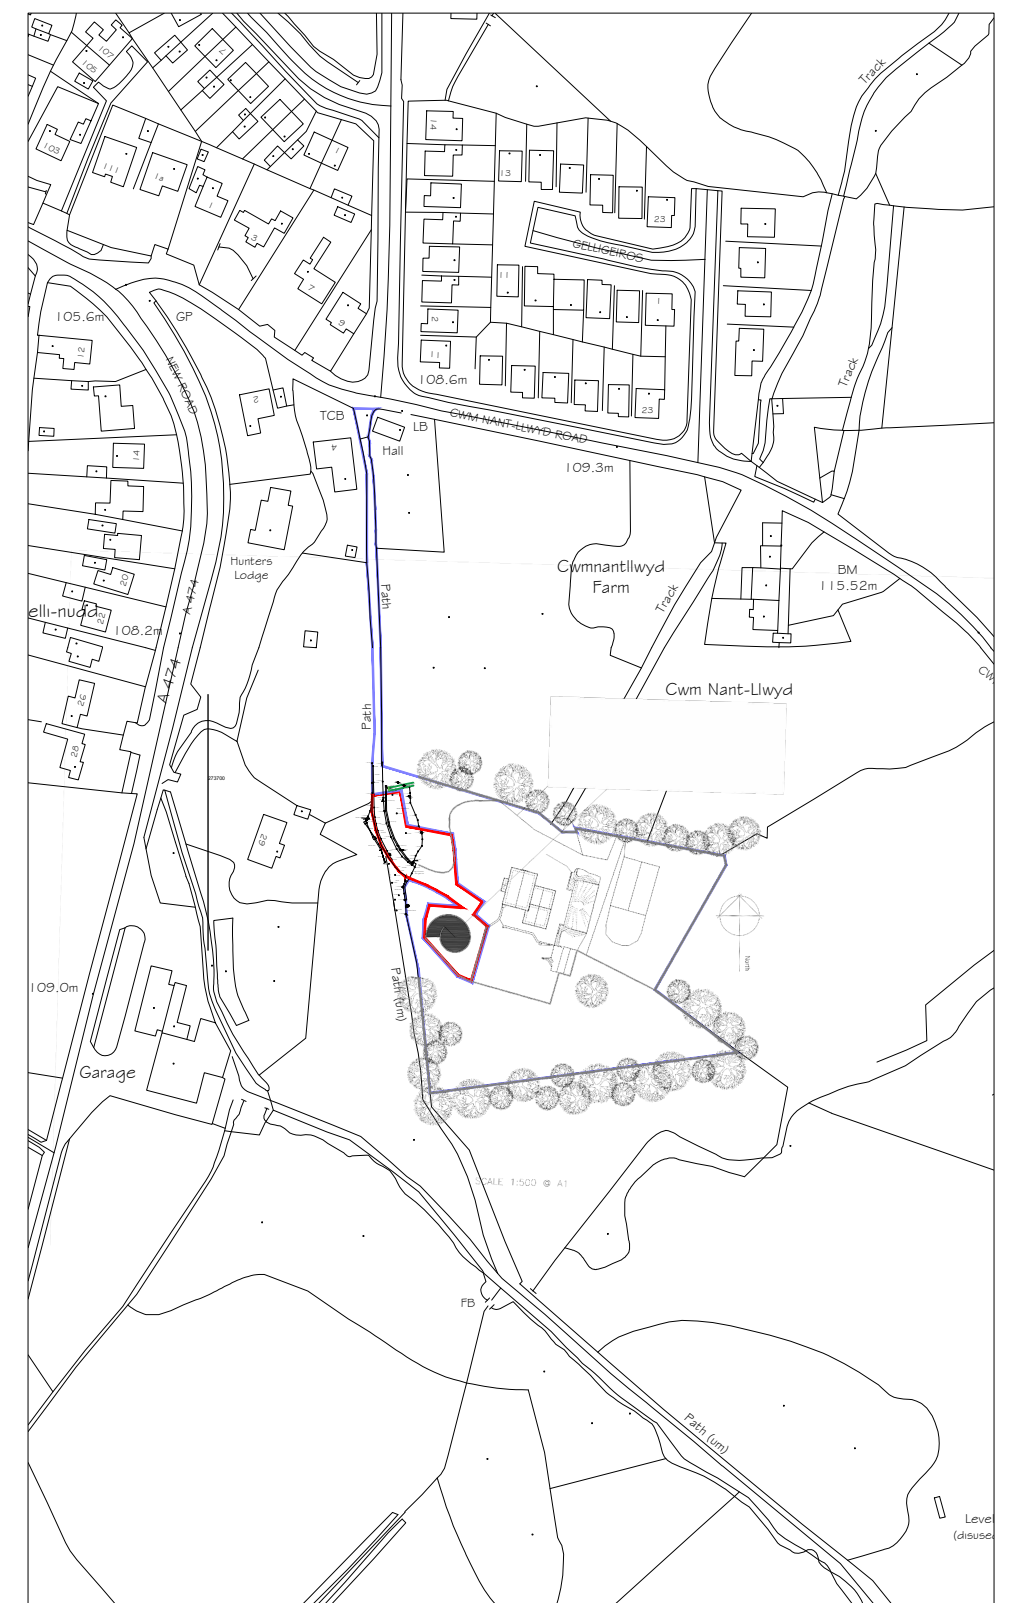
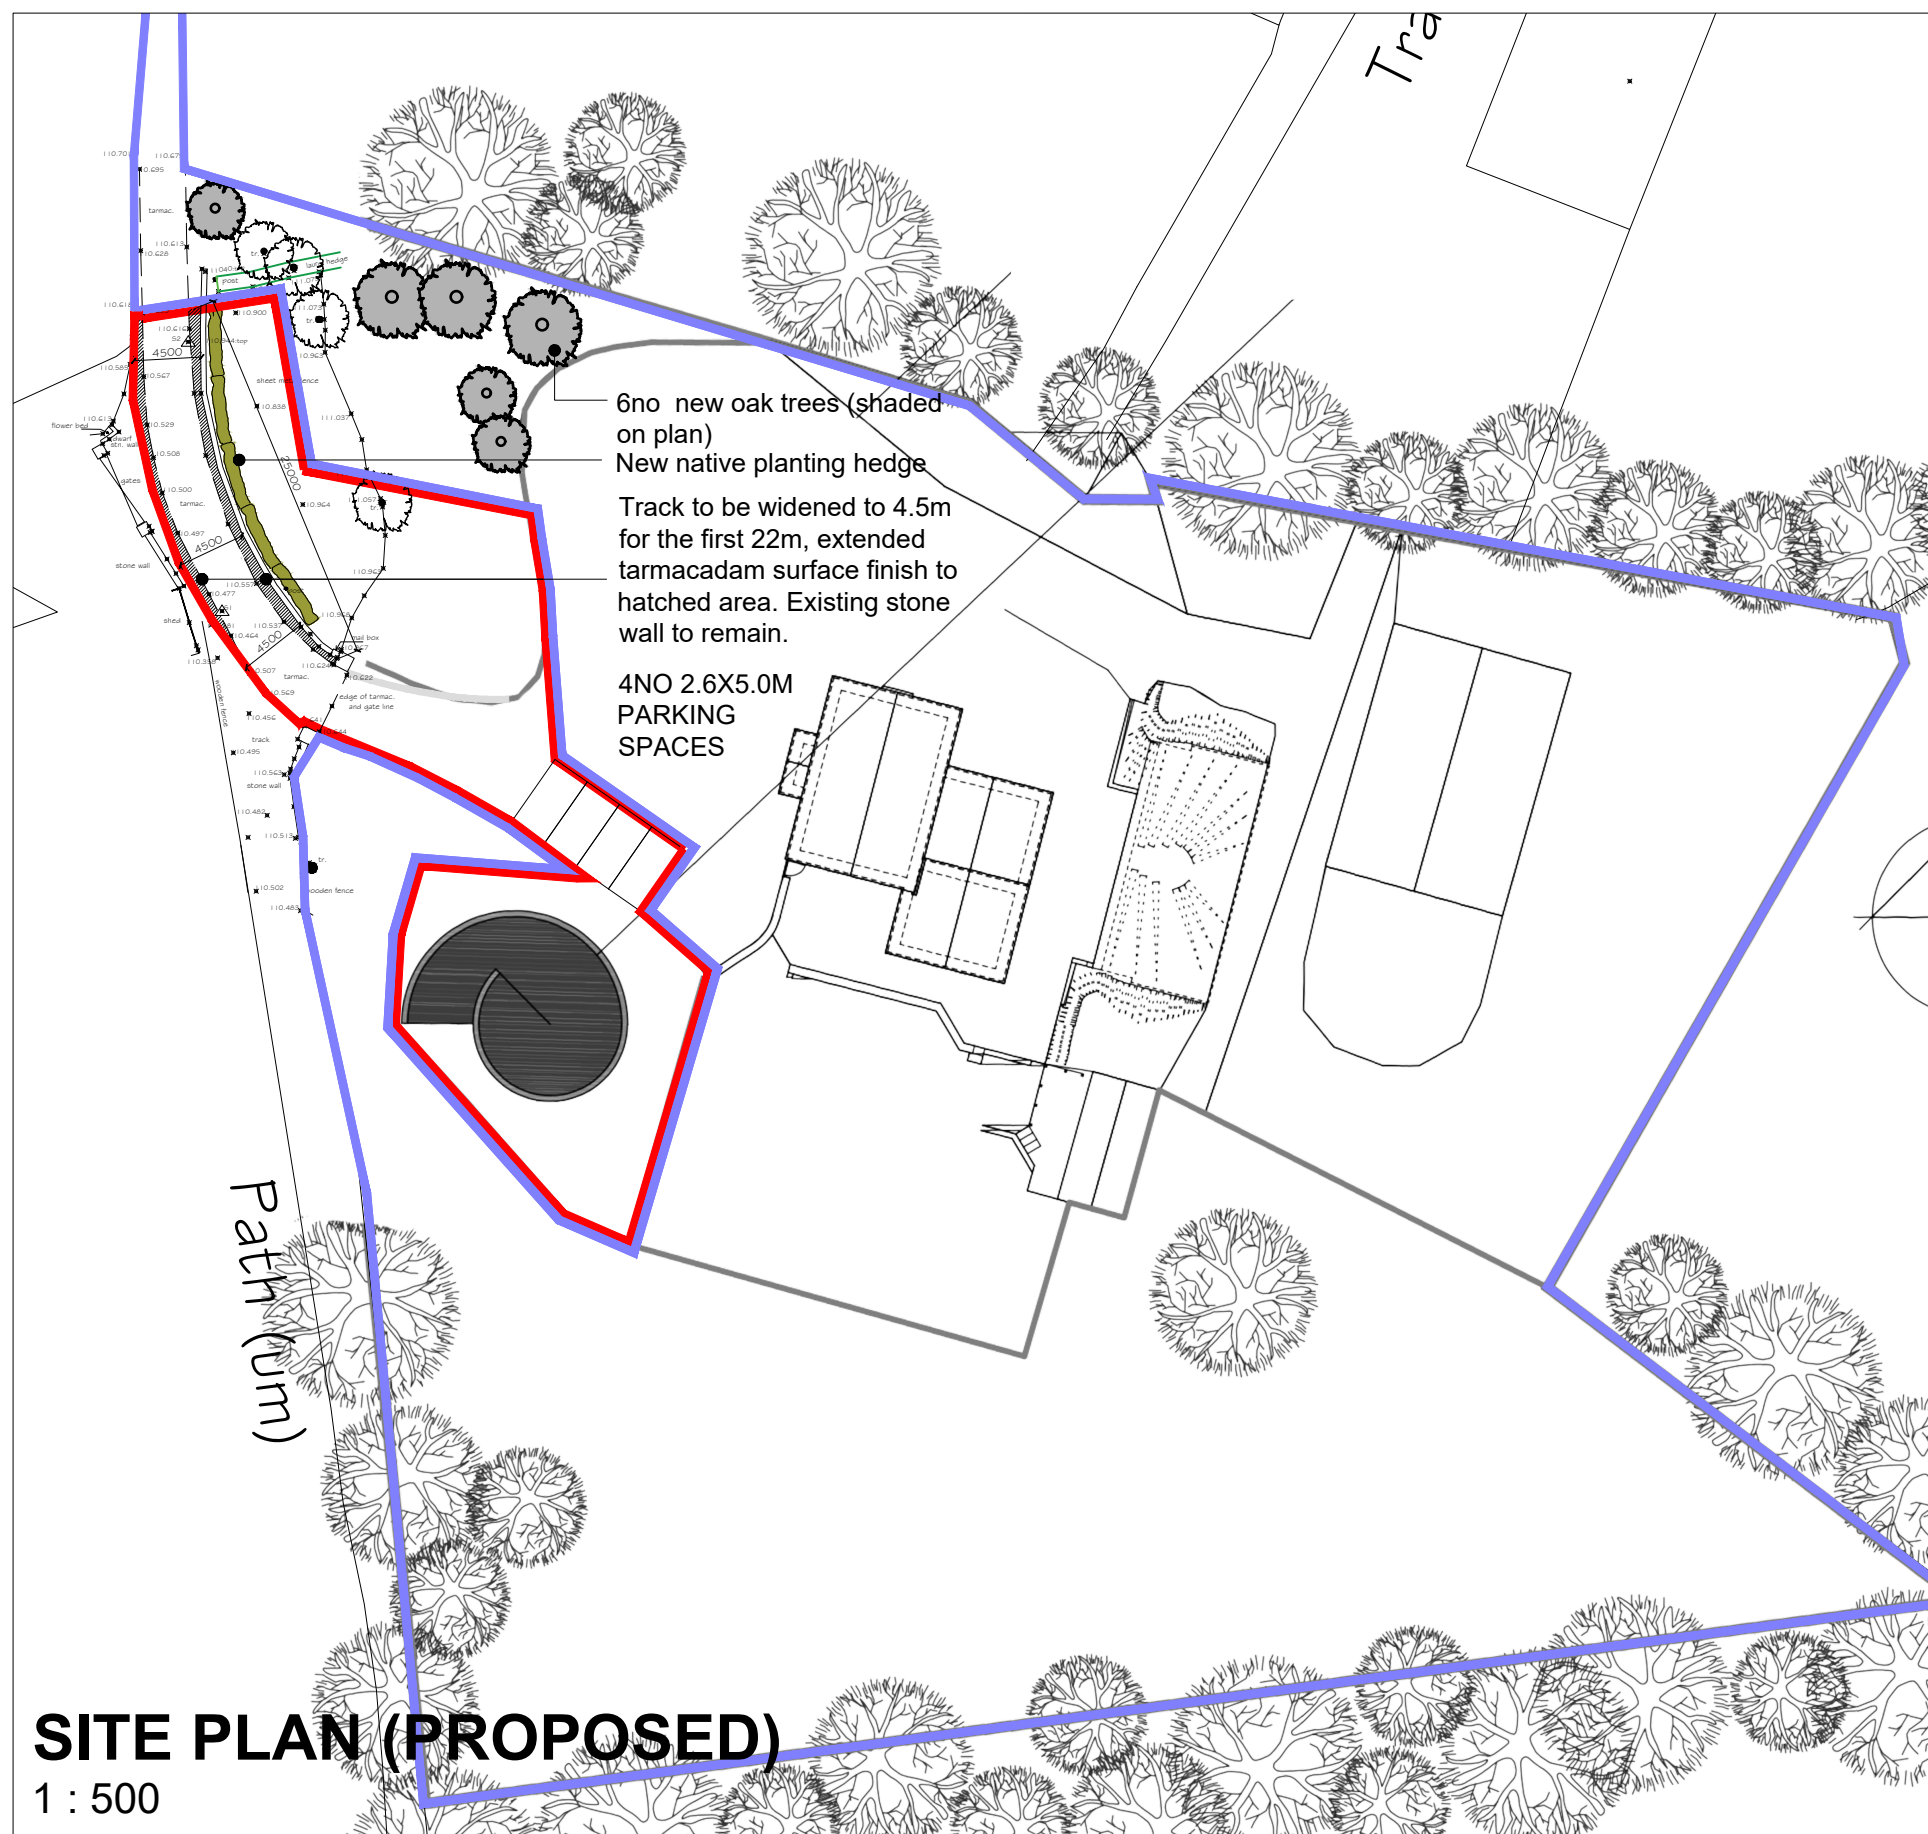


Project: Mr M Davies Llety'r Goff Farm, Rhos	Title: SITE & LOCATION PLAN	Project number	Project Number	A3 - A100 rev C	
		Date	Issue Date		
		Drawn by	JM		
		Checked by	Checker	Scale	As indicated