



All dimensions are in millimeters unless otherwise stated. Do not scale from this drawing. Check dimensions on site, report any discrepancies immediately. Drawings are copyright of Pensaerniaeth Williams Architecture Ltd. and must not be altered, reproduced, or passed on to any third party without prior consent.

RevisionDate/By



Notes

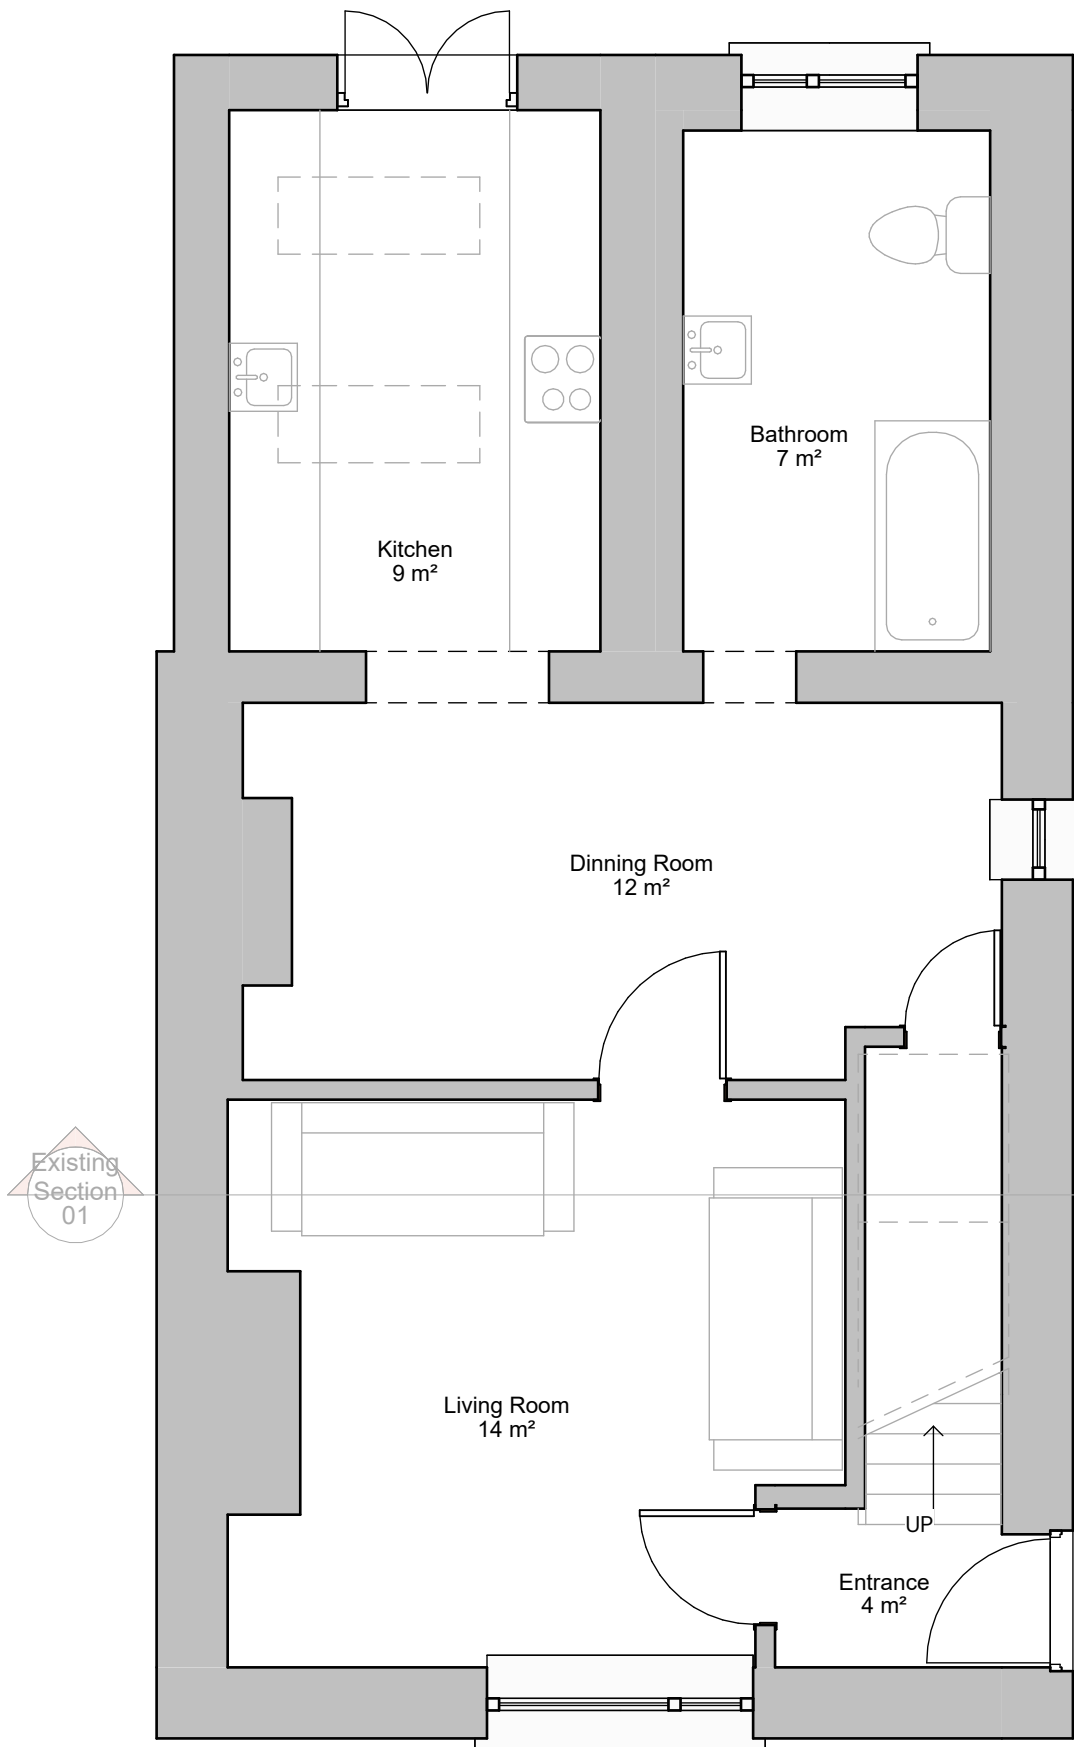

View: 05
Existing Ground Floor
1: 50

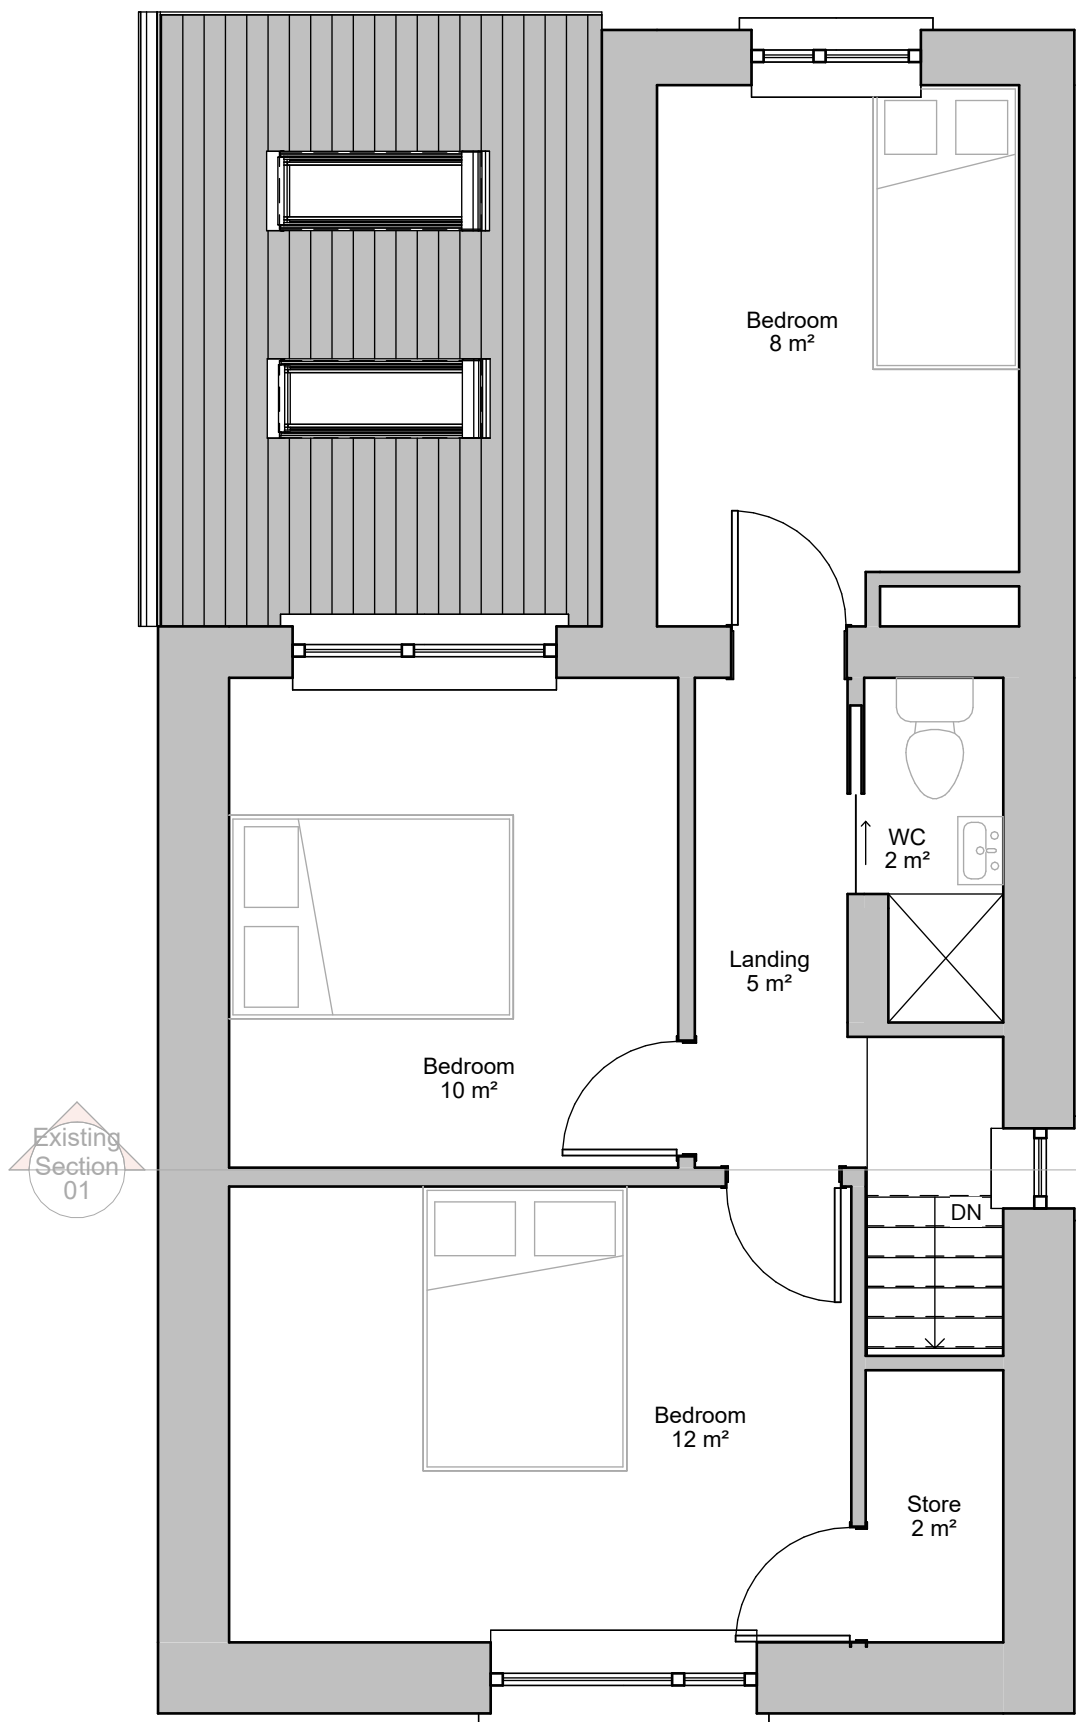

View: 06
Existing First Floor
1: 50

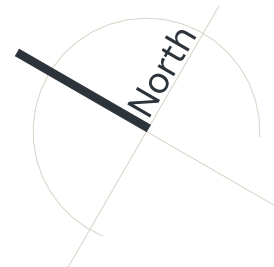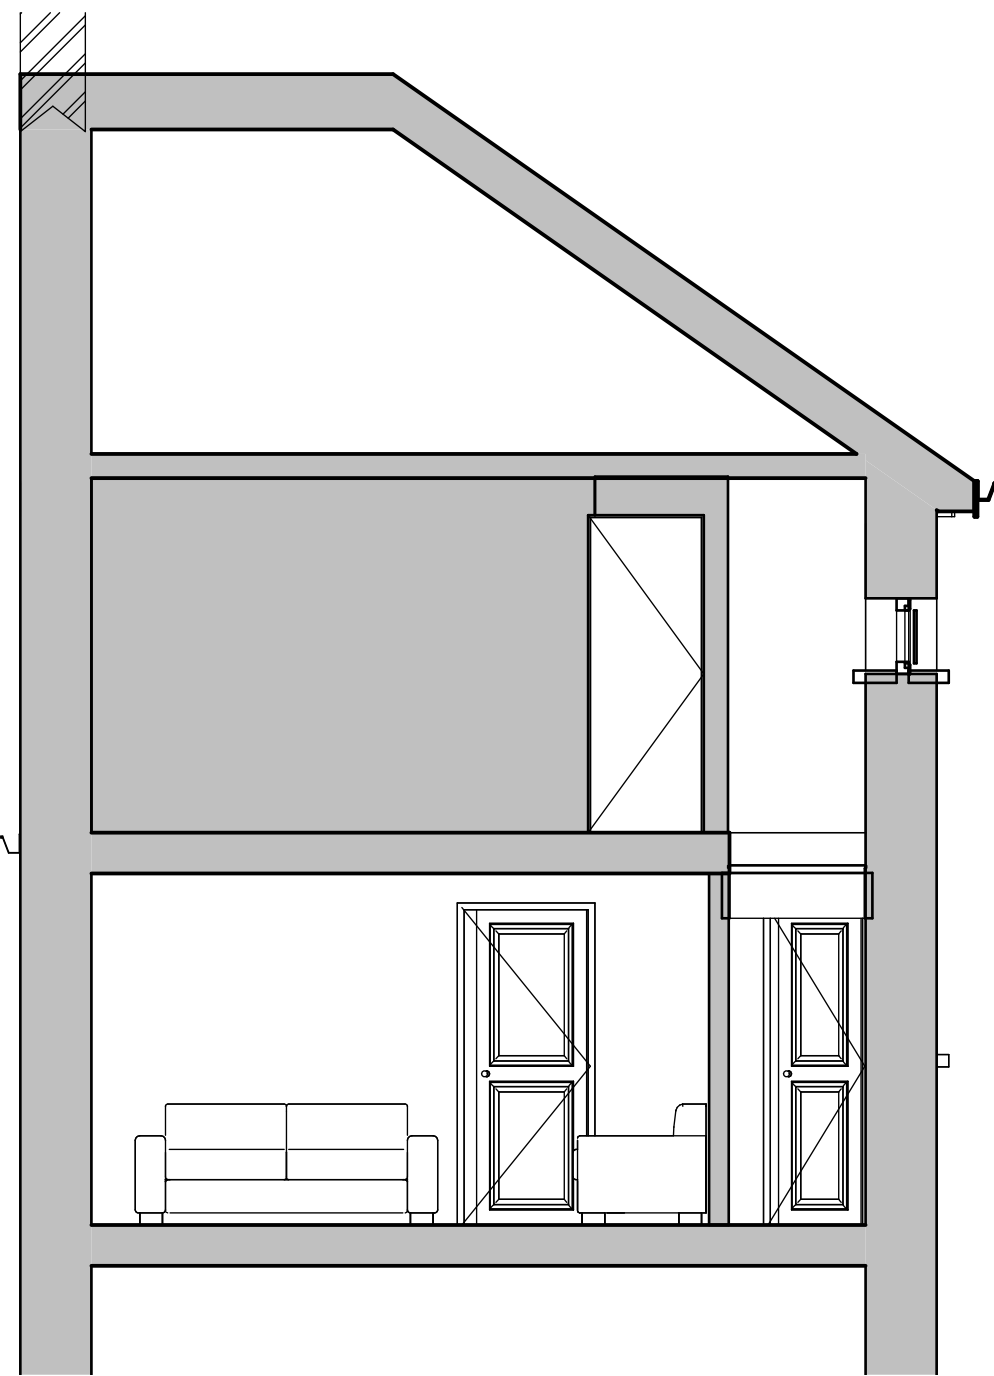

Williams

Architecture / Pensaerniaeth

Client	Mr Harvard
Address	62 Gwyrddgoed, Pontardawe
Postcode	SA8 4NL
Reference	PWA-157
Status	Planning
Date	17/03/25
Title	Existing Drawings
Drawn By	MFJ
Checked By	LJW
Scale	As indicated
Sheet	A2
Number	01

hello@williamsarch.co.uk
01554 253 177
www.williamsarch.co.uk
Suite 11, Avon House, Dafen
Tradepark, Llanelli, SA14 8NB.