



1505 Key Plan
1 : 500

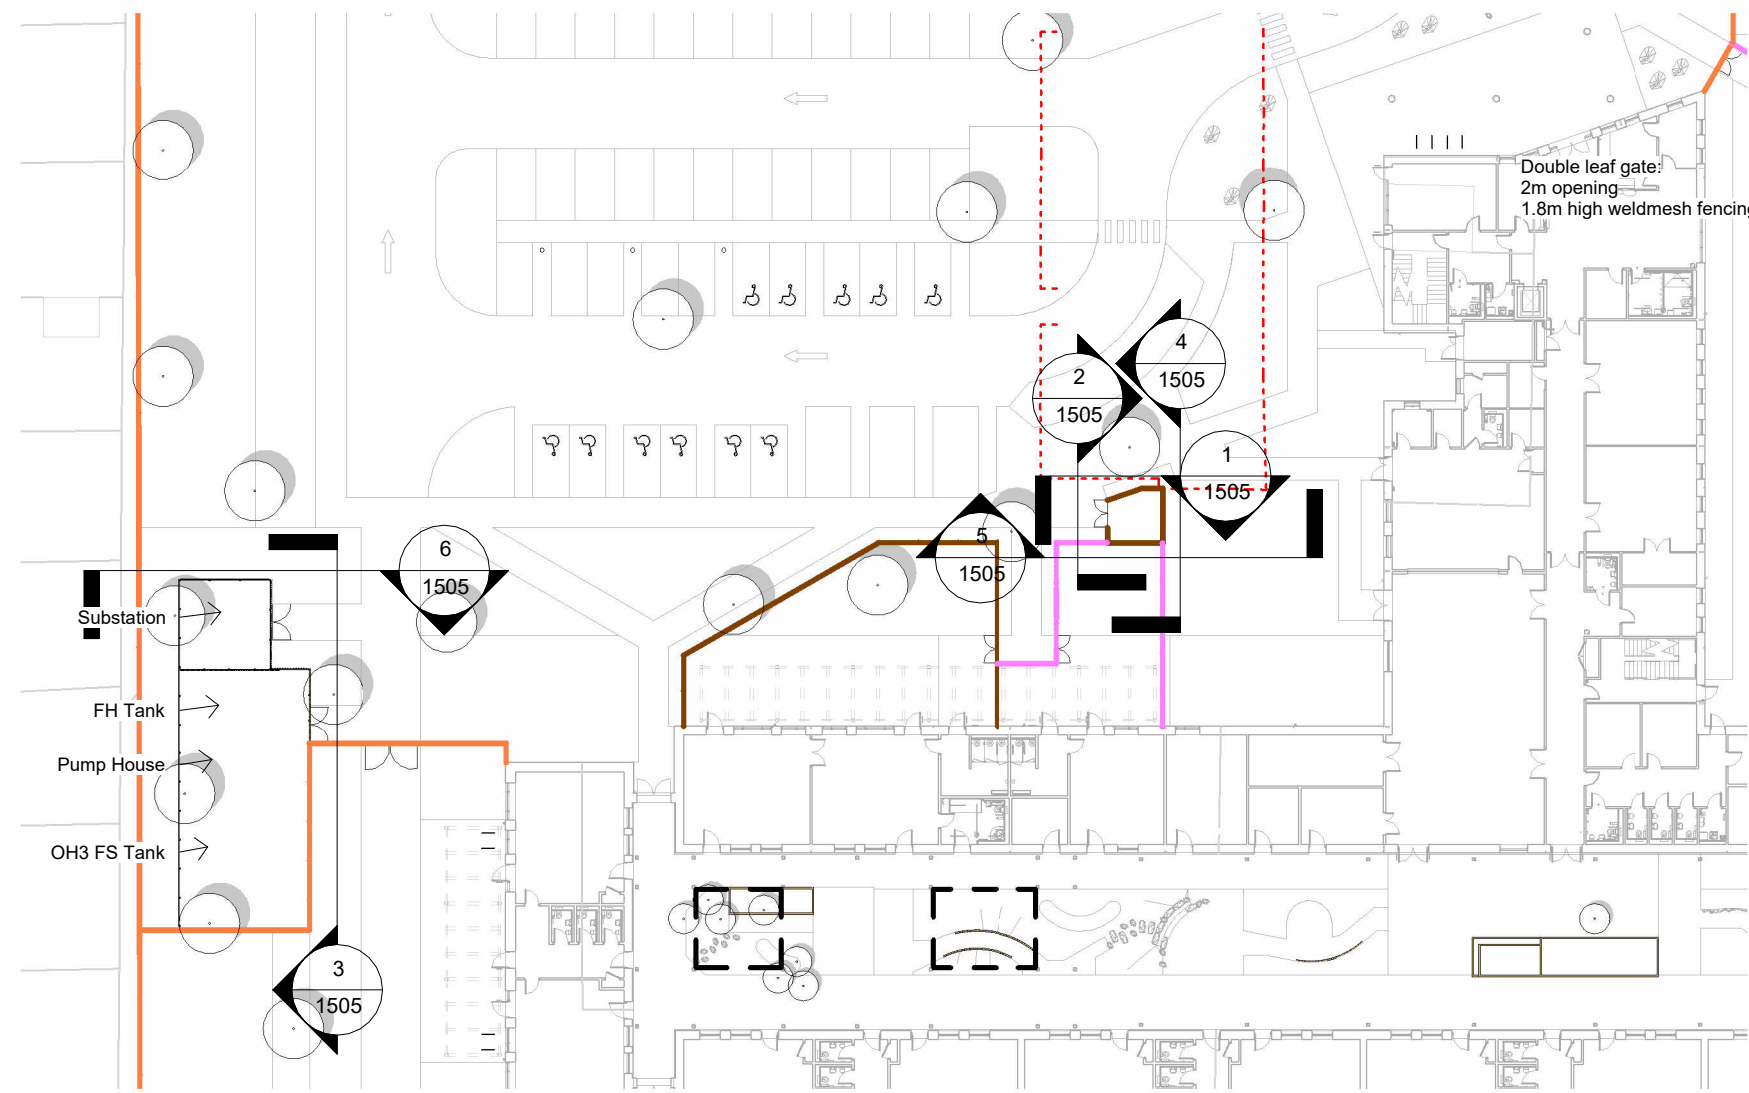


- Boundary Treatments**
- 2.4m Weldmesh Security Fence (FE01)**
To form secure line, LPS 1175 A1 (SR1)
Height: 2400mm
Colour: black
 - 1.8m Weldmesh Fence (FE01A)**
Secondary secure line, LPS 1175
Height: 1800mm
Colour: black
 - 2.4m Black Hit and Miss Timber Board Fence (FE04)**
To form boundary to refuse and service areas
Finish: Black stained timber board
Height: 2400mm
 - 1.8m Euroguard Combi Fence (FE06)**
To form secure line around refuse and service areas
Mesh 200 x 45mm centres with 25mm gap, 5mm wire
40 x 17mm kiln dried timber slats
Anti climb design
Galvanised and powder coated in Black RAL 9005
Manual locking gates to match


1505-1 Bin Store Northern Elevation
1 : 25

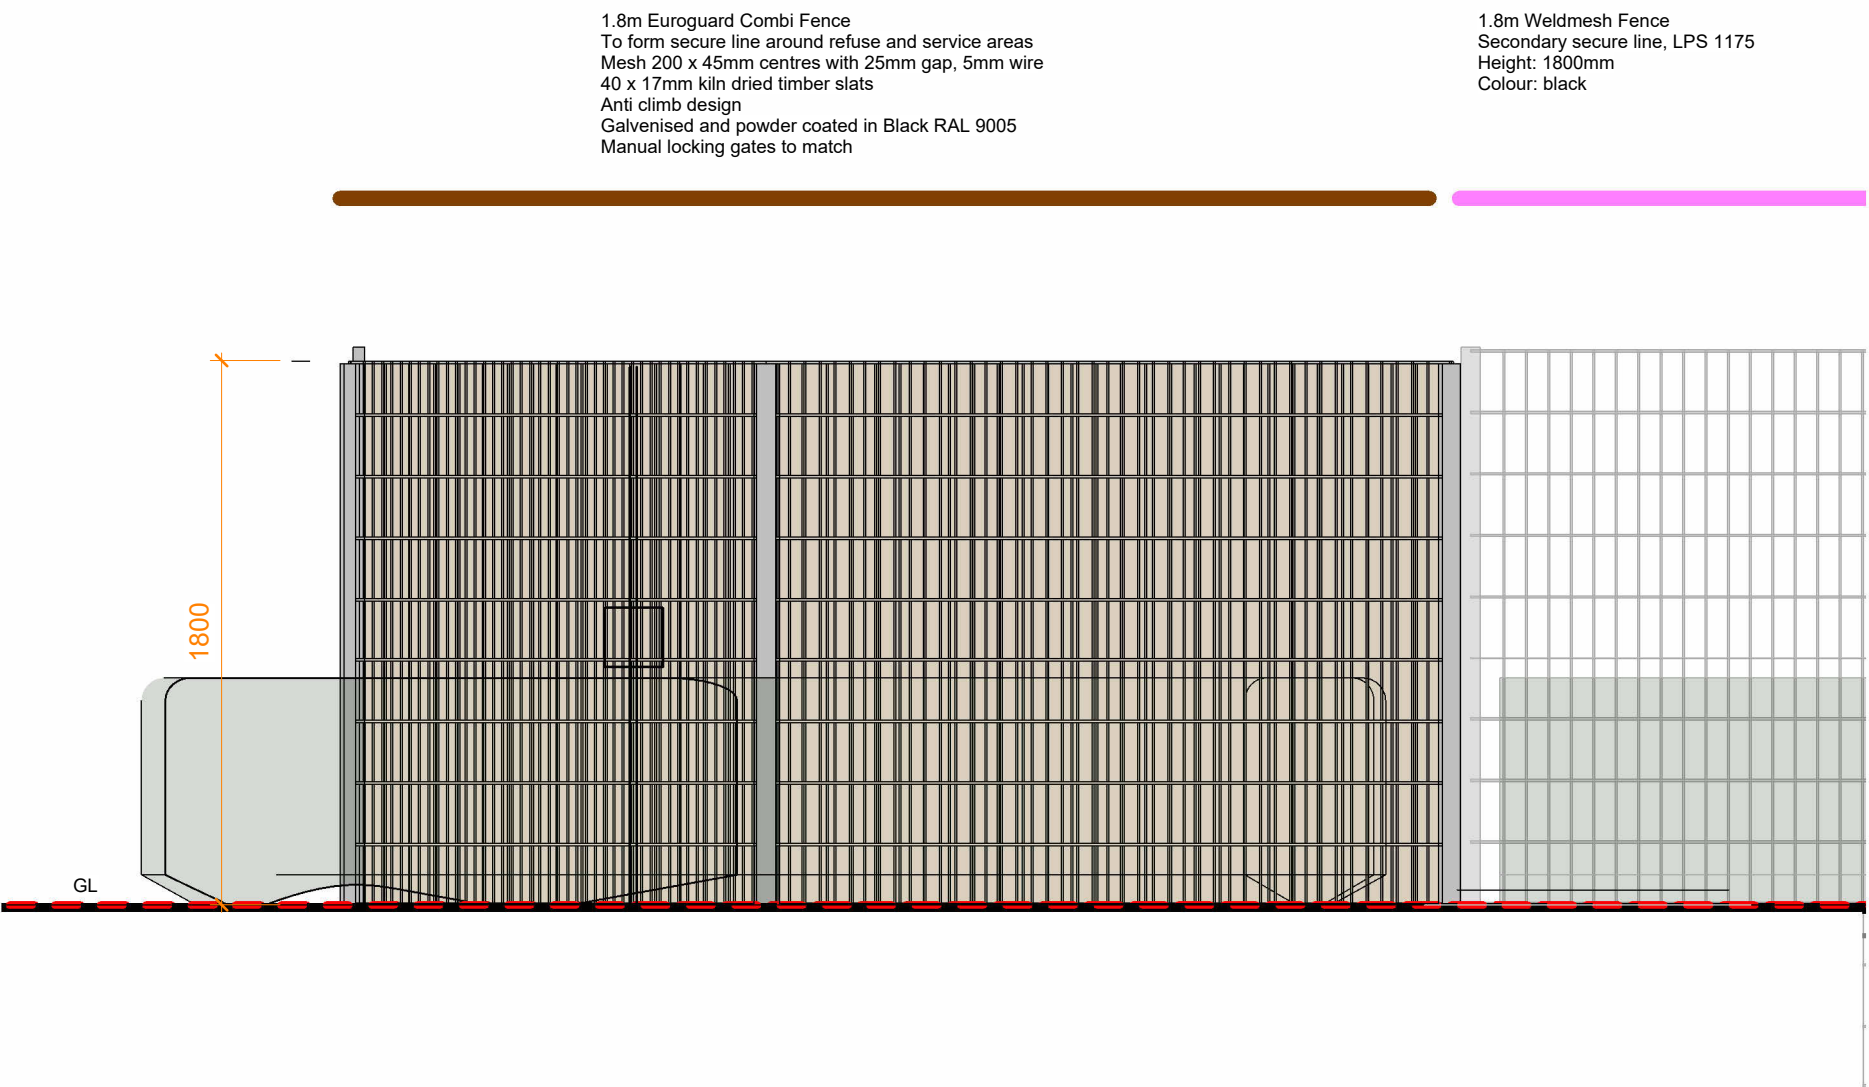


1505-2 Bin Store Western Elevation
1 : 25

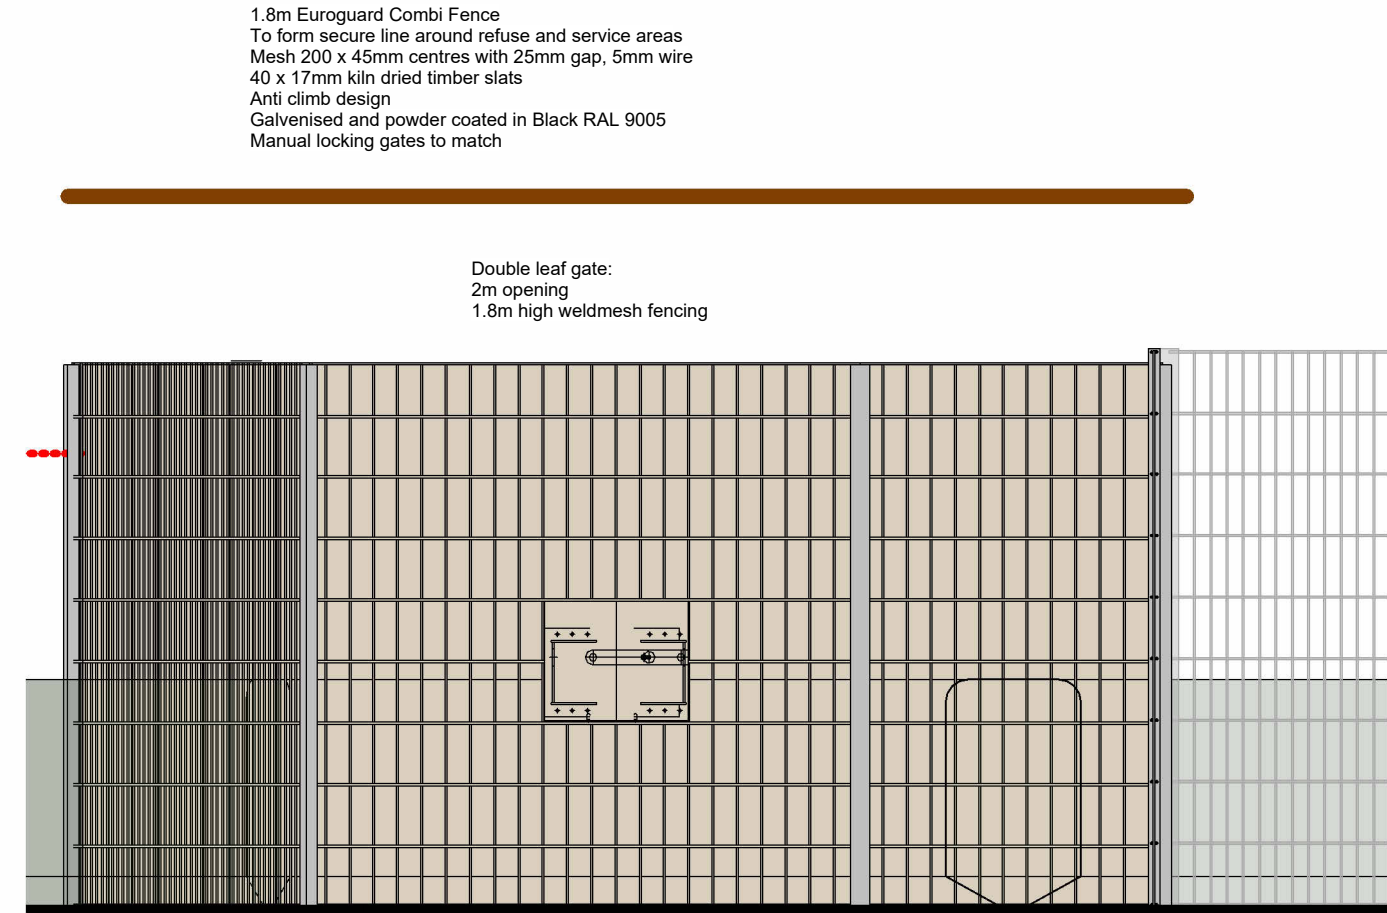


1505-4 Bin Store Eastern Elevation
1 : 25

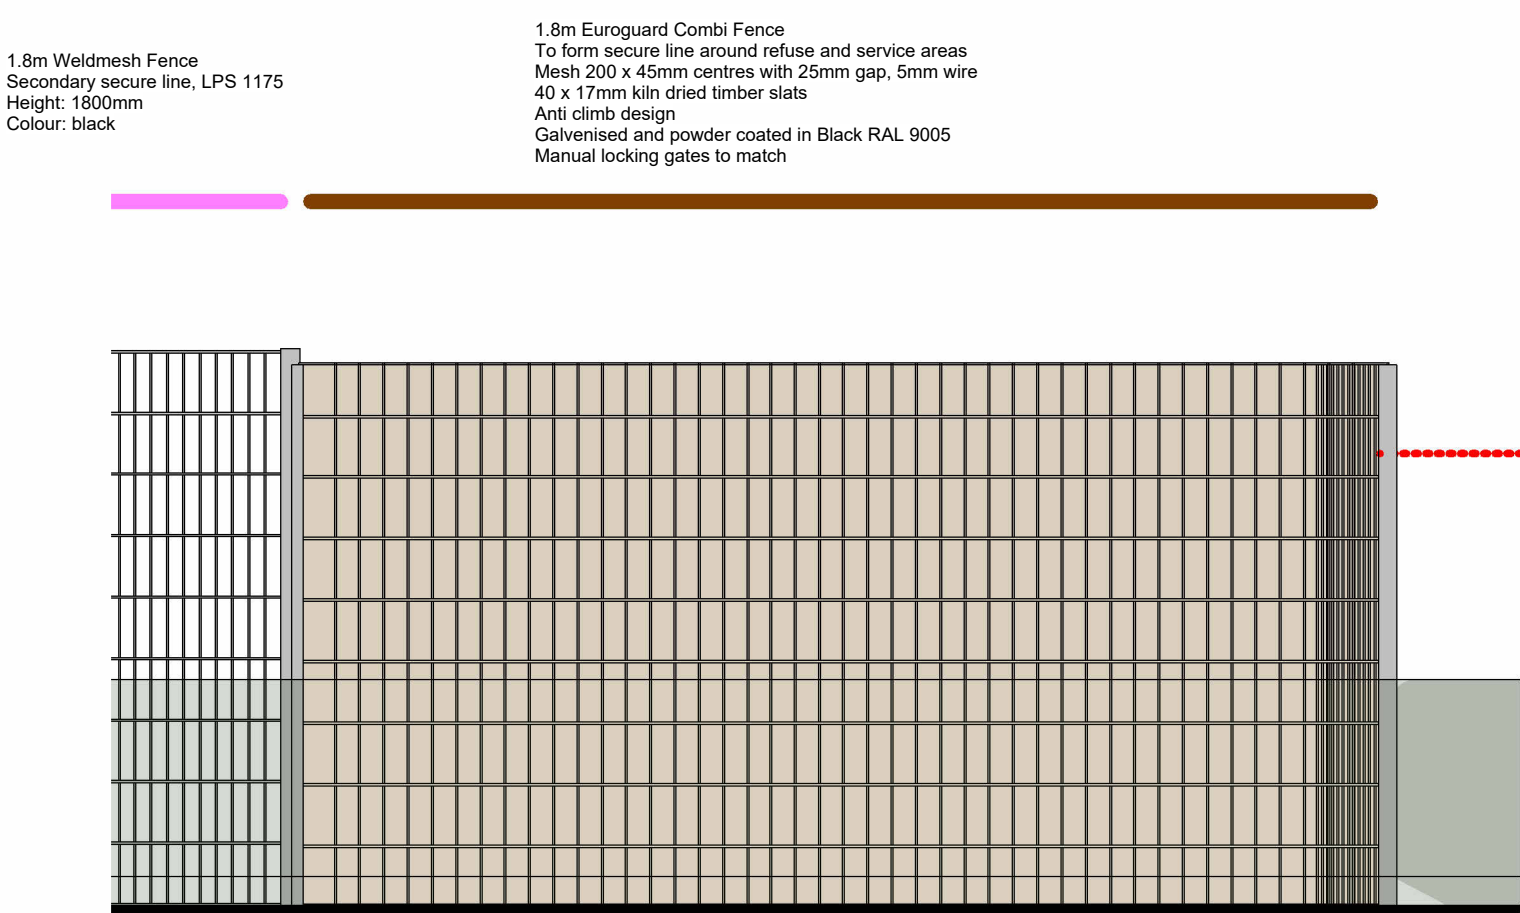


1505-5 Bin Southern Elevation
1 : 25

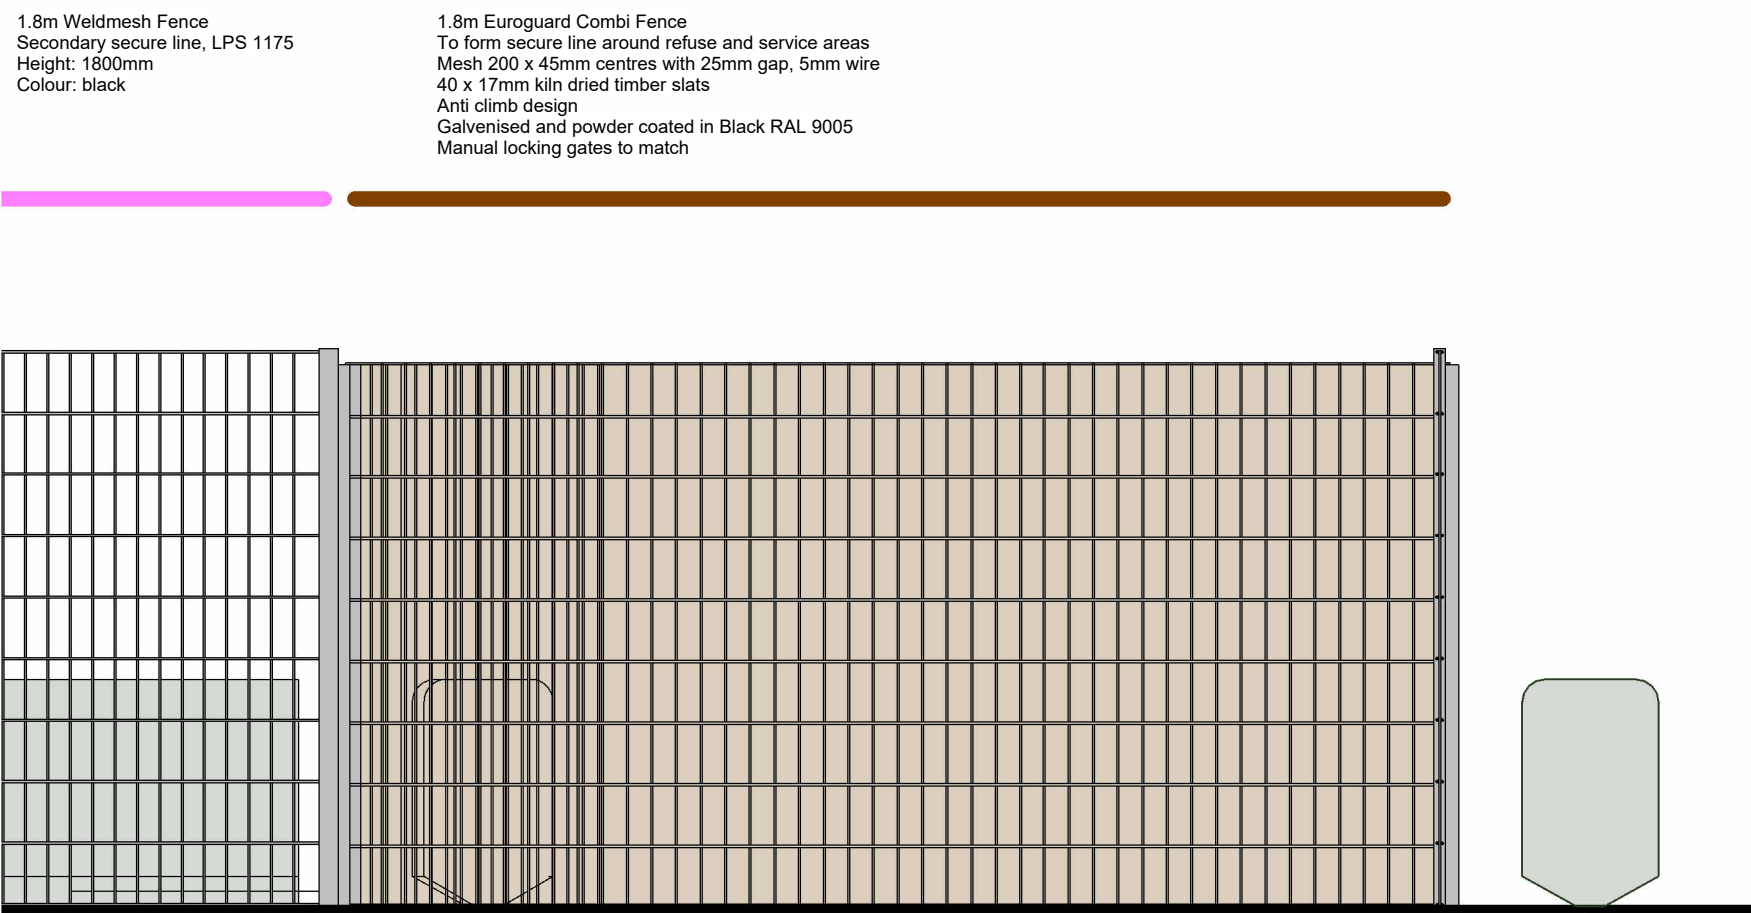

1505-3 Compound Eastern Elevation
1 : 50

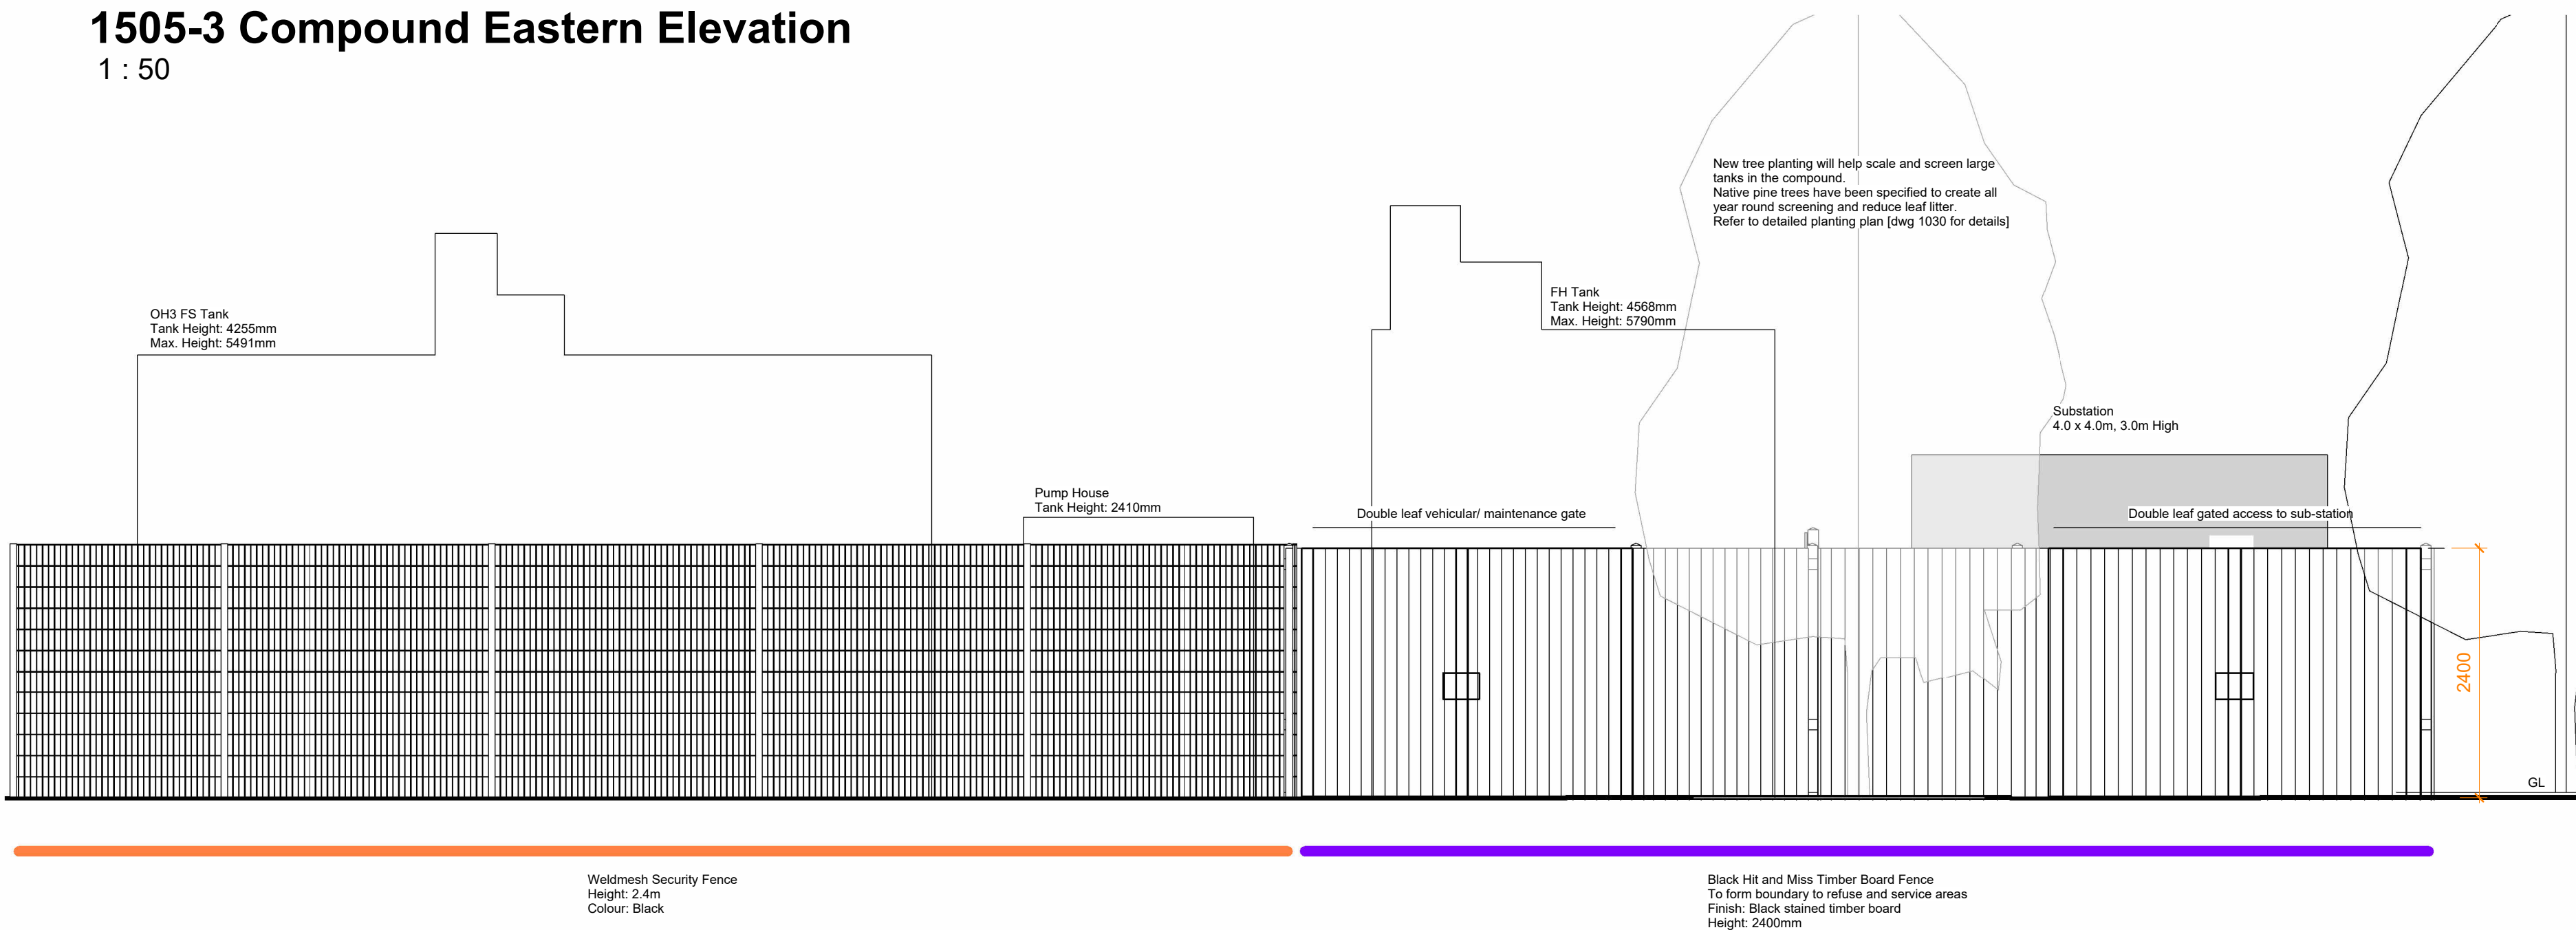

1505-6 Compound Northern Elevation
1 : 50

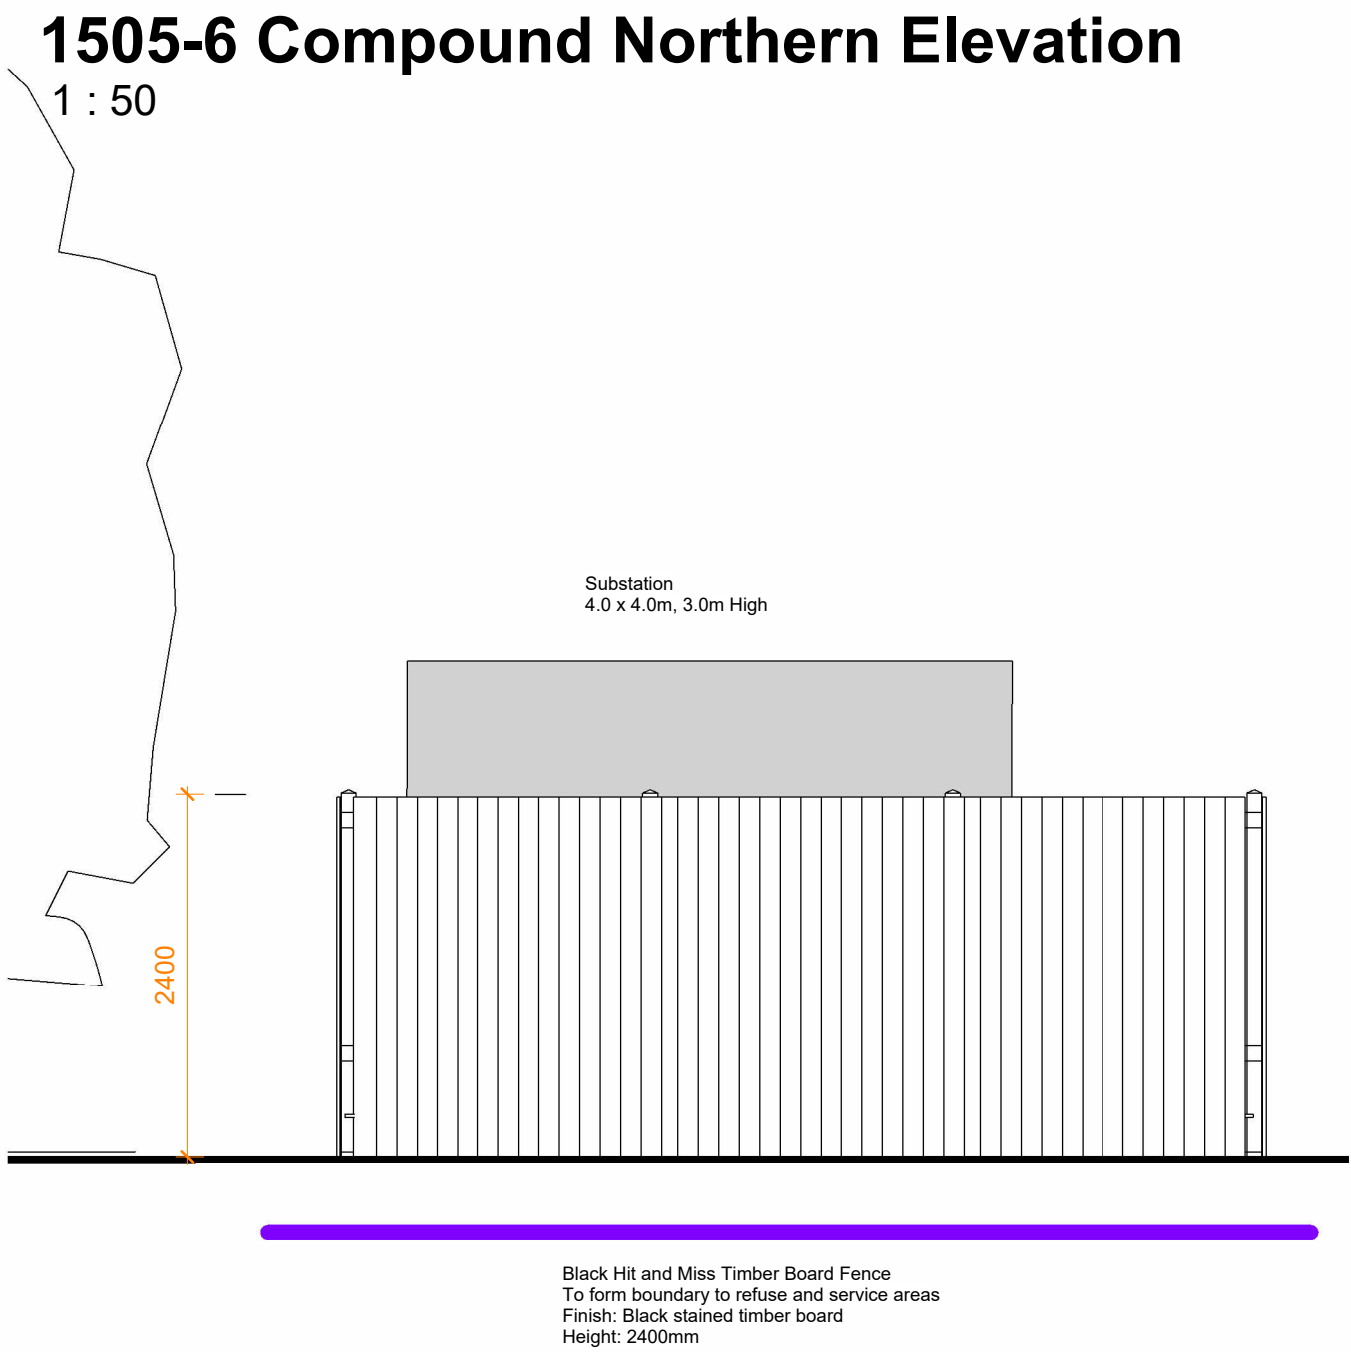

- Notes**
- Drawing is copyright of fenton+reece
 - Only labelled dimensions are to be taken from this drawing. Do not scale from this drawing.
 - Contractor is responsible for taking and checking all dimensions, below ground services and setting out.
 - All elements of design should be checked on site and conflicts reported to responsible designer... **If in doubt ask**

PO2	Planning Issue	DC	RF	28.04.25
PO1	PAC Submission	MR	RF	12.12.24
Rev	Description	Drawn	Checked	Date



Project	YGG Rhosafan for Morgan Sindall
Title	Bin and Compound Elevations
Project Status	Planning
Drawing Number	26CC04 -FRL -30 -XX -D -L -1505 P02