



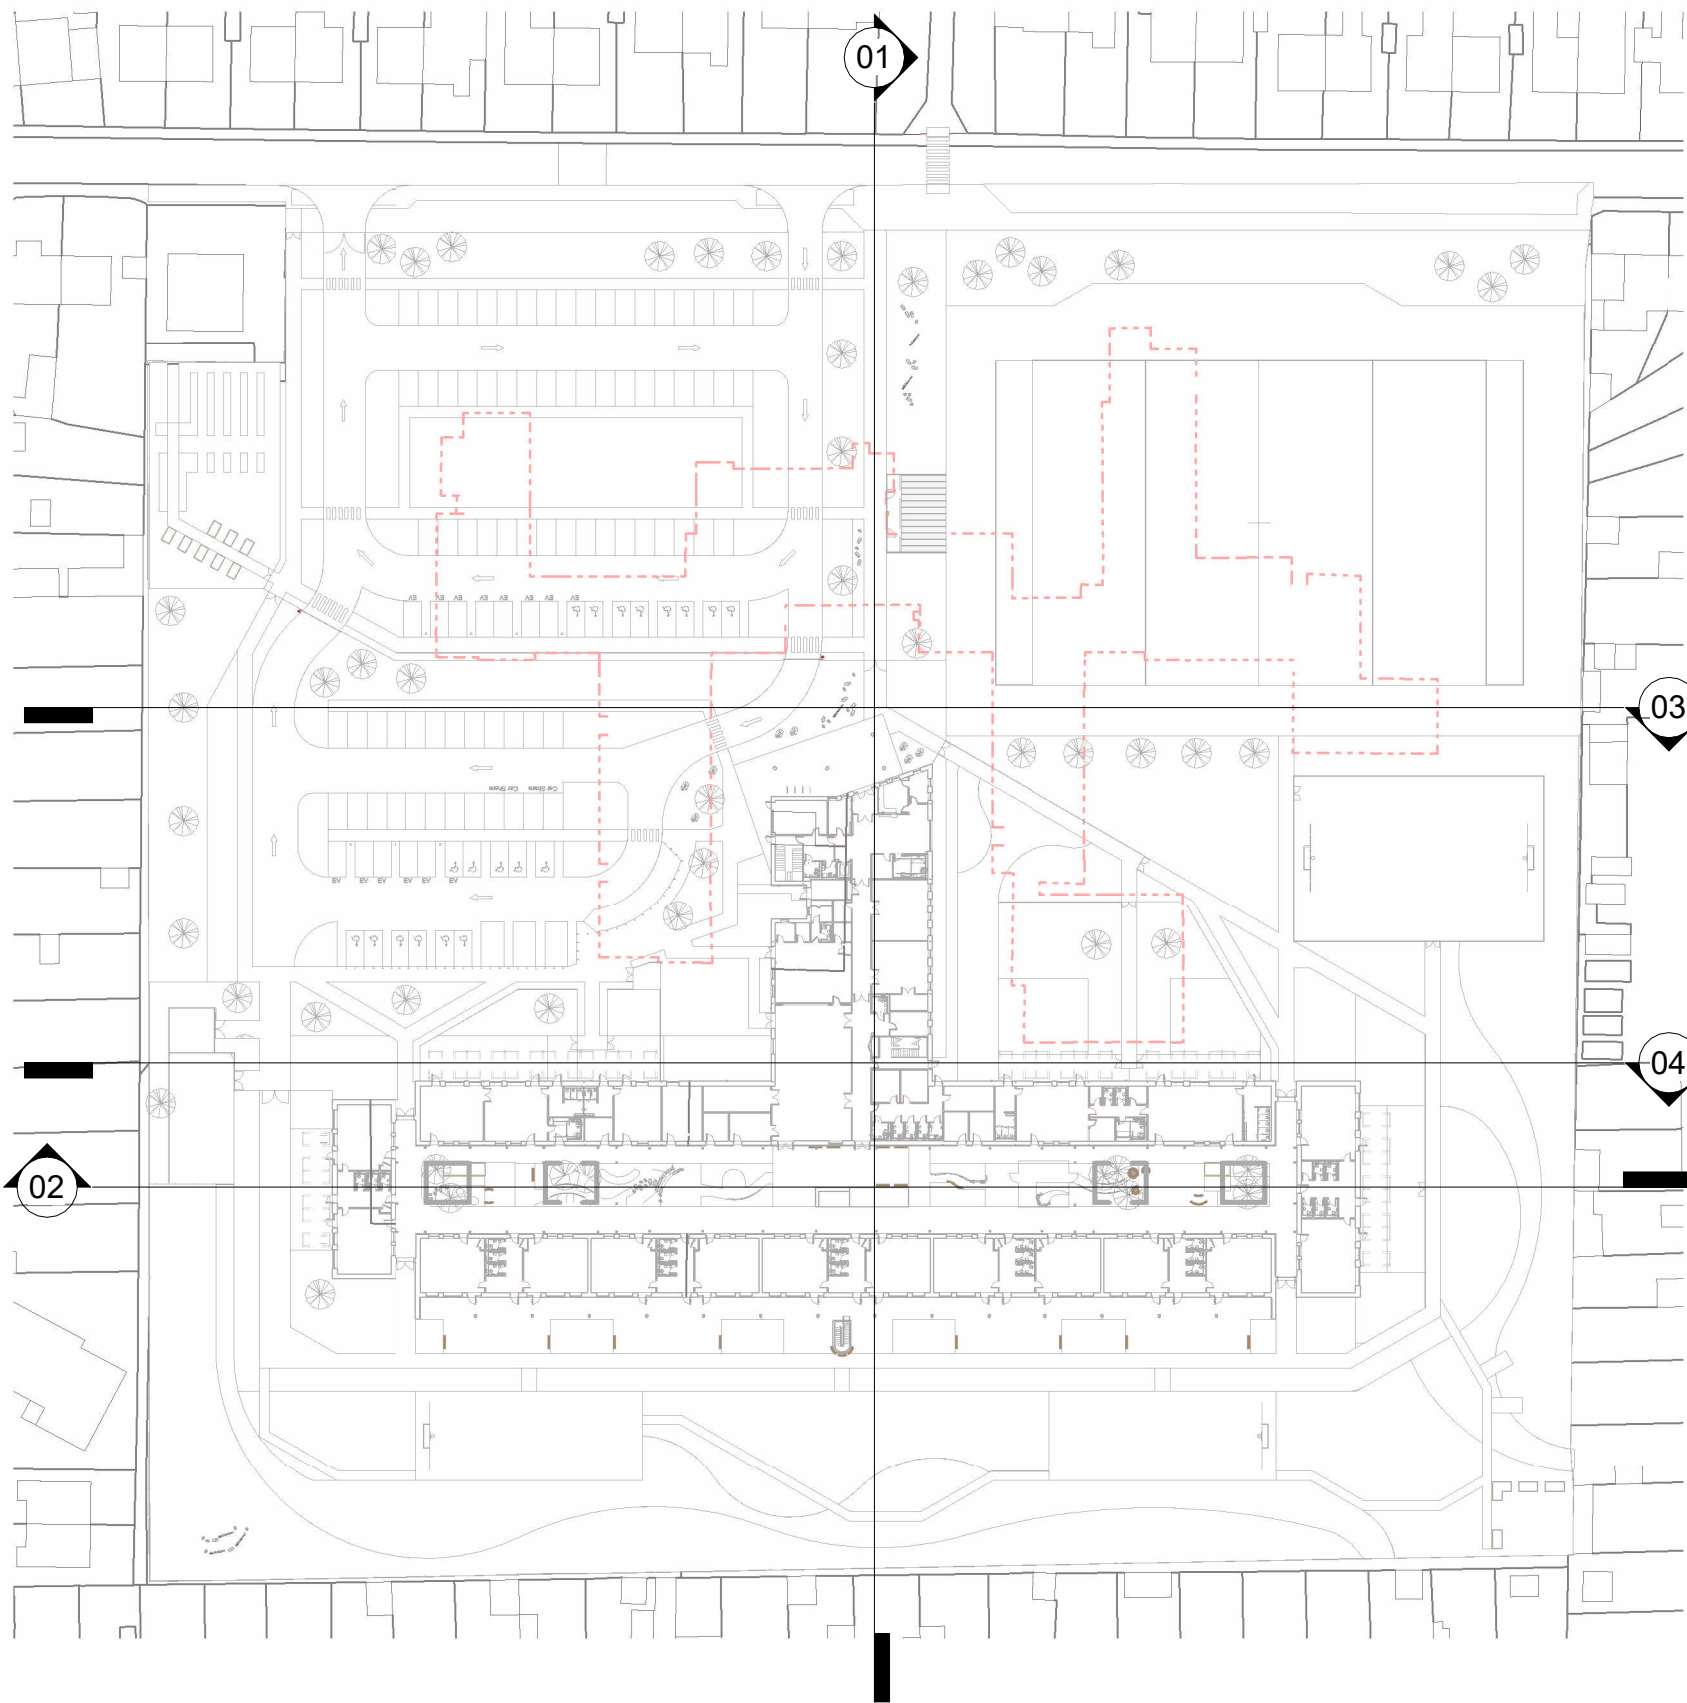


01 North-South Section through Entrance
1 : 500



02 West-East Section through Winter Gardens
1 : 500

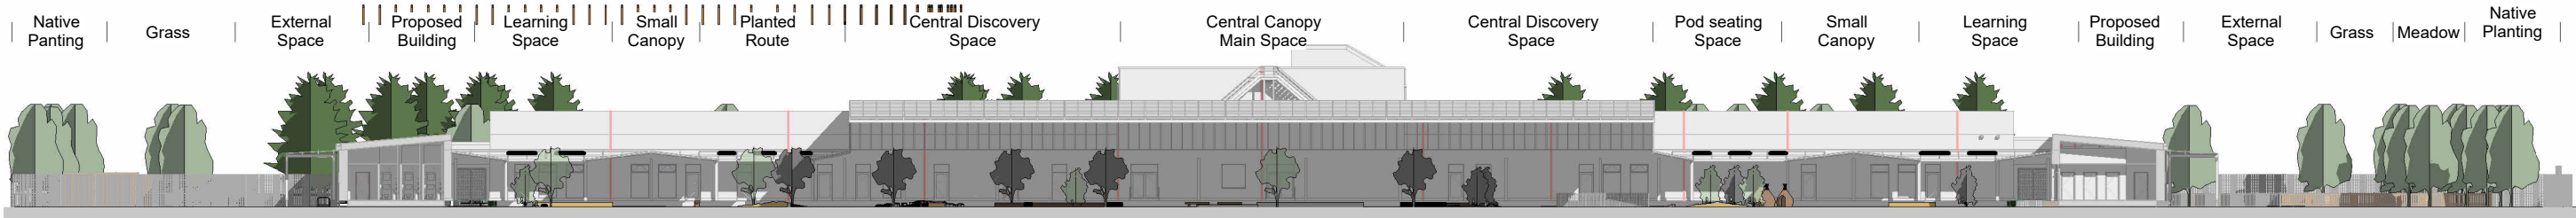

03 East-West Section through Frontage
1 : 500

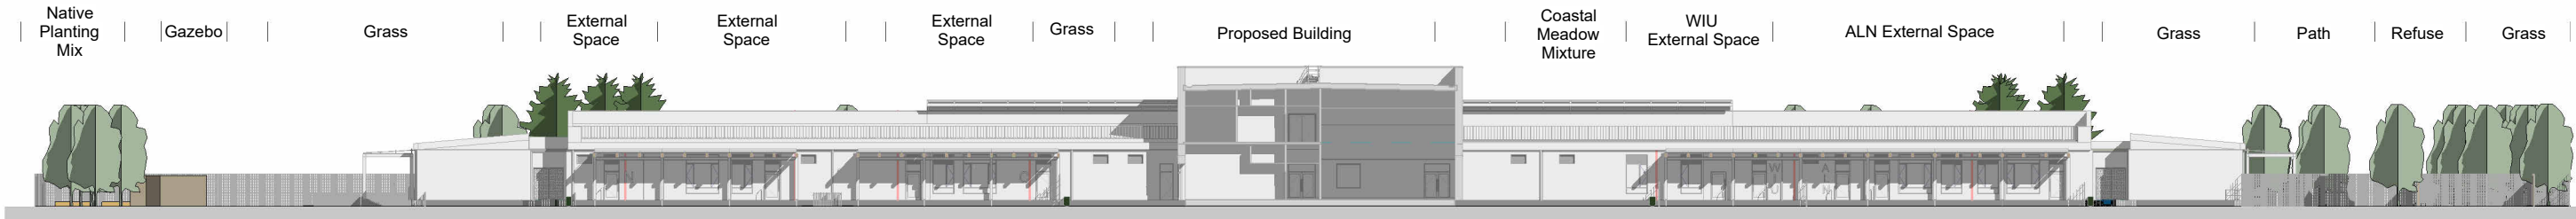

04 East-West Section through External Spaces
1 : 500

- Notes
- Drawing is copyright of fenton+reece
 - Only labelled dimensions are to be taken from this drawing. Do not scale from this drawing.
 - Contractor is responsible for taking and checking all dimensions, below ground services and setting out.
 - All elements of design should be checked on site and conflicts reported to responsible designer... **If in doubt ask**

P03	Planning Issue		DC	RF	28.04.25
P02	PAC Submission		MR	RF	12.12.24
P01	Stage 3 Issue		DC/RF	RF	15.11.24
Rev	Description		Drawn	Checked	Date

fenton + reece

Project	YGG Rhosafan for Morgan Sindall
Title	Site Elevations
Project Status	Planning
Drawing Number	26CC04 -FRL -30 -XX -D -L -1800 P03