


Demarcation Fencing Detail
1 : 20



Rain Garden Detail
1 : 25

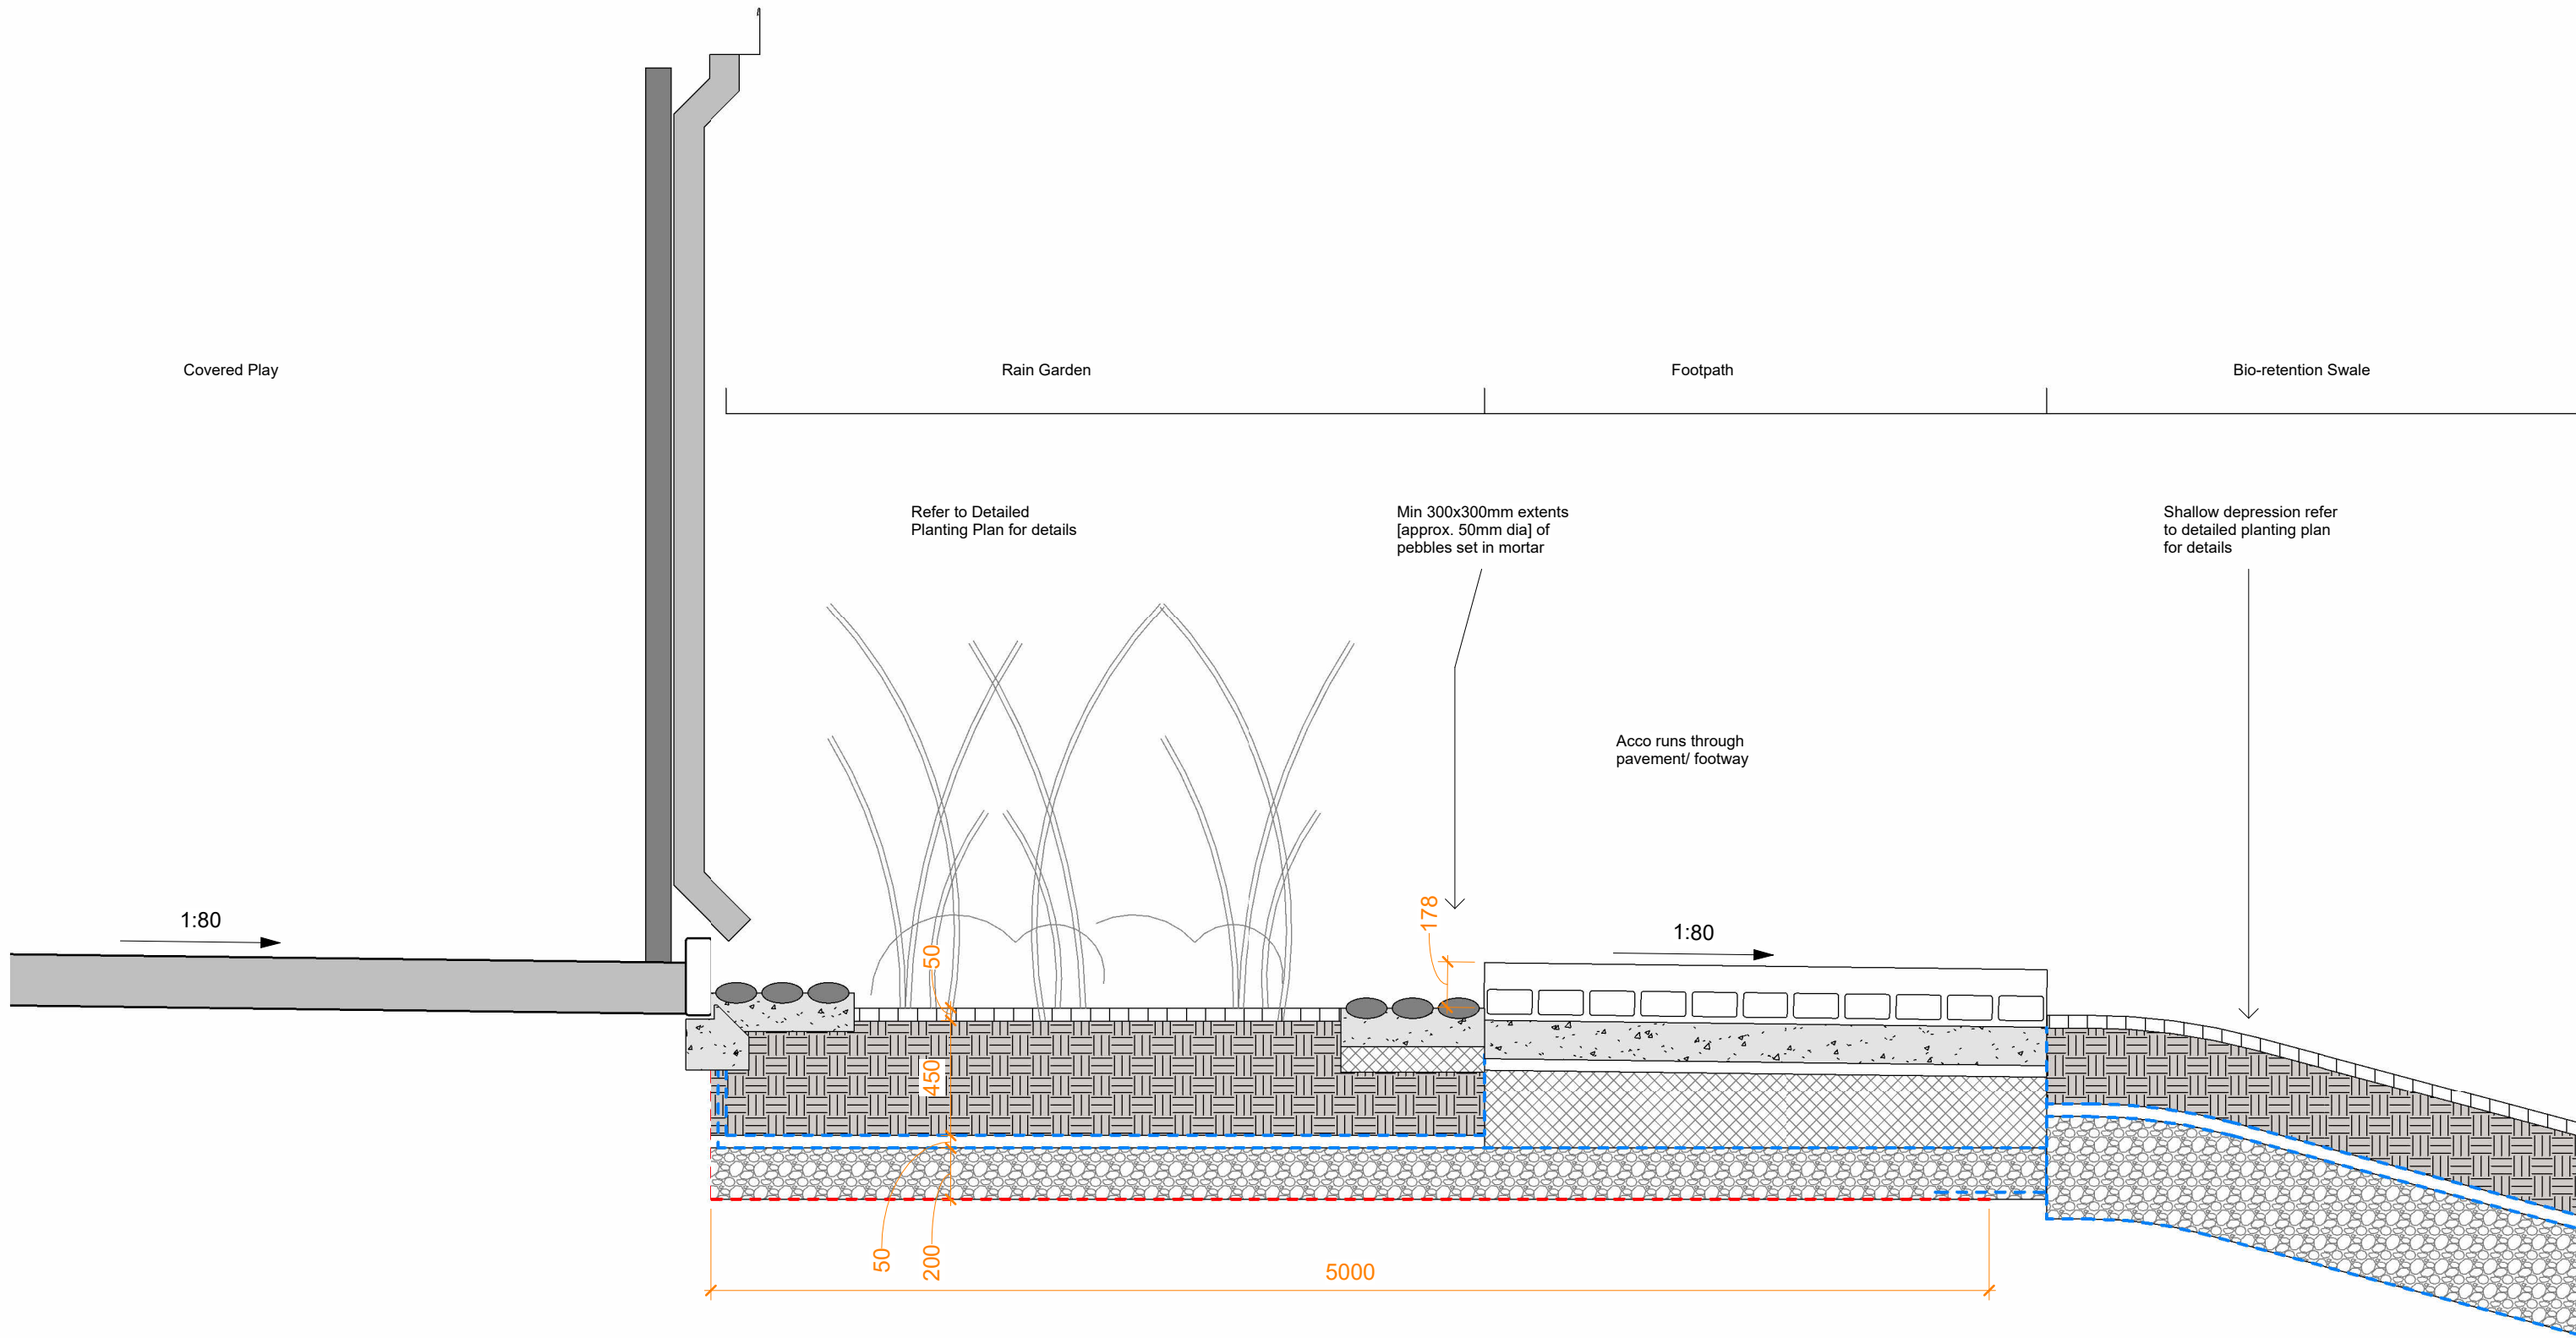

Notes

- Drawing is copyright of fenton+reece
- Only labelled dimensions are to be taken from this drawing. Do not scale from this drawing.
- Contractor is responsible for taking and checking all dimensions, below ground services and setting out.
- All elements of design should be checked on site and conflicts reported to responsible designer... **If in doubt ask**

P03	Planning Issue	DC	RF	28.04.25
P02	PAC Submission	MR	RF	12.12.24
P01	Stage 3 Issue	DC/RF	RF	15.11.24
Rev	Description	Drawn	Checked	Date

fenton + reece

Project
YGG Rhosafan
for Morgan Sindall

Title
Landscape Details

Project Status
Planning

Drawing Number
26CC04 -FRL -30 -XX -D -L -1504

P03