



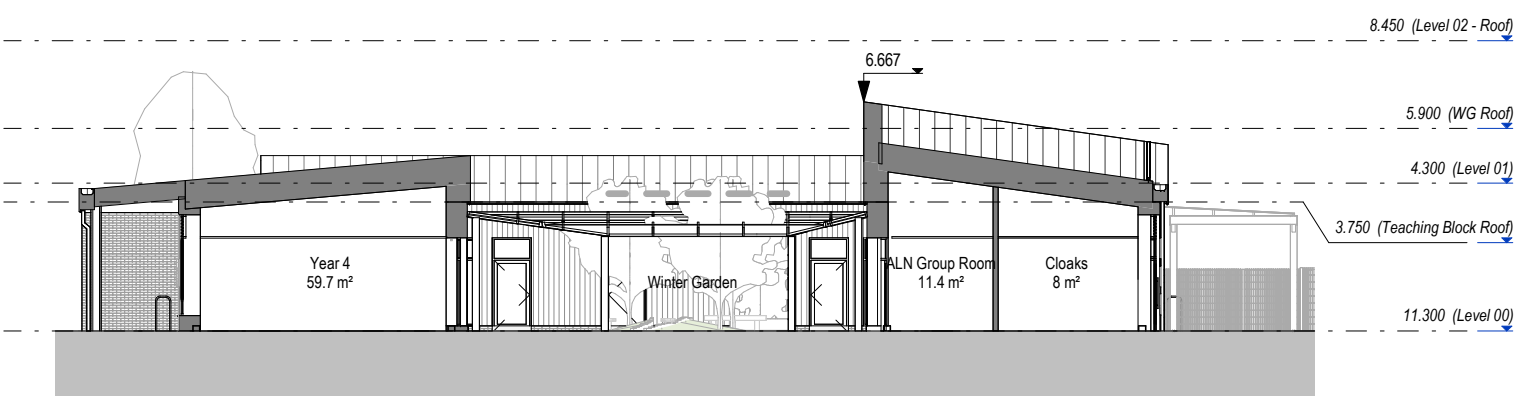


Section AA

1 : 200

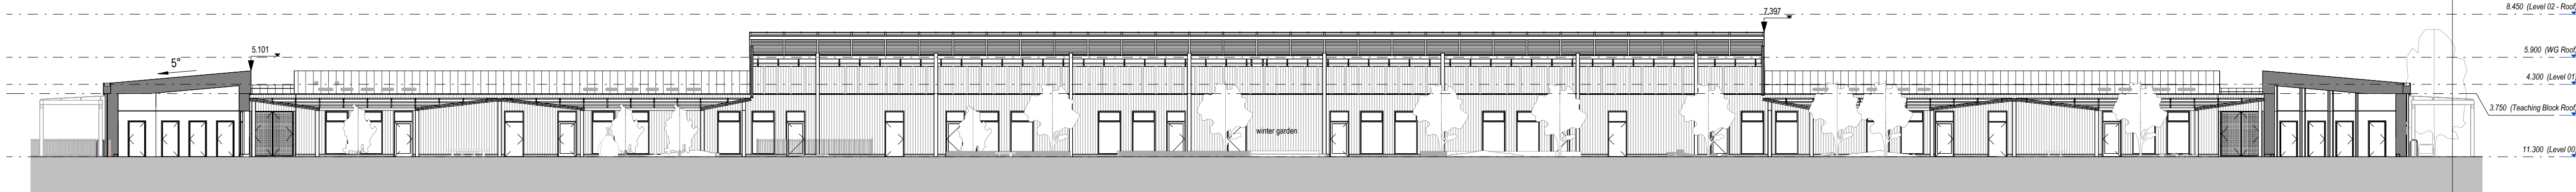

Section BB

1 : 200

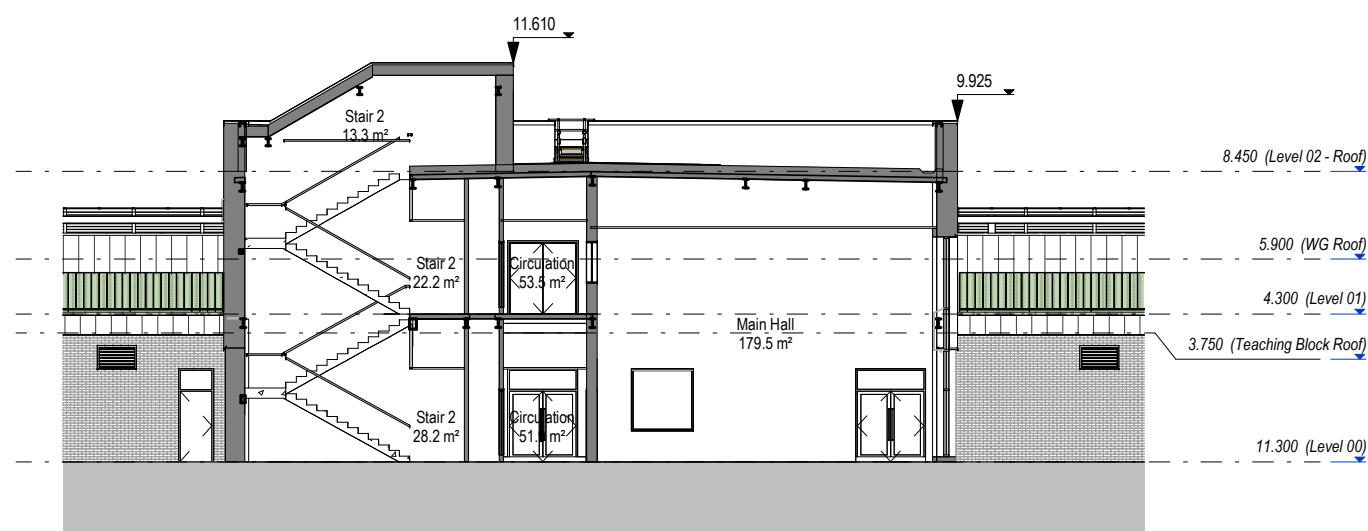


Section CC

1 : 200



Section DD

1 : 200

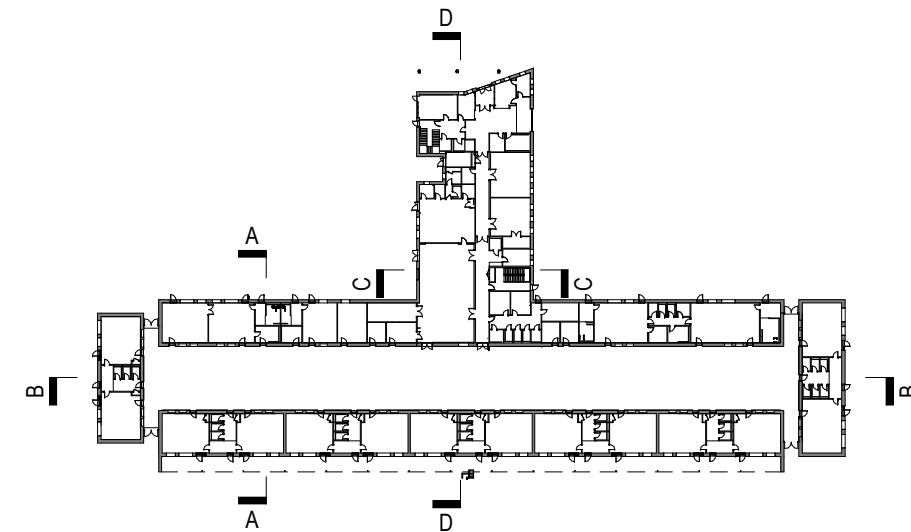

Notes:

- This drawing is copyright.
- Do not scale dimensions from this drawing.
- This drawing is to be read in conjunction with all other relevant drawings. Any discrepancies on this drawing are to be reported to the architect.
- Do not modify any element of this drawing.
- Use drawing only for purposes issued.
- This drawing may contain colour.

Scale Bar

0 2m 6m 10m

Scale: 1:200

North Point

Key Plan

Hazard

 **HAZ-xx**

To warn of significant hazards or information that is unusual

To be read in conjunction with all other consultant's information

Refer to CDM Schedule 26CC04-ARC-10-ZZ-L-A-572010

The following external model files are included within this drawing:

P3	02/05/2025	Planning Issue.	MJ	AP
P2	14/03/2025	Revised and issued for PAC	CD	AP
P1	12/12/2024	Issued for PAC	MJ	AP
Rev	Date	Revision Notes	Drawn	Review

Logos

**MORGAN
SINDALL**

 **ARCADIS**

www.arcadis.com

Project

YGG Rhosafan

Drawing Title

Planning Sections

Job Number 26CC04	Date 2025.05.02	Security Classification	Drawn By MJ
Scale@A1 As indicated	Purpose Suitable for Planning		Reviewed By AP
Drawing Number 26CC04-ARC-33-ZZ-D-A-200600	Revision P3	Submittal S2	