


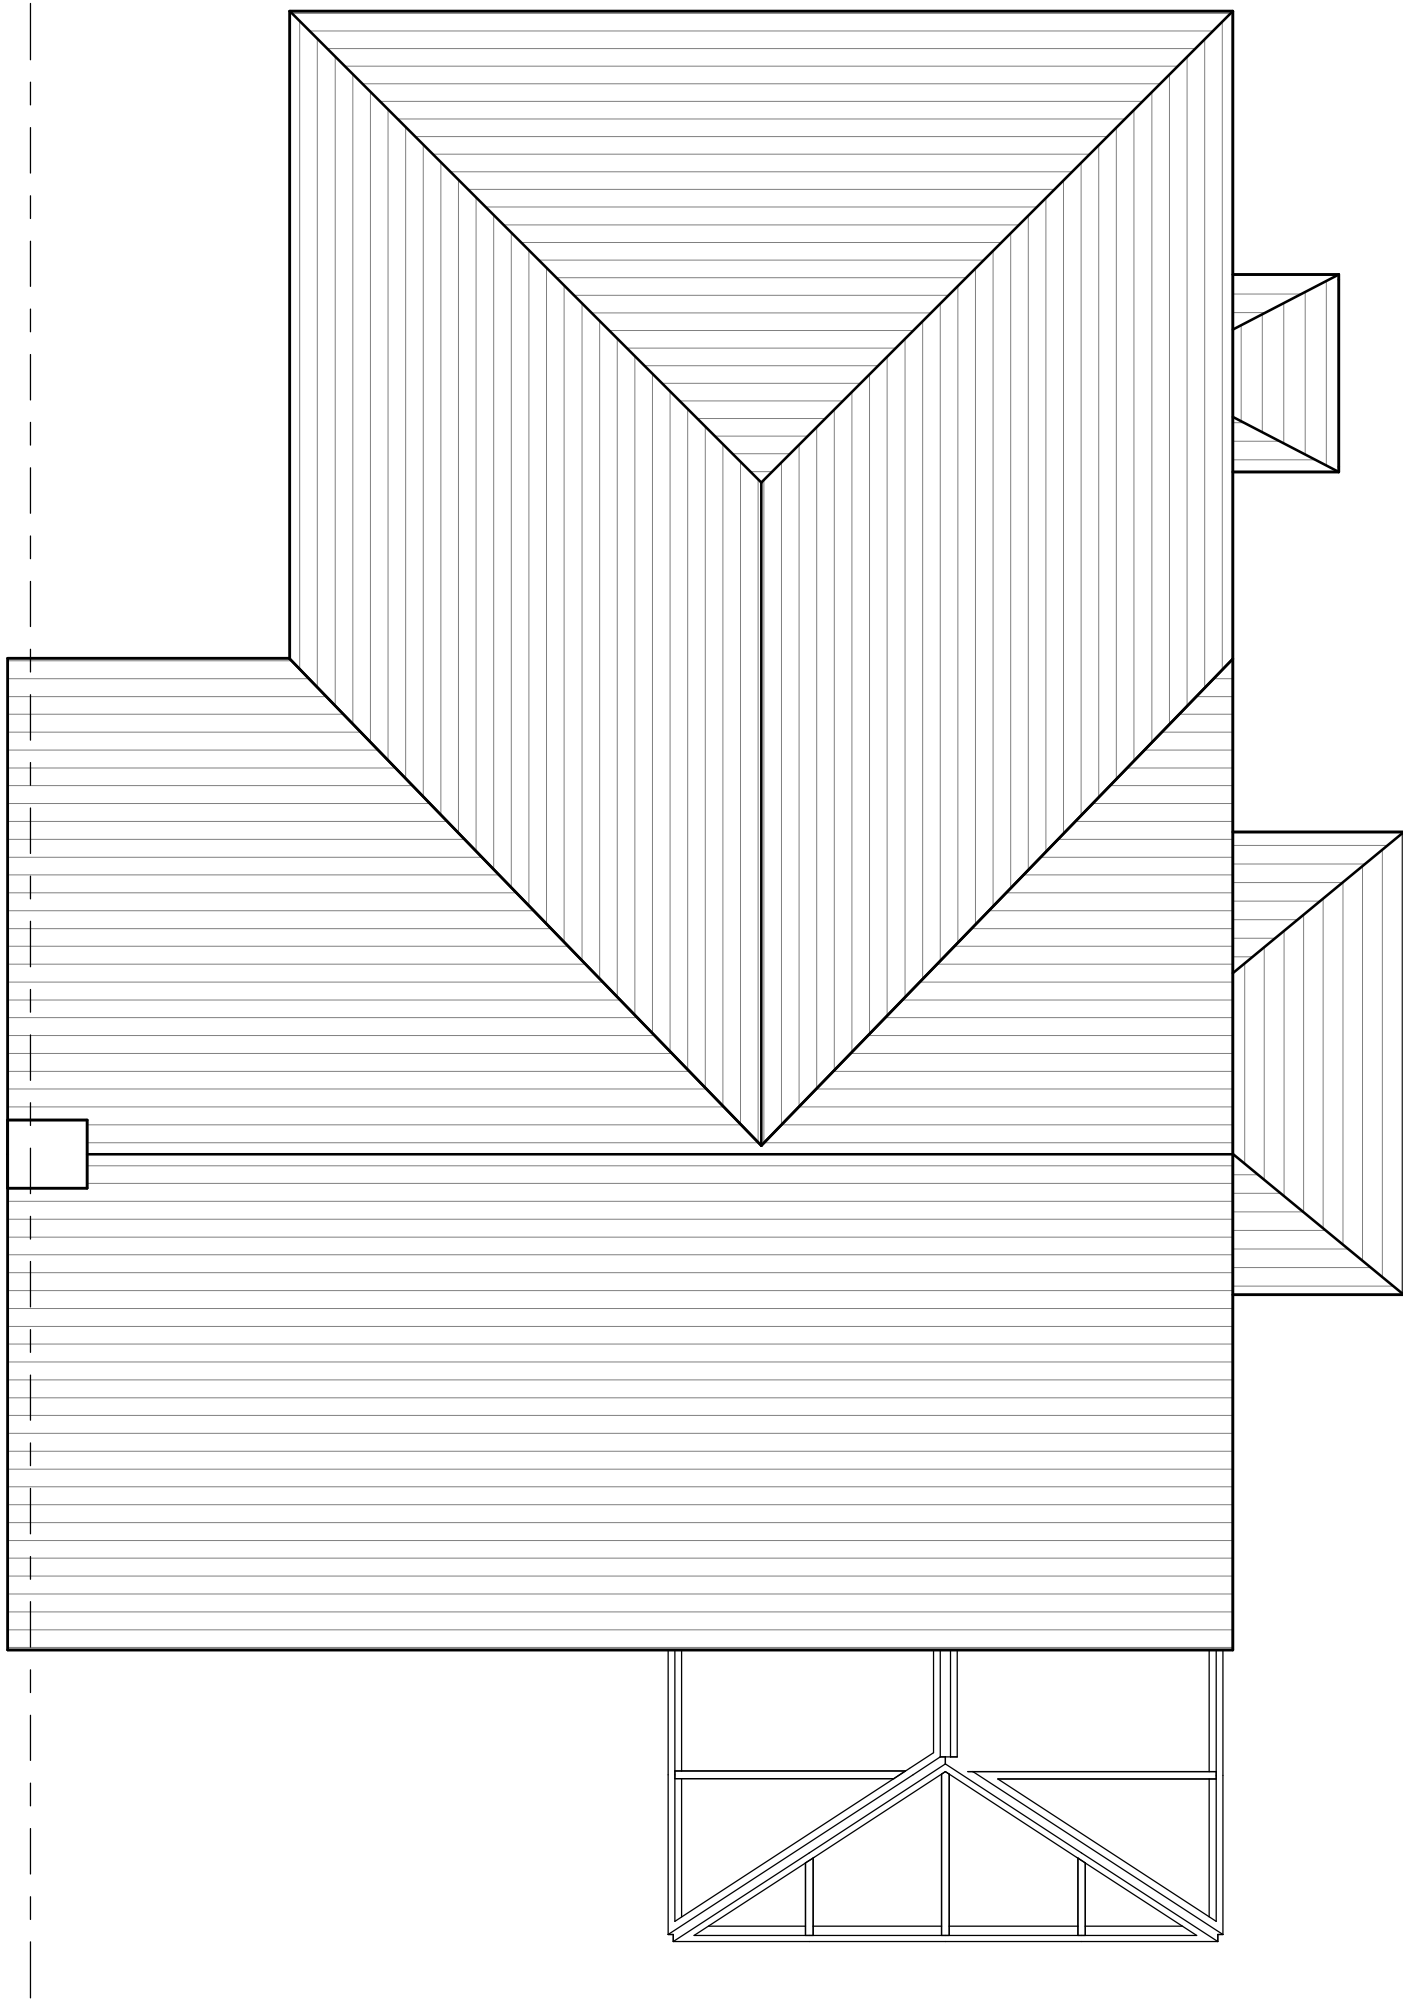

03_Proposed Roof plan
1:50

