


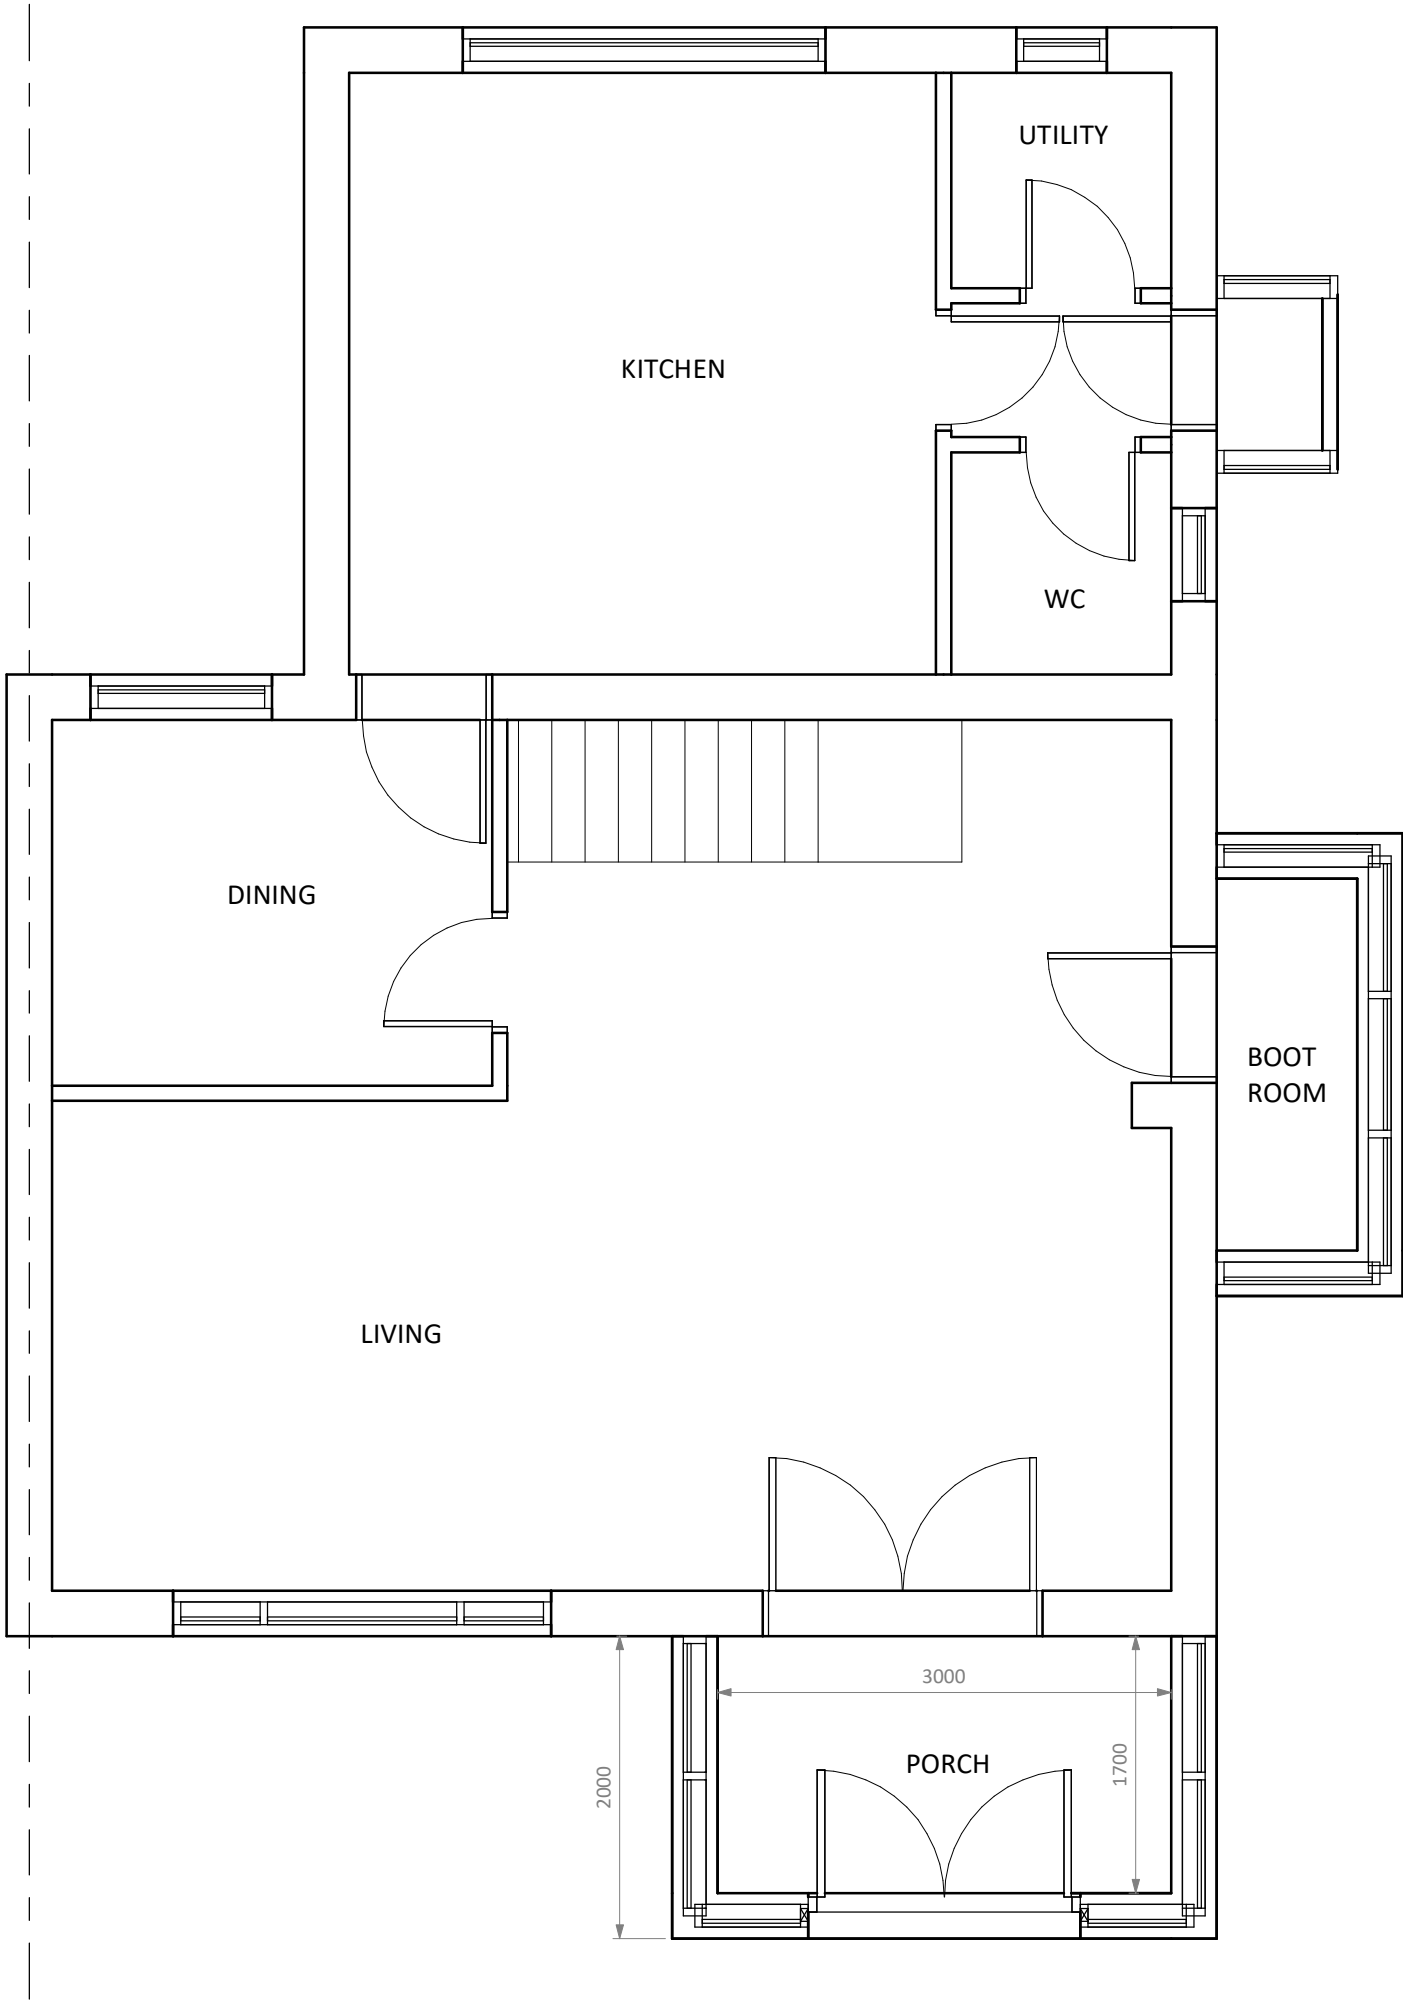

00_Proposed Ground Floor plan
1 : 50

